


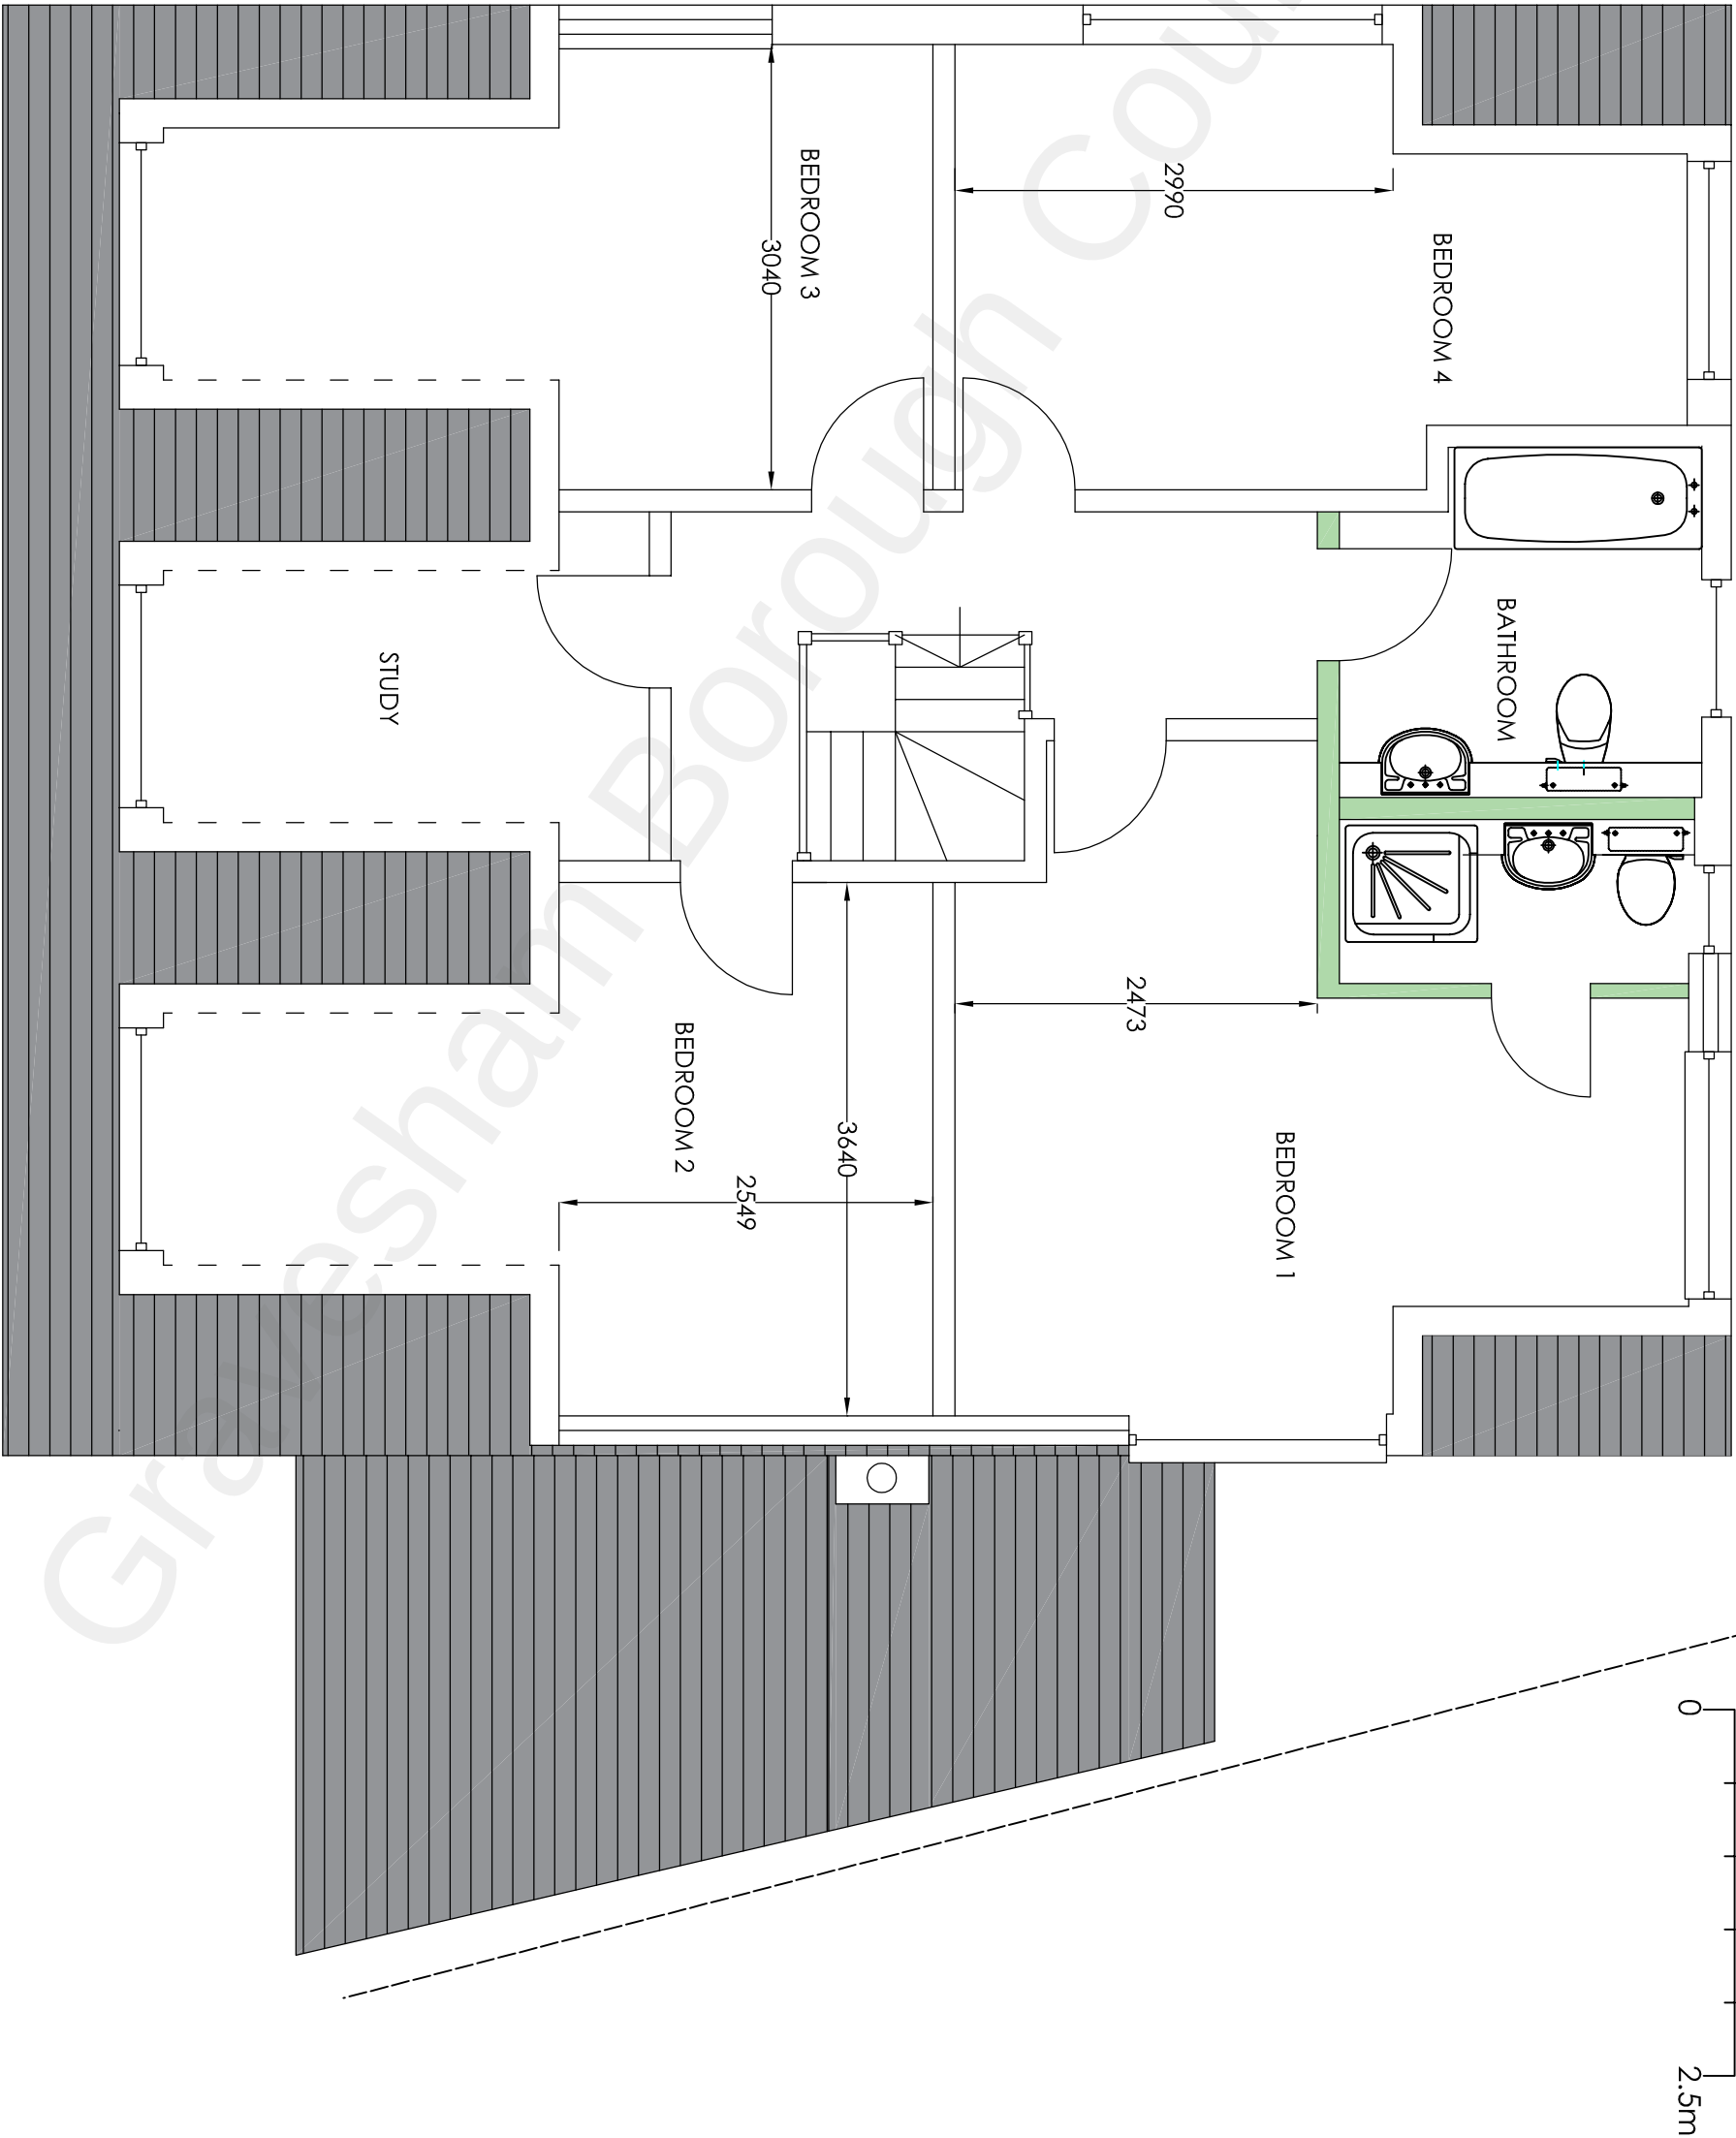

Project		21 Cheshunt Close Meopham Gravesend Kent DA13 0HU	
Drawing Title		Two Storey Front Extension with Dormers, First Floor Extension over Garage, Convert Garage, Widen Rear Dormers, Alteration to Internal Space and New Side Store	
Proposed First Floor Plan		Rev	Description
		Date	
		Drawn	Date
		HC	Dec 2022
		Scale	1:50
		Drawing No.	21CC/A3/04

H Channa
Picarouns Maidstone Road Platt Kent TN15 8LB
Tel: 07828277909 E-mail: hchanna@tiscali.co.uk