


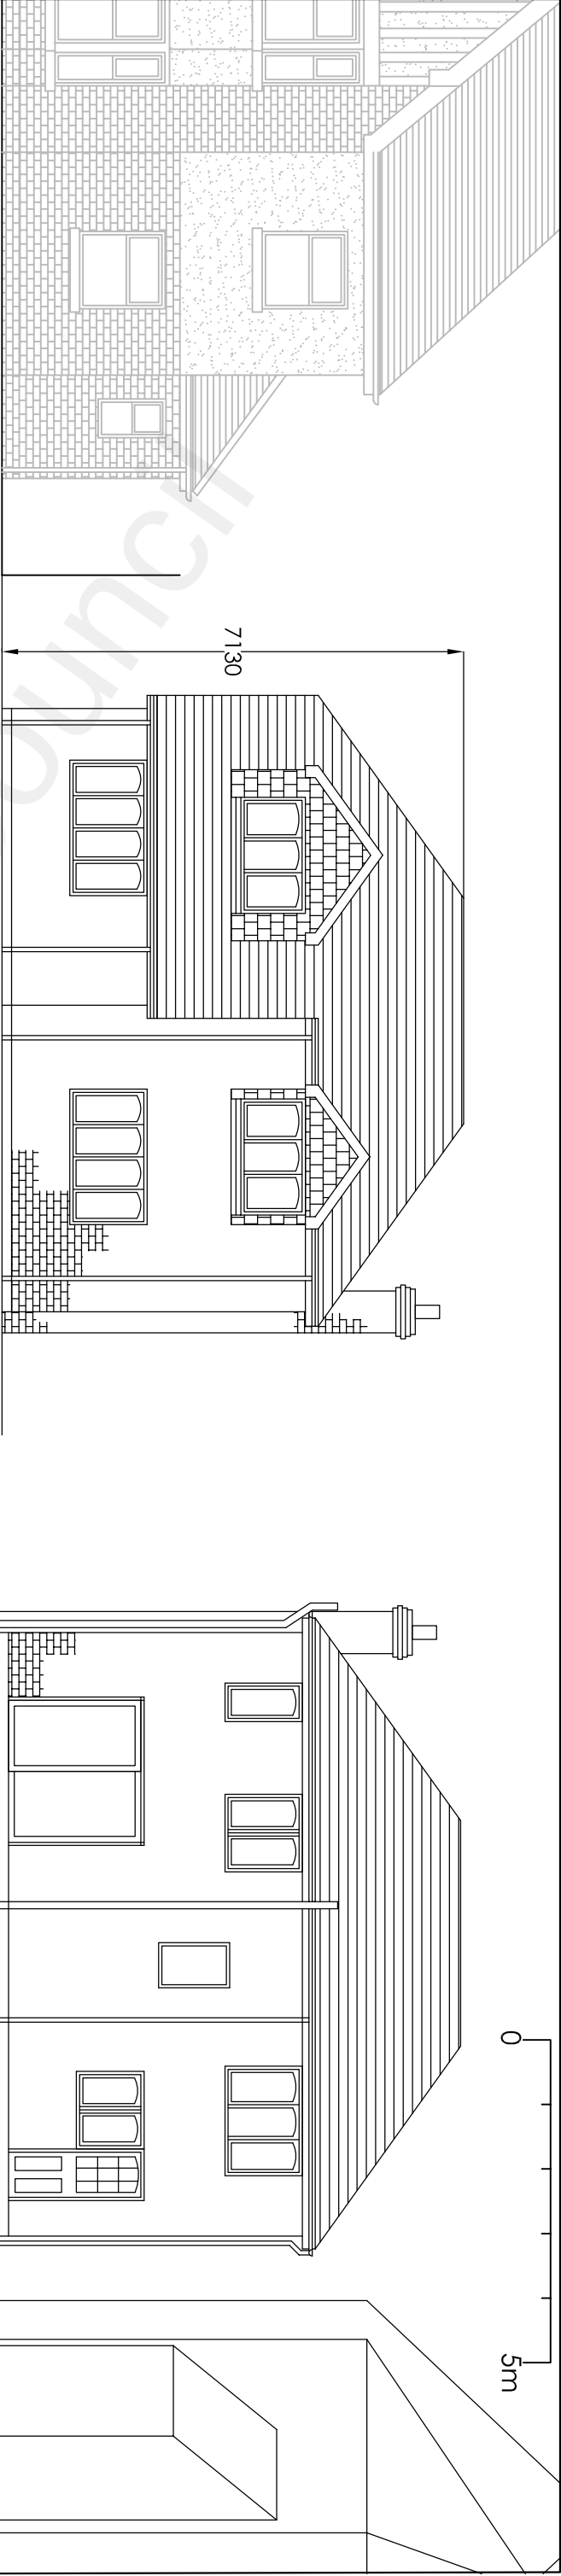

No. 2e


No. 2f

No. 2f


No. 2e

FRONT ELEVATION

REAR ELEVATION

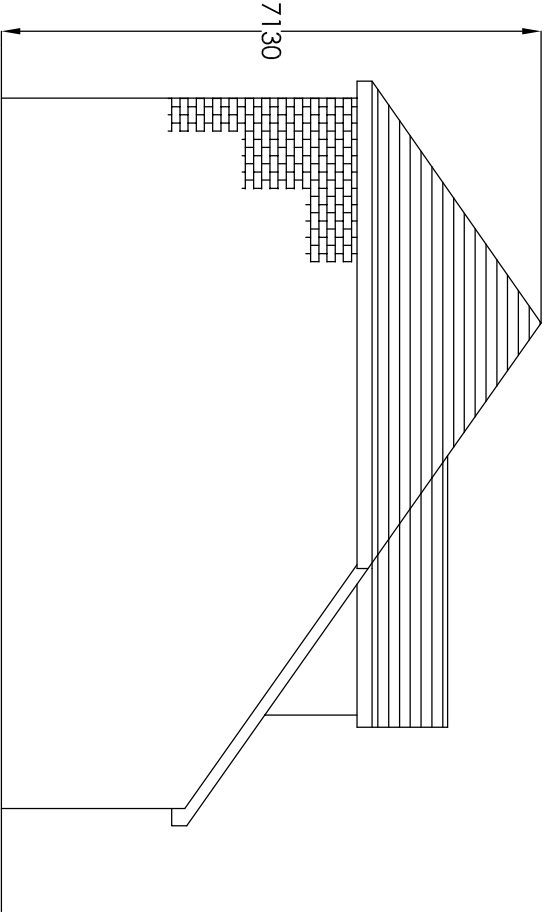

SIDE ELEVATION

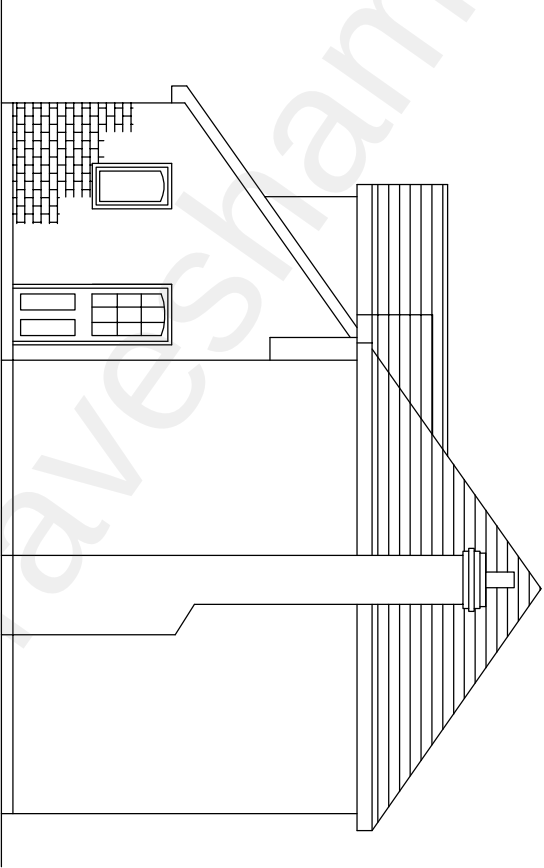

SIDE ELEVATION

Project 2F The Avenue Gravesend Kent DA11 0NA Loft Conversion and Raise Main Roof Height				H Channa Picaroons Maidstone Road Platt Kent TN15 8LB Tel: 07828277909 E-mail: hbechanna@tiscali.co.uk			
Drawing Title Existing Elevations		Rev		Description		Date	
				Drawn HC		Date Dec 2022	
				Scale 1:100		Drawing No. 2FTA/A3/O3	