



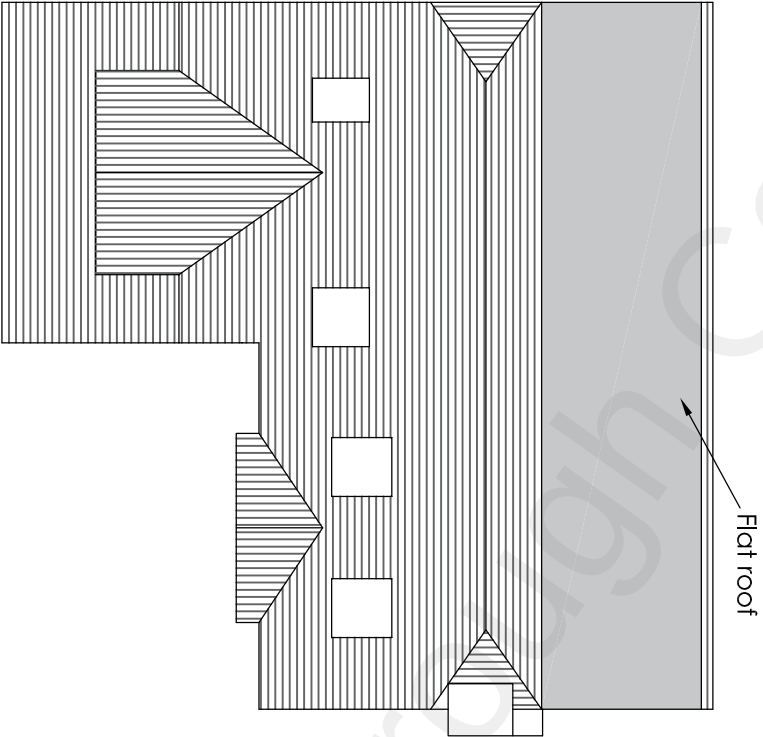

Proposed Roof Plan

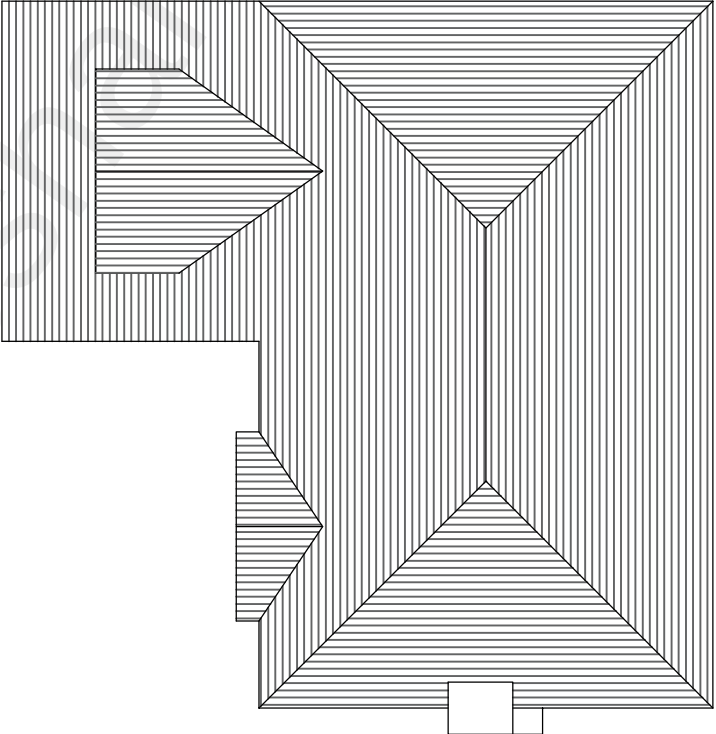

Existing Roof Plan

Project		2F The Avenue Gravesend Kent DA11 0NA		Loft Conversion and Raise Main Roof Height	
Drawing Title		Existing and Proposed Roof Plans		Rev	Description
				Date	Drawn HC
					Date Dec 2022
					Scale 1:100
					Drawing No. 2FTA/A3/07
		H Channa Picarroons Maidstone Road Platt Kent TN15 8LB Tel: 07828277909 E-mail: hbechanna@tiscali.co.uk			