



Note! All dimensions are to be checked on site prior to any work being carried out. This drawing should not be used for the manufacturing.

Do not scale working dimensions from this drawing




The Grove Elevation

Scale 1:100

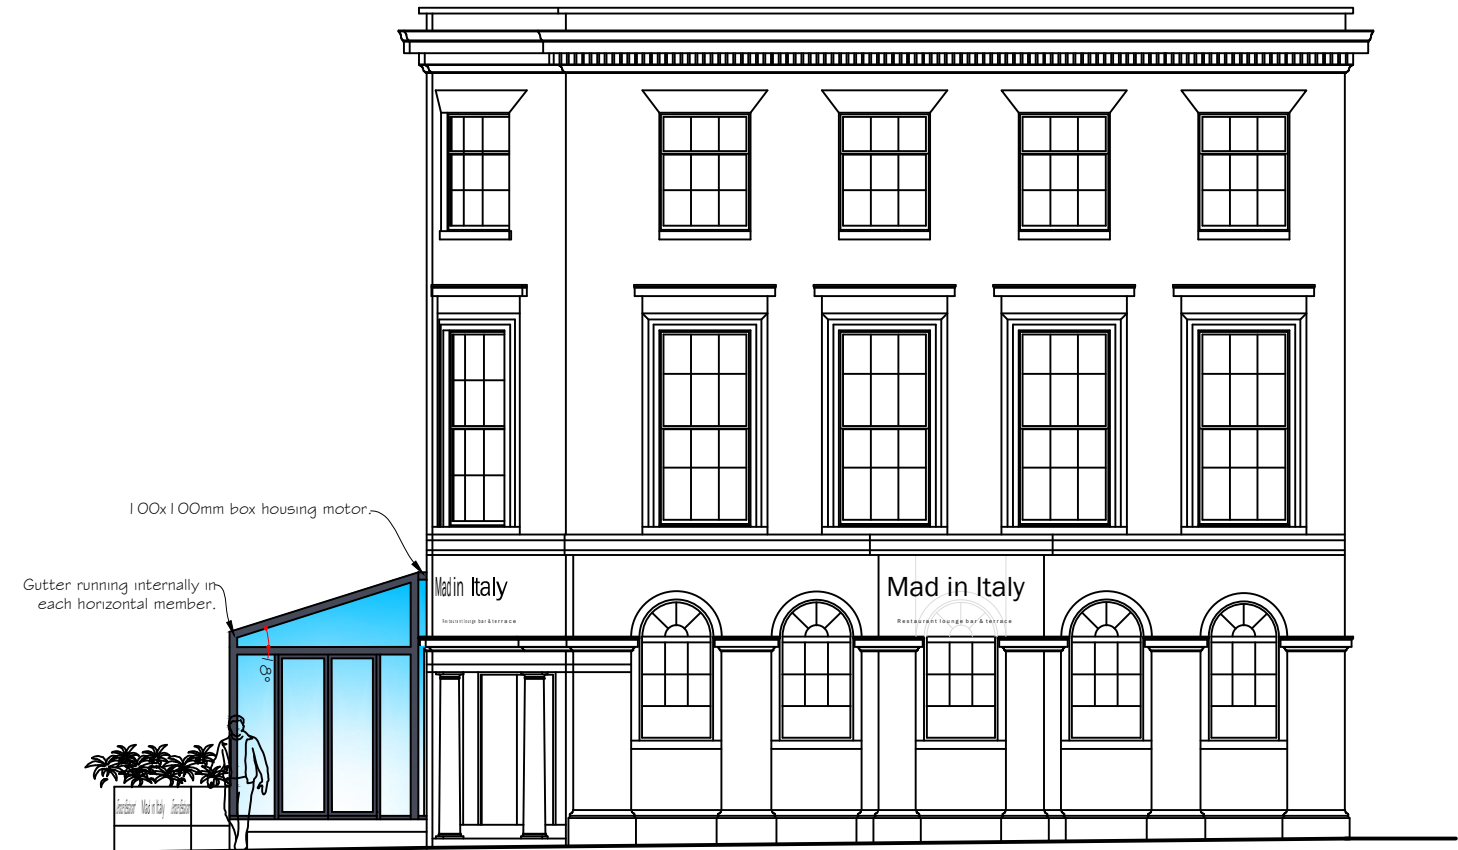 



Milton Road Elevation

Scale 1:100

 


Block Plan

Scale 1:200

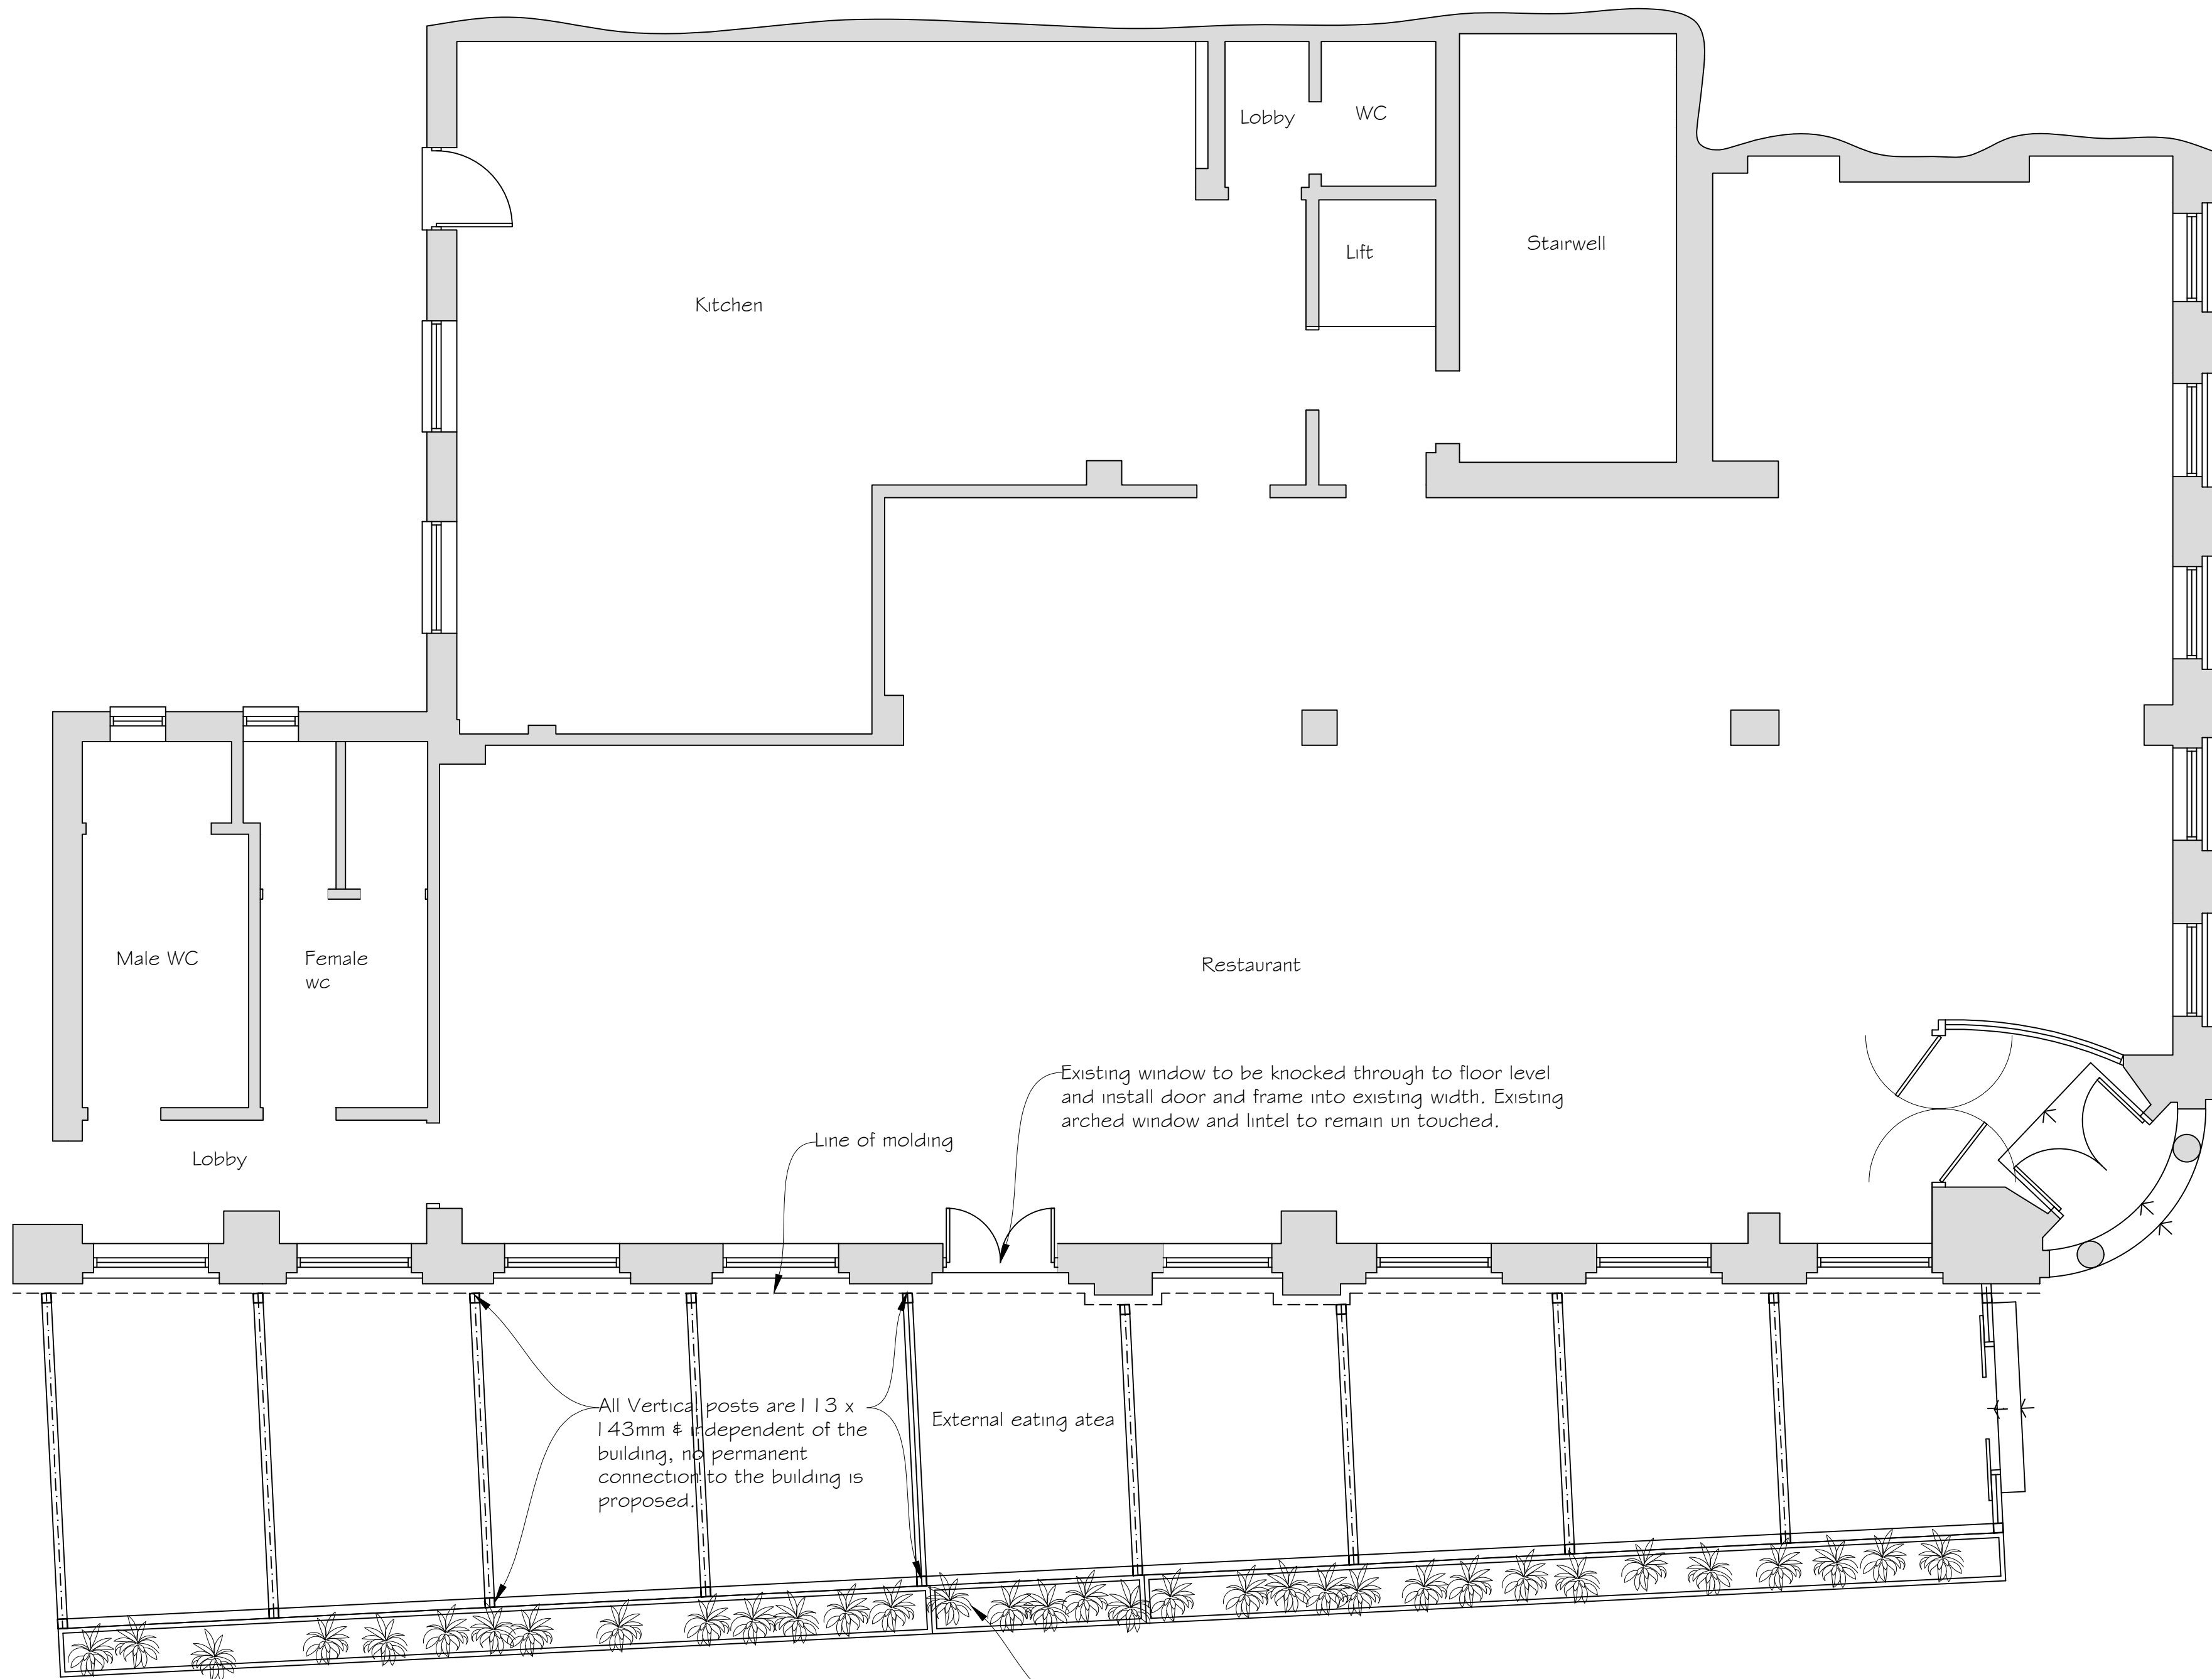 

Ground Floor Plan

Scale 1:50

 

 Synergy Planning & Property Consultants Ltd The Office The Larches Rochester Kent ME3 7NQW		
Client Mad in Italy		
Address 146 Milton Road Gravesend		
Drawing title Proposed drawing		
Scale 1:100/1:200/1:1250		
Date November 2023	Drawn by	
Drawing No 23/423/02		