
 


GENERAL NOTES

Do not scale drawings. All written dimensions must be checked on site before work commences on site or in shop. Figured dimensions take preference over those scaled. Discrepancies, where identified, must be reported immediately.

All work must be carried out in accordance with the Building Regulations and to the satisfaction of the Local Authority.

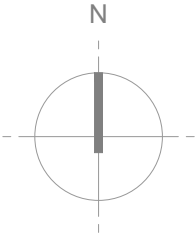

MapServe



© Crown copyright 2022 Ordnance Survey 100053143

REV	A	19.06.23	Scale Revised to 1:1250
	-	01.06.23	Issued for Planning
ISSUE DATE		REVISION NOTES	

TECHNICAL DESIGN LTD
152 Fifth Avenue, London, W10 4DU

shane.thomson@live.co.uk
07770 762 566

STATUS
PLANNING

CLIENT
Aberforth Developments Limited

PROJECT
**57 Sun Lane
Gravesend DA12 5HQ**

DRAWING TITLE
Location / Site Plan

SCALE 1:1250 @ A3		DATE June 2023	
JOB NO. 032	DWG NO. (01)001	REV. A	

01
(01)001

Location Plan
1:1250 @ A3