

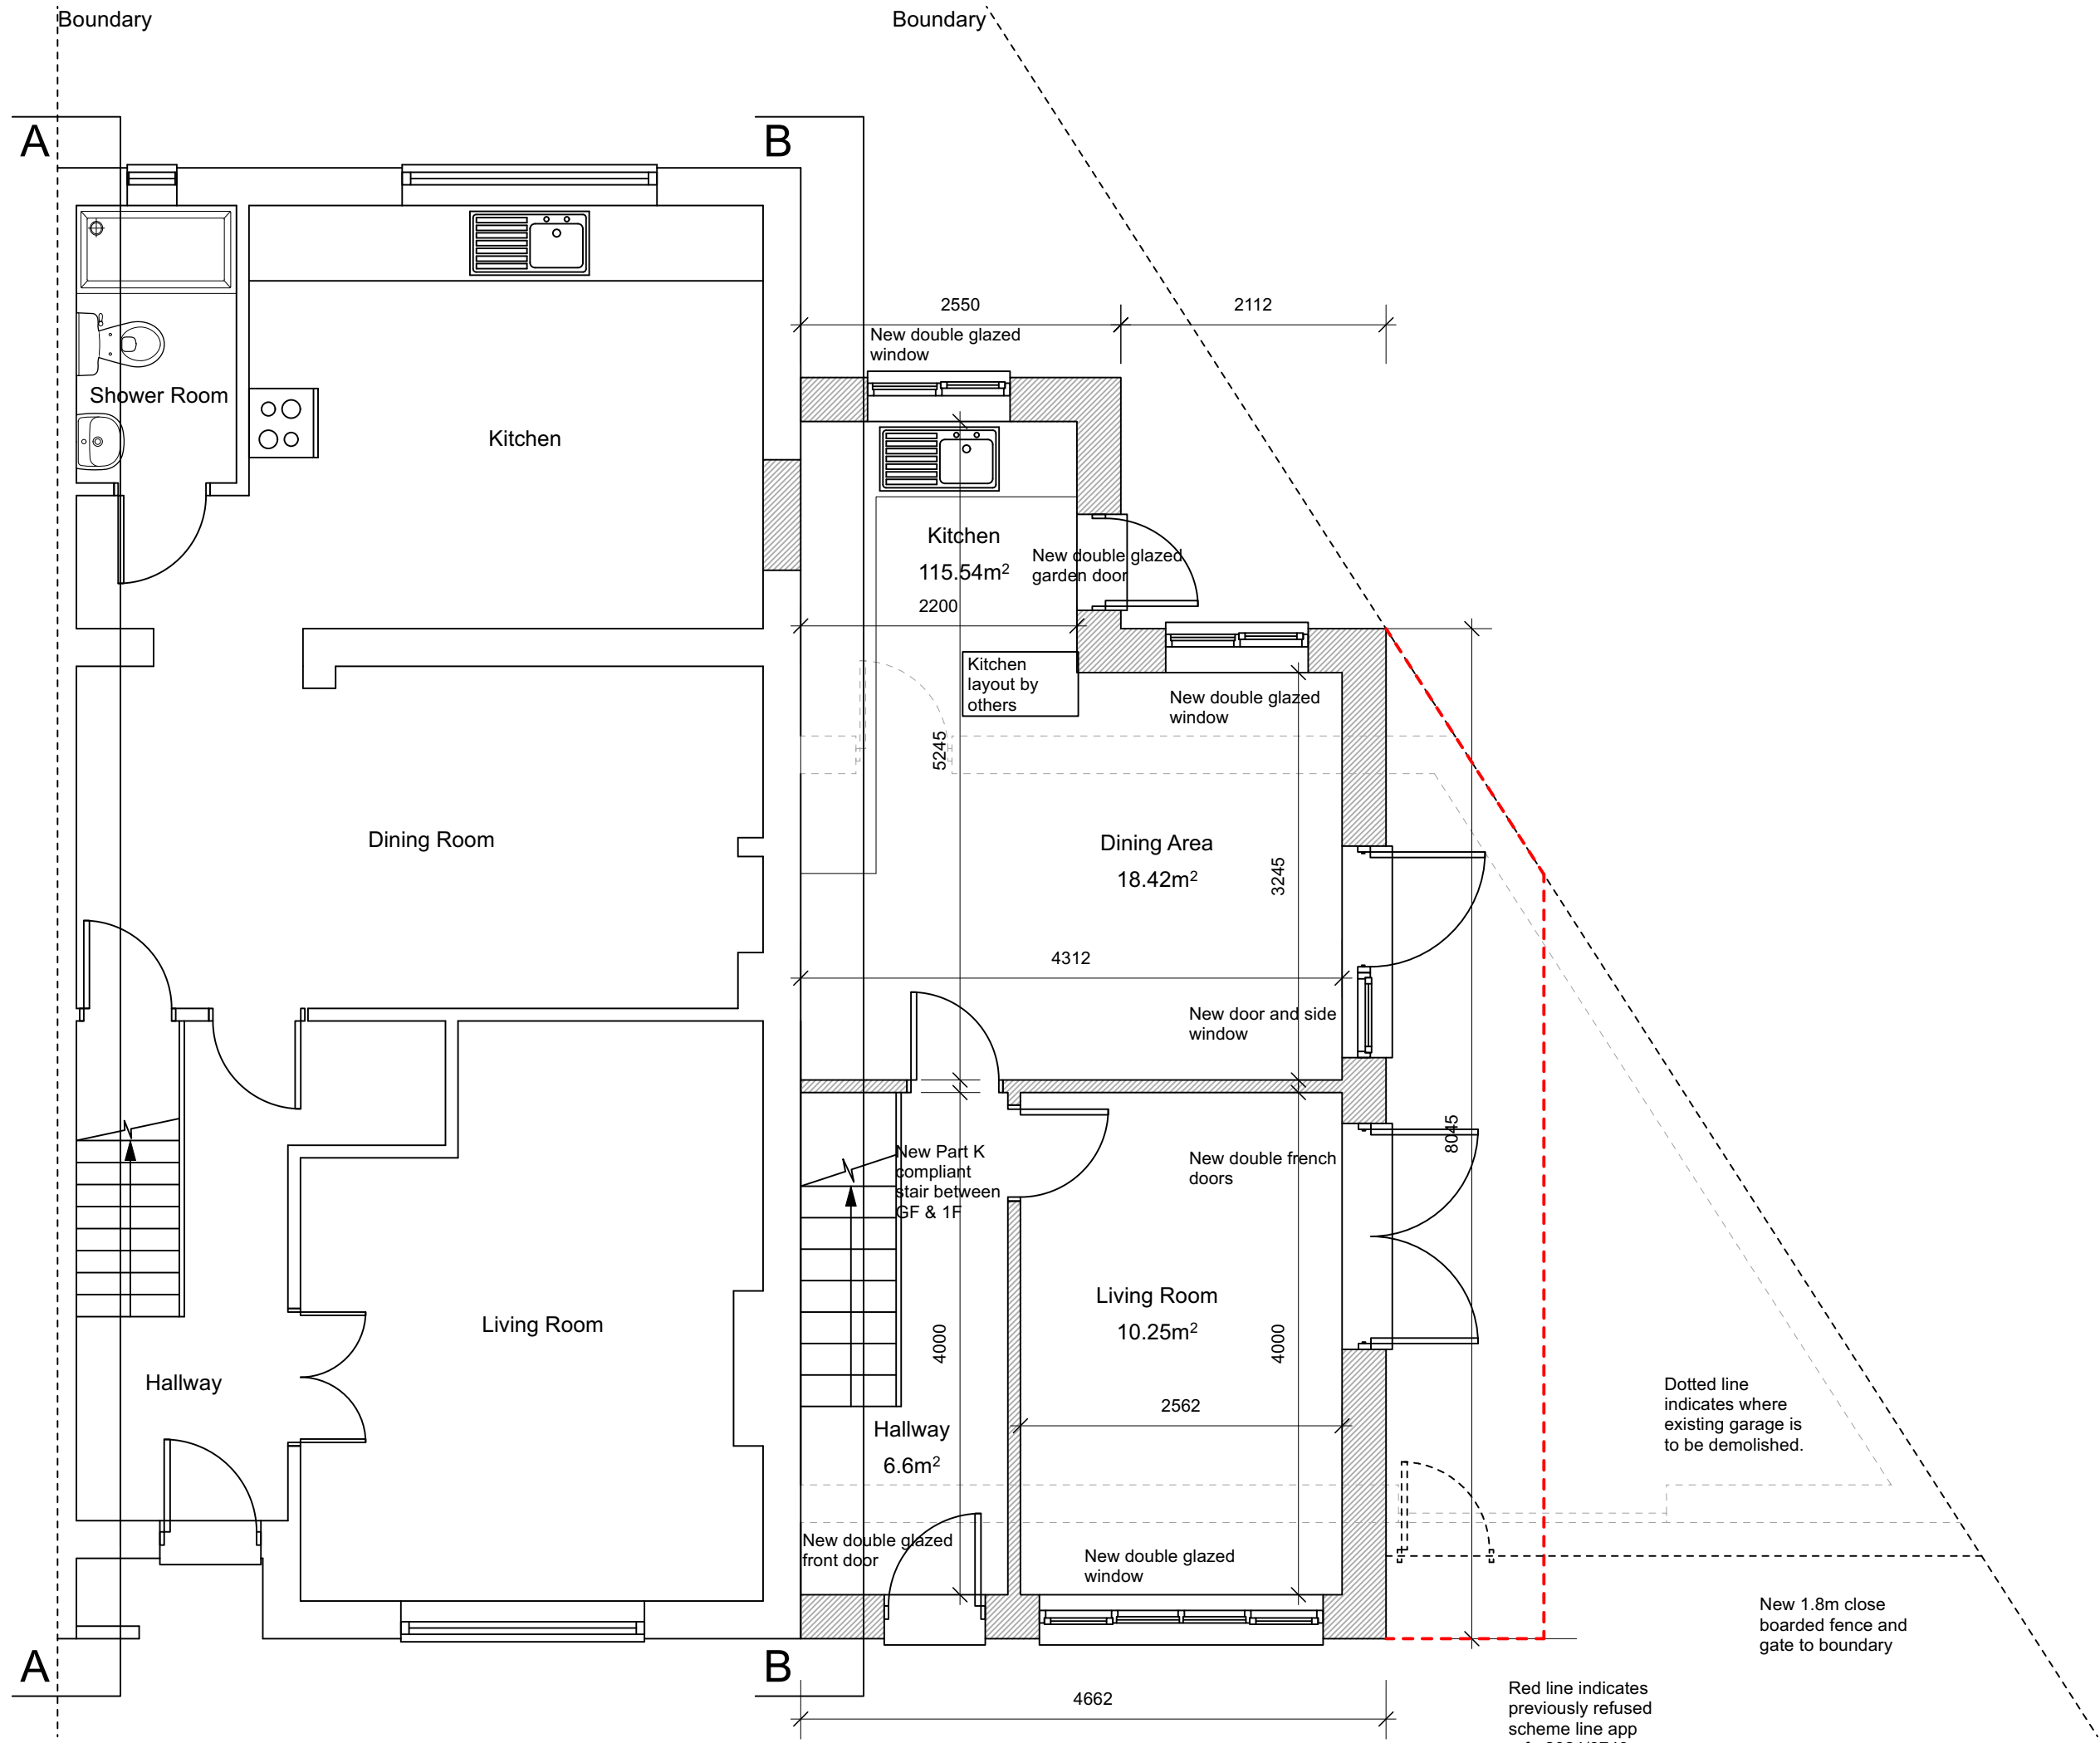


- Note:-**
- All dimensions where indicated are approximate and are for guidance purposes only. Actual dimensions should be checked on site.
 - For proposed elevations see drawing 2024/061 - 005.
 - Contractor to assume design responsibility under CDM2015.
 - Note, all structural information noted should be checked against detailed structural engineers information / calculation sheets.

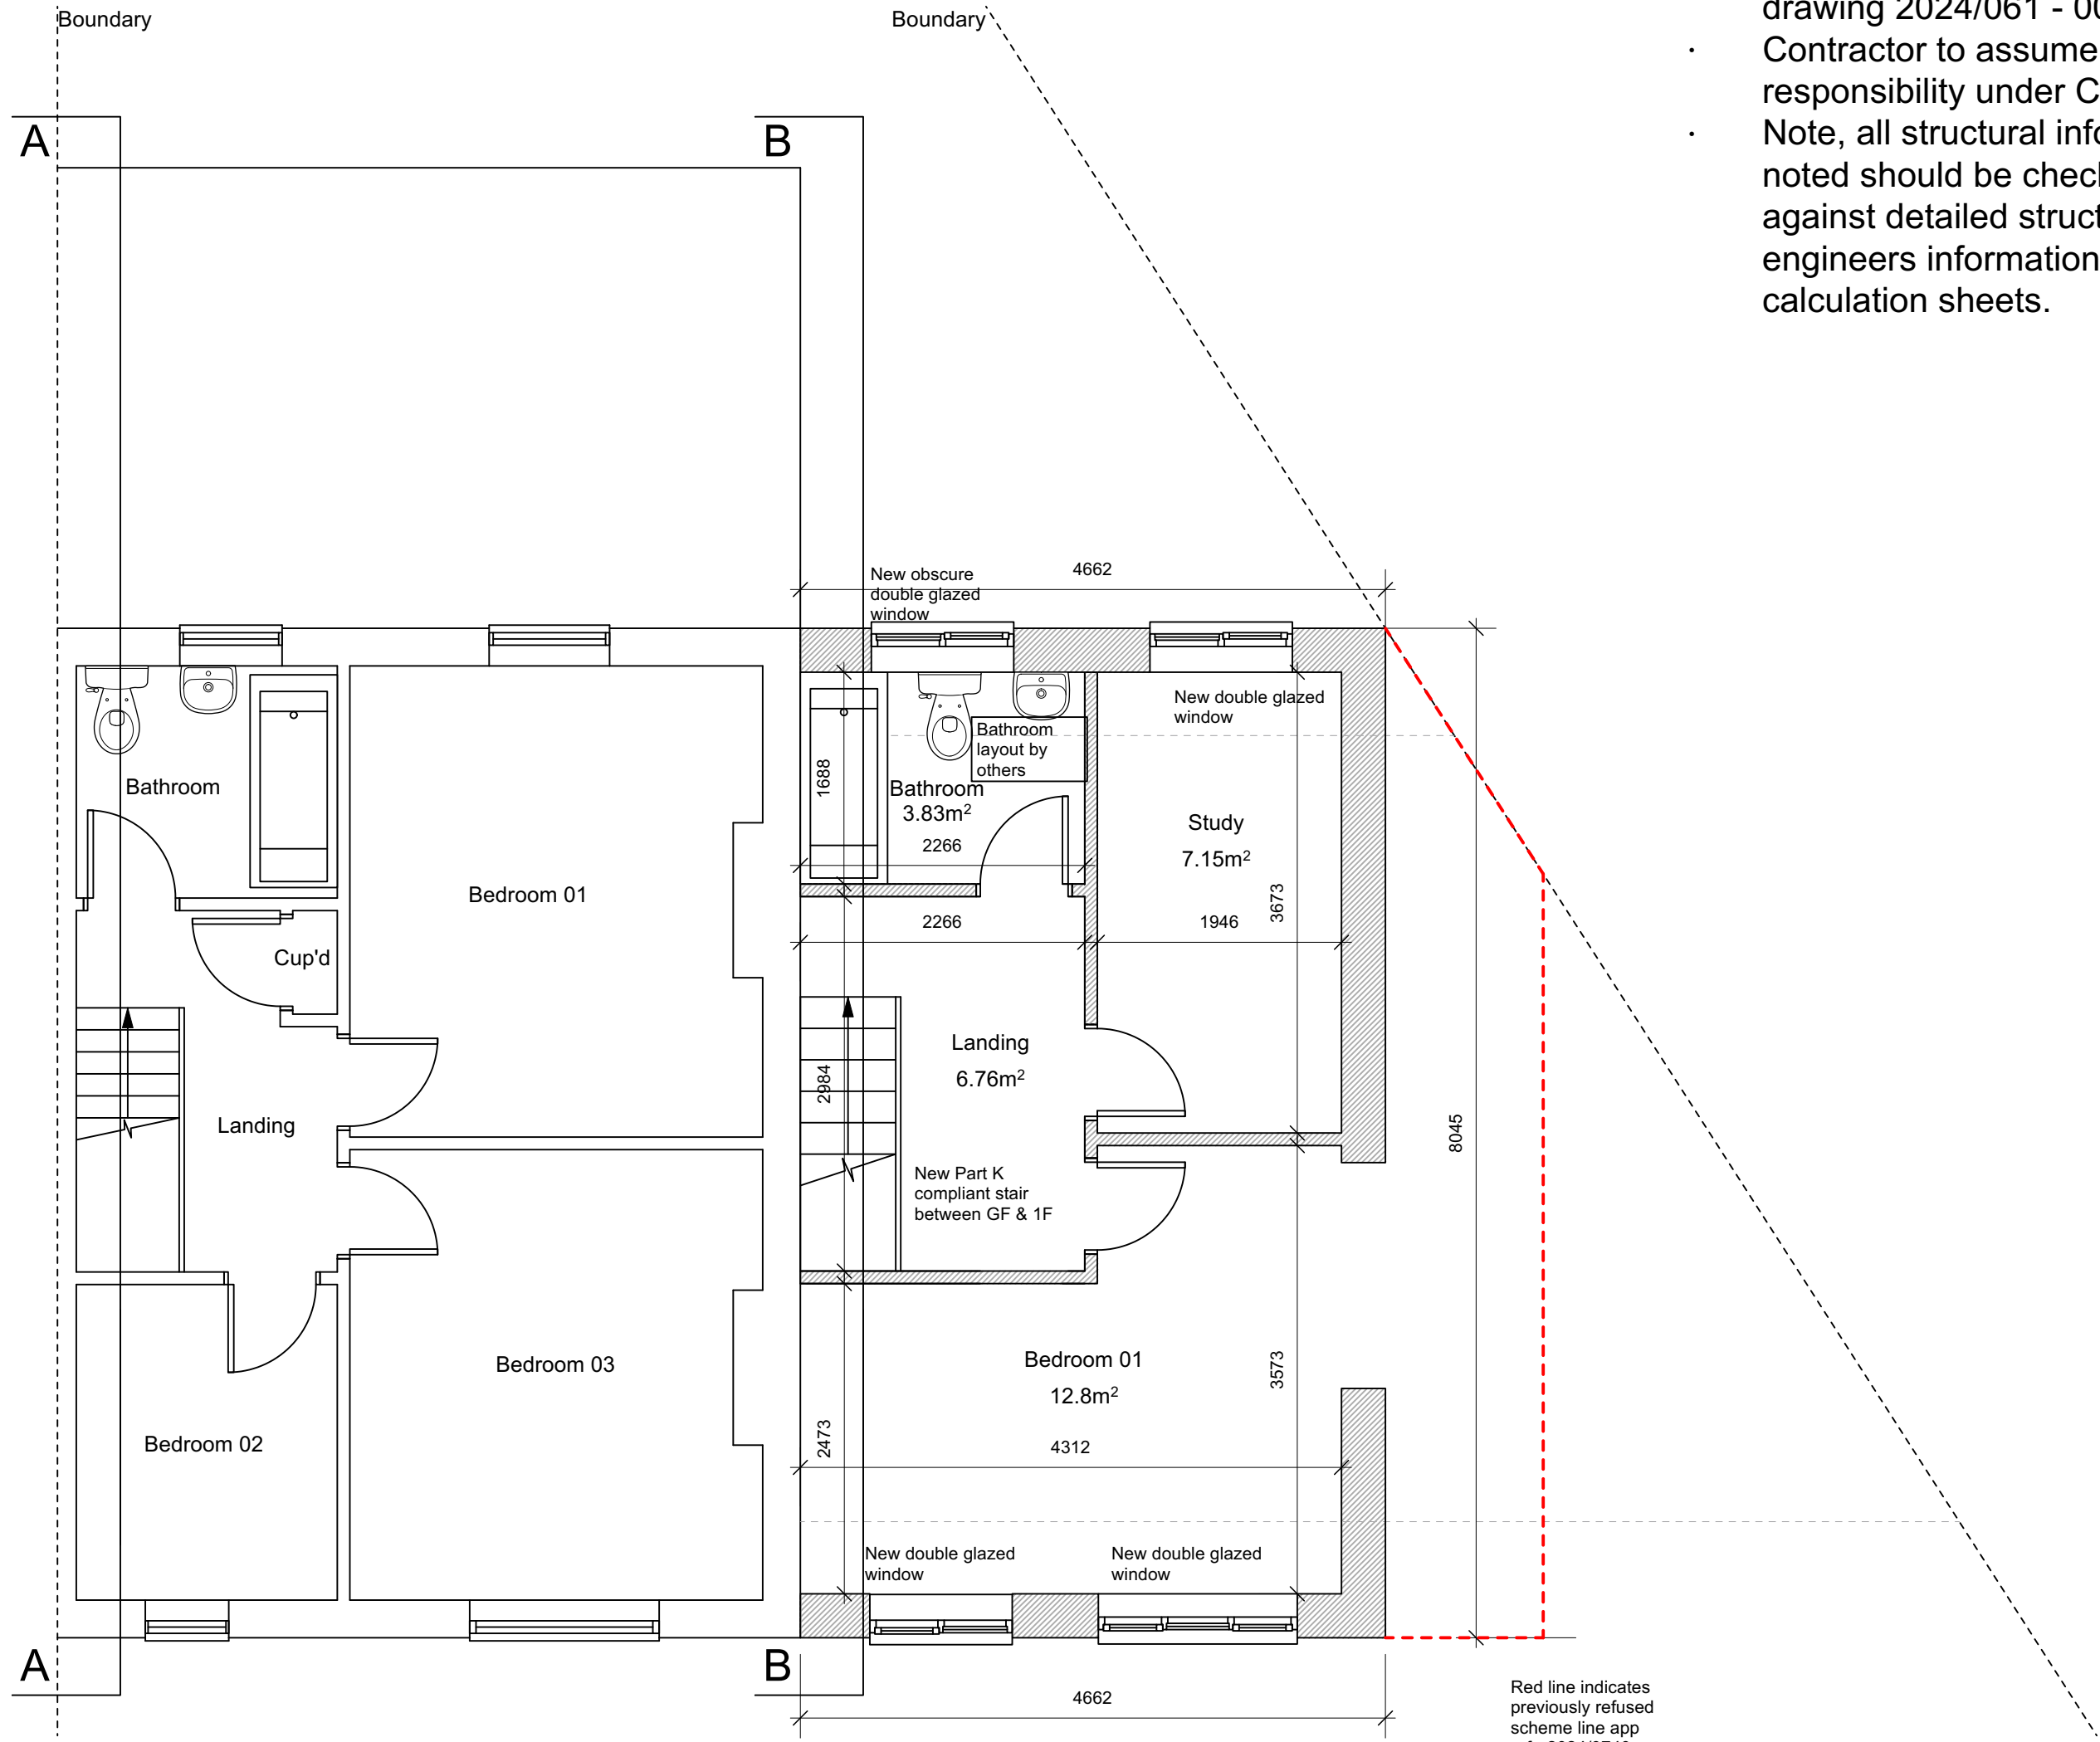

Ground Floor Plan
GIA - 36.07m²

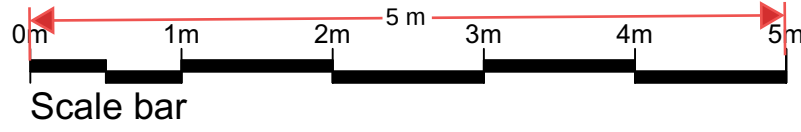

First Floor Plan
GIA - 31.67m²

A Drawing updated following planning refusal.		07.12.25	
REV	DESCRIPTION	DATE	INITI
STATUS	FOR INFORMATION		

Client
Gurbax Kaur Sahota

Project
**53 Stanbrook Road, Gravesend
Kent DA11 0JW**

Title
Proposed Floor Plans

Scale 1:50@A1	Date 26.06.24	Drawn N/A	Checked N/A
Project No: 2024-061	Drawing No. 004	Revision A	