





Front Elevation

 


Scale bar

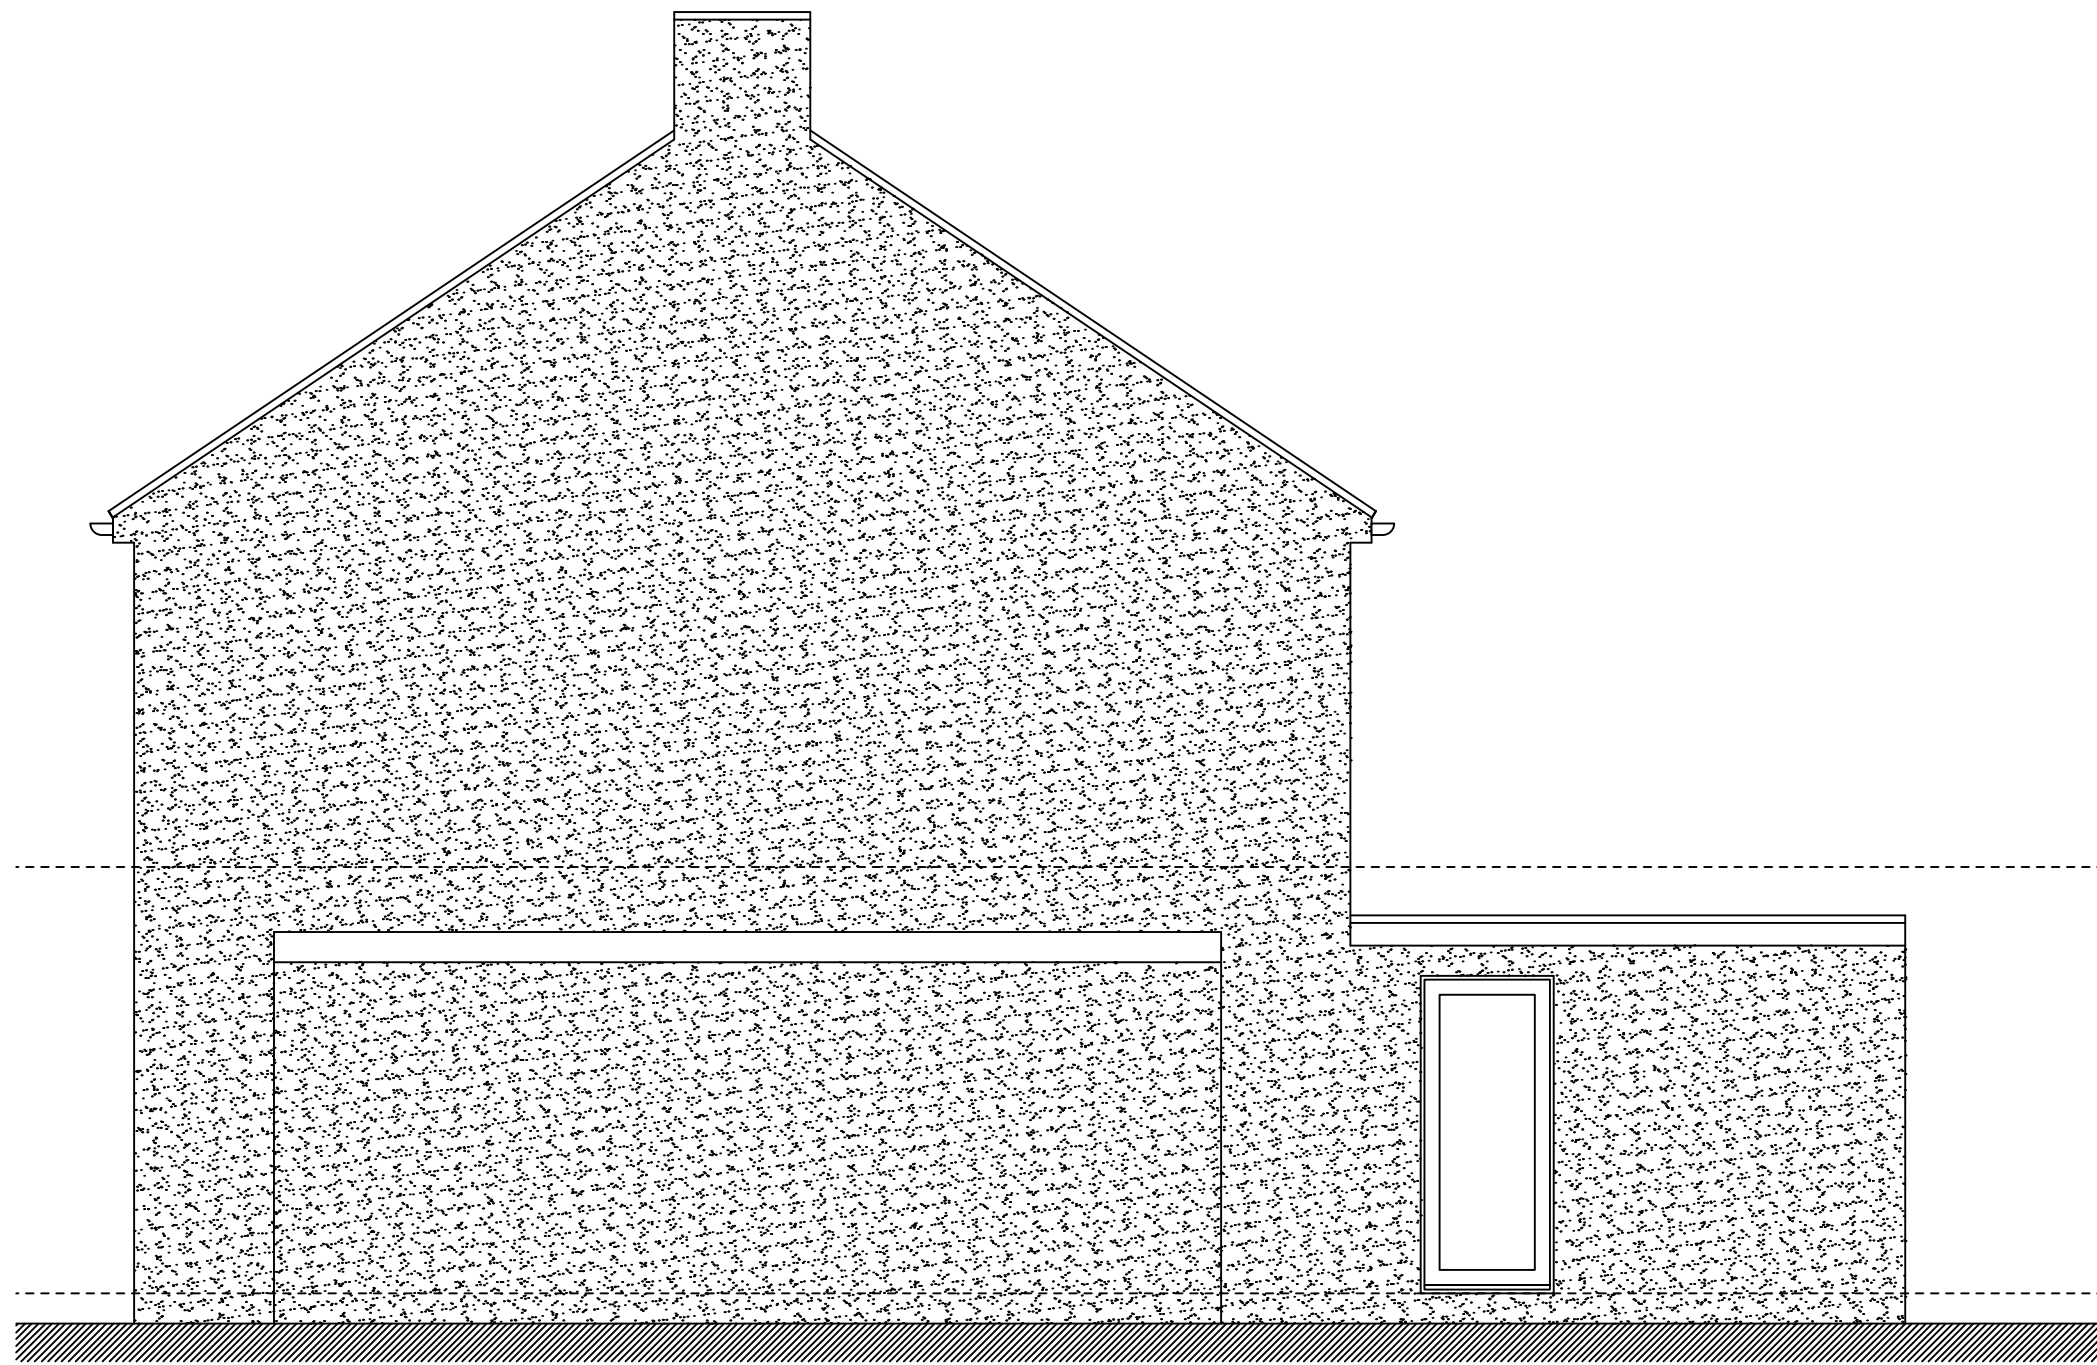

Side Elevation



Rear Elevation

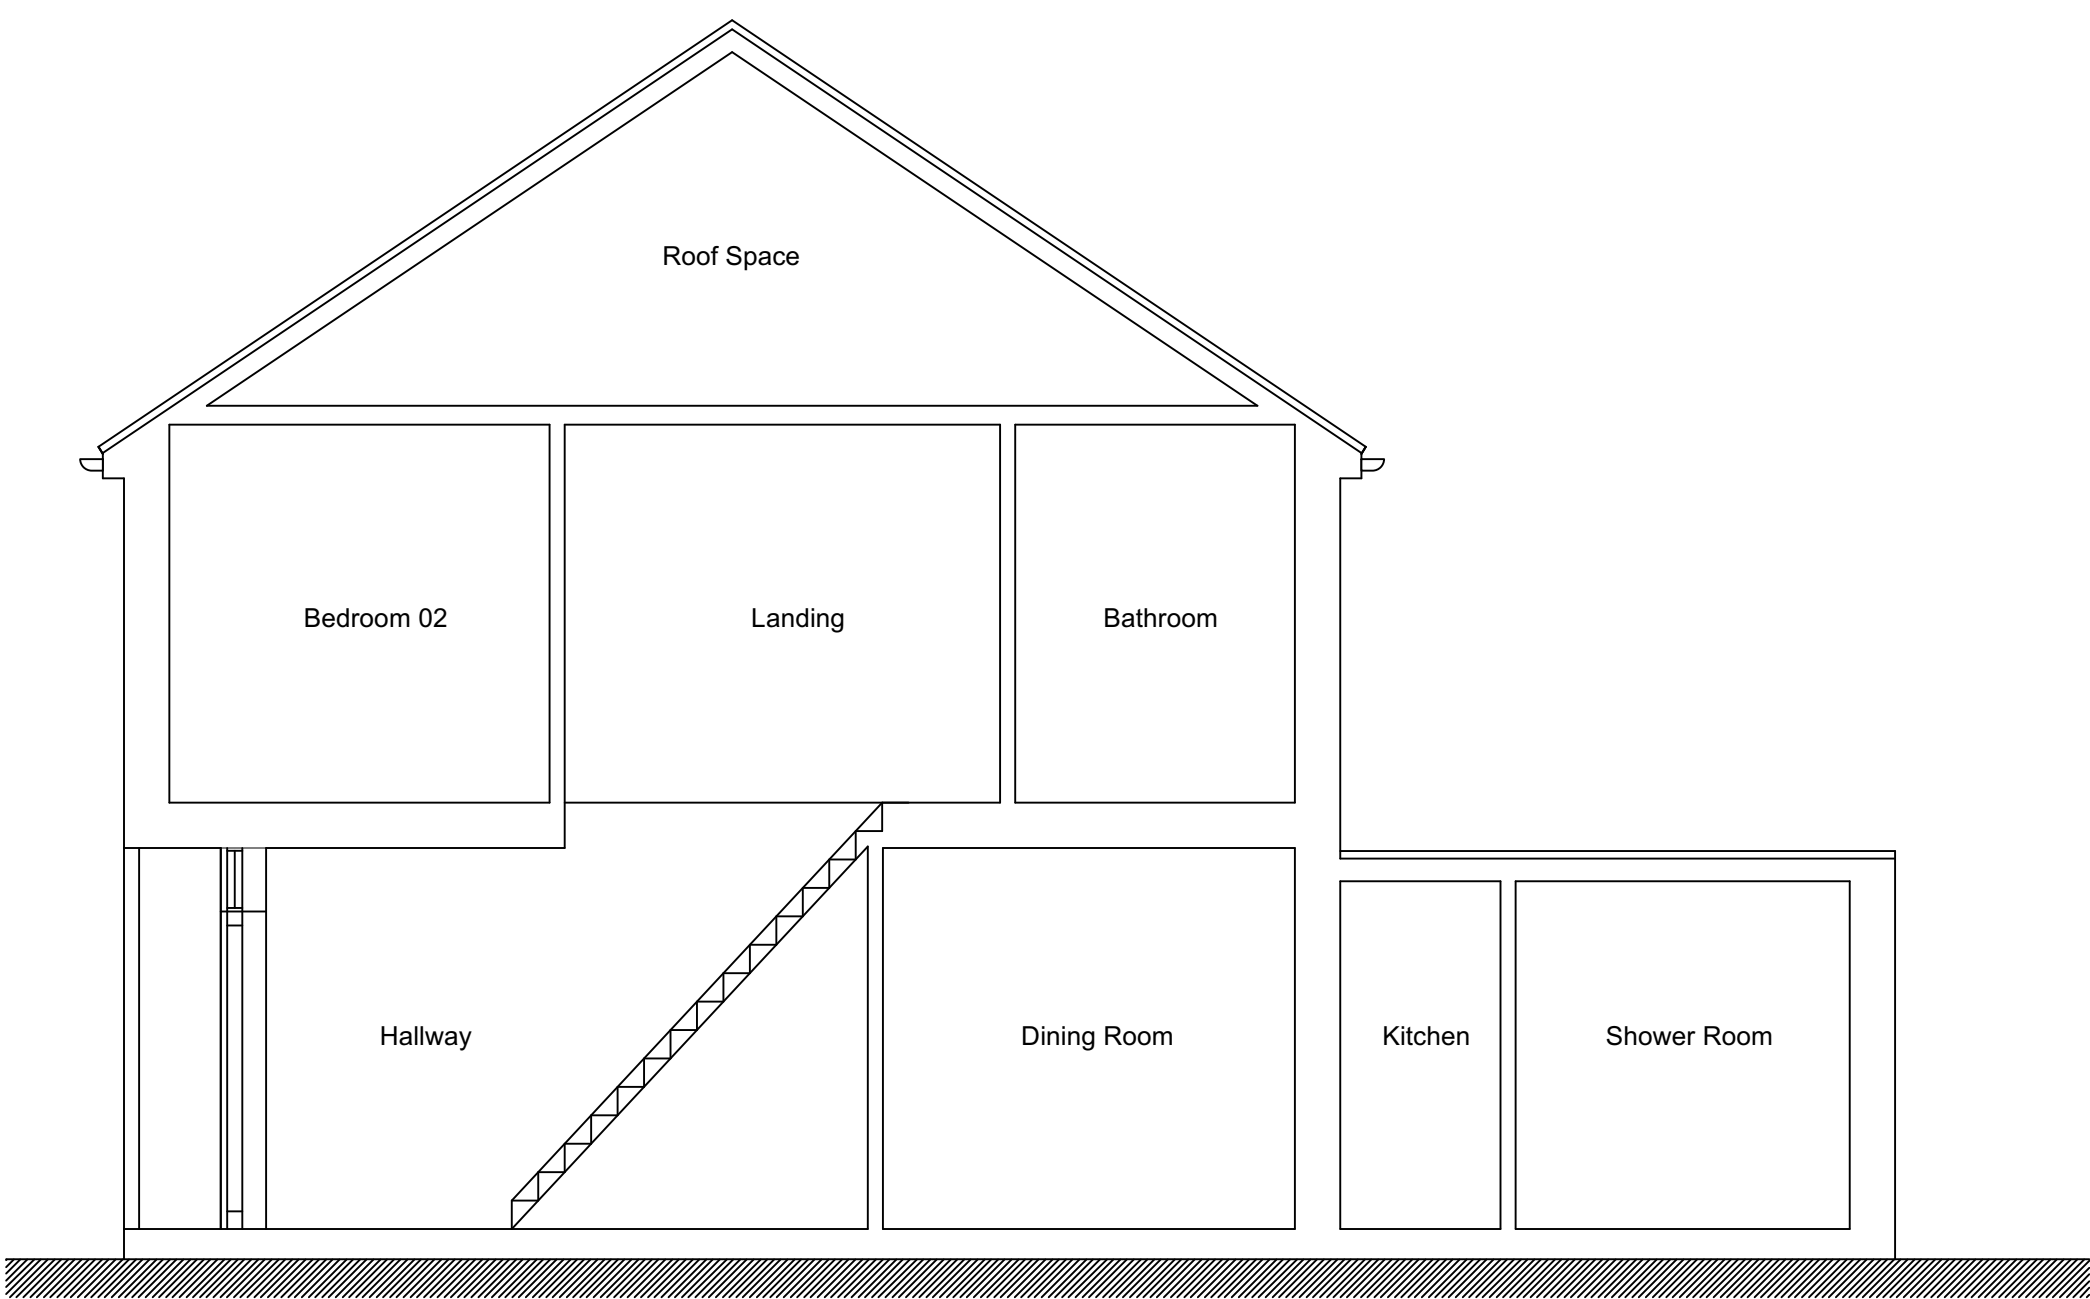

Section A-A

REV	DESCRIPTION	DATE	INIT	CHKD
STATUS	FOR INFORMATION			

Client

Gurbax Kaur Sahota

Project
53 Stanbrook Road, Gravesend
Kent DA11 0JW

Title
Existing Elevations & Section

Scale	Date	Drawn	Checked
1:50@A1	26.06.24	N/A	N/A
Project No:	Drawing No.	Revision	
2024-061	003	~	