




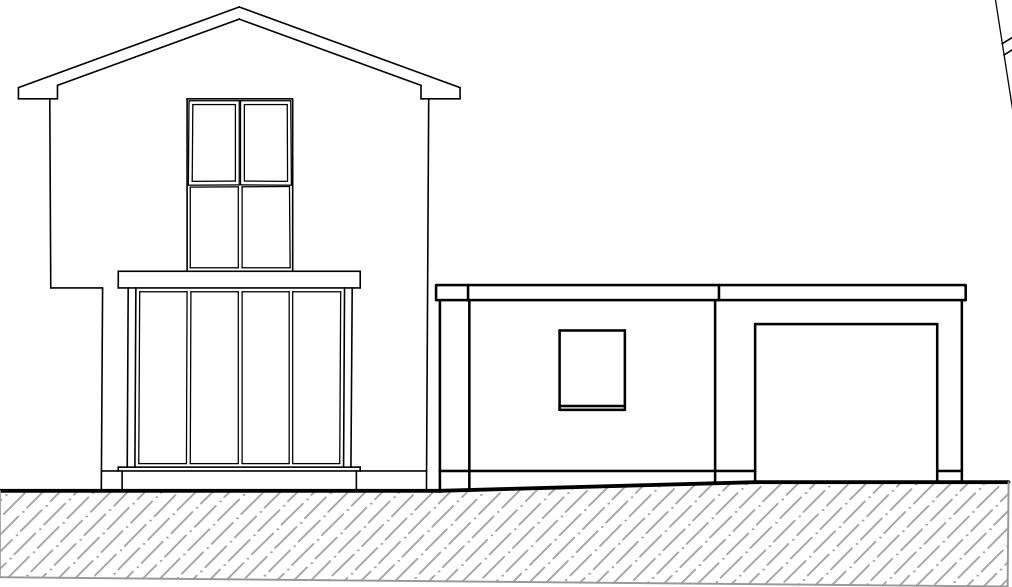


ELEVATION ON A
(1:100)

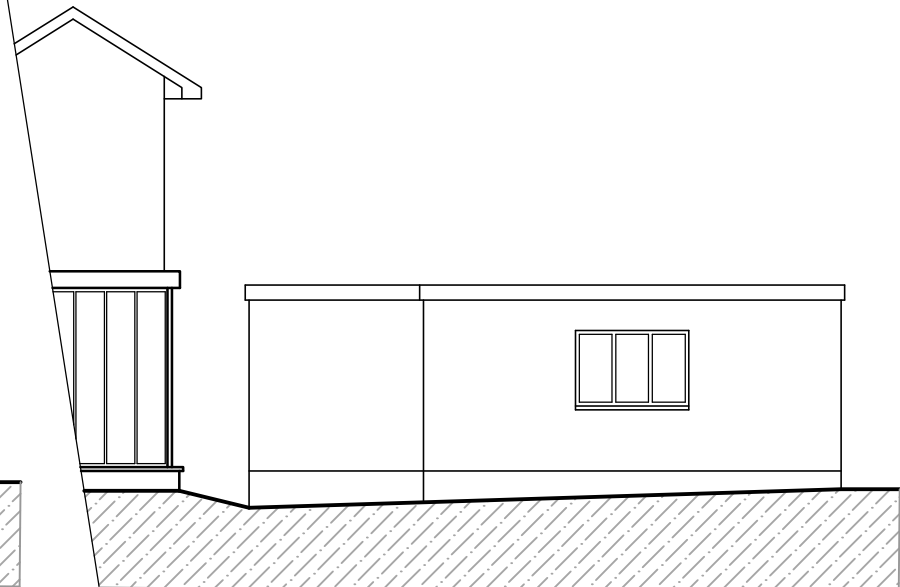

ELEVATION ON B
(1:100)

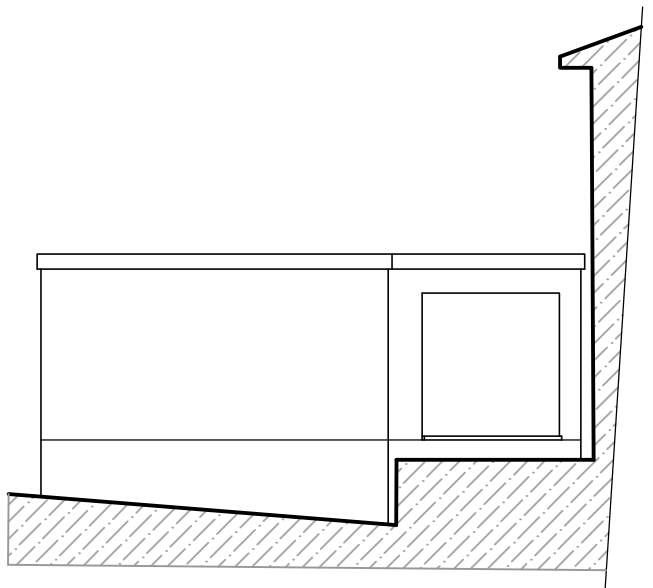


ELEVATION ON C
(1:100)

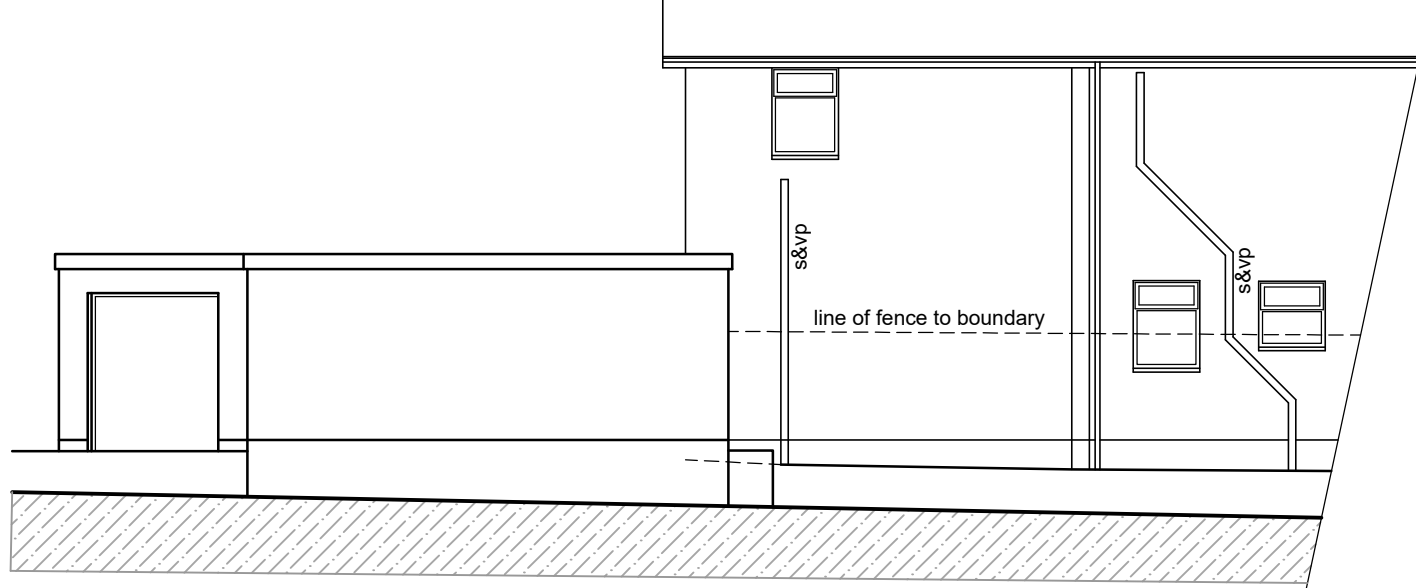


ELEVATION ON D
(1:100)


C This drawing is protected by copyright and must not be copied or reproduced without the written consent of Penfold Project Services

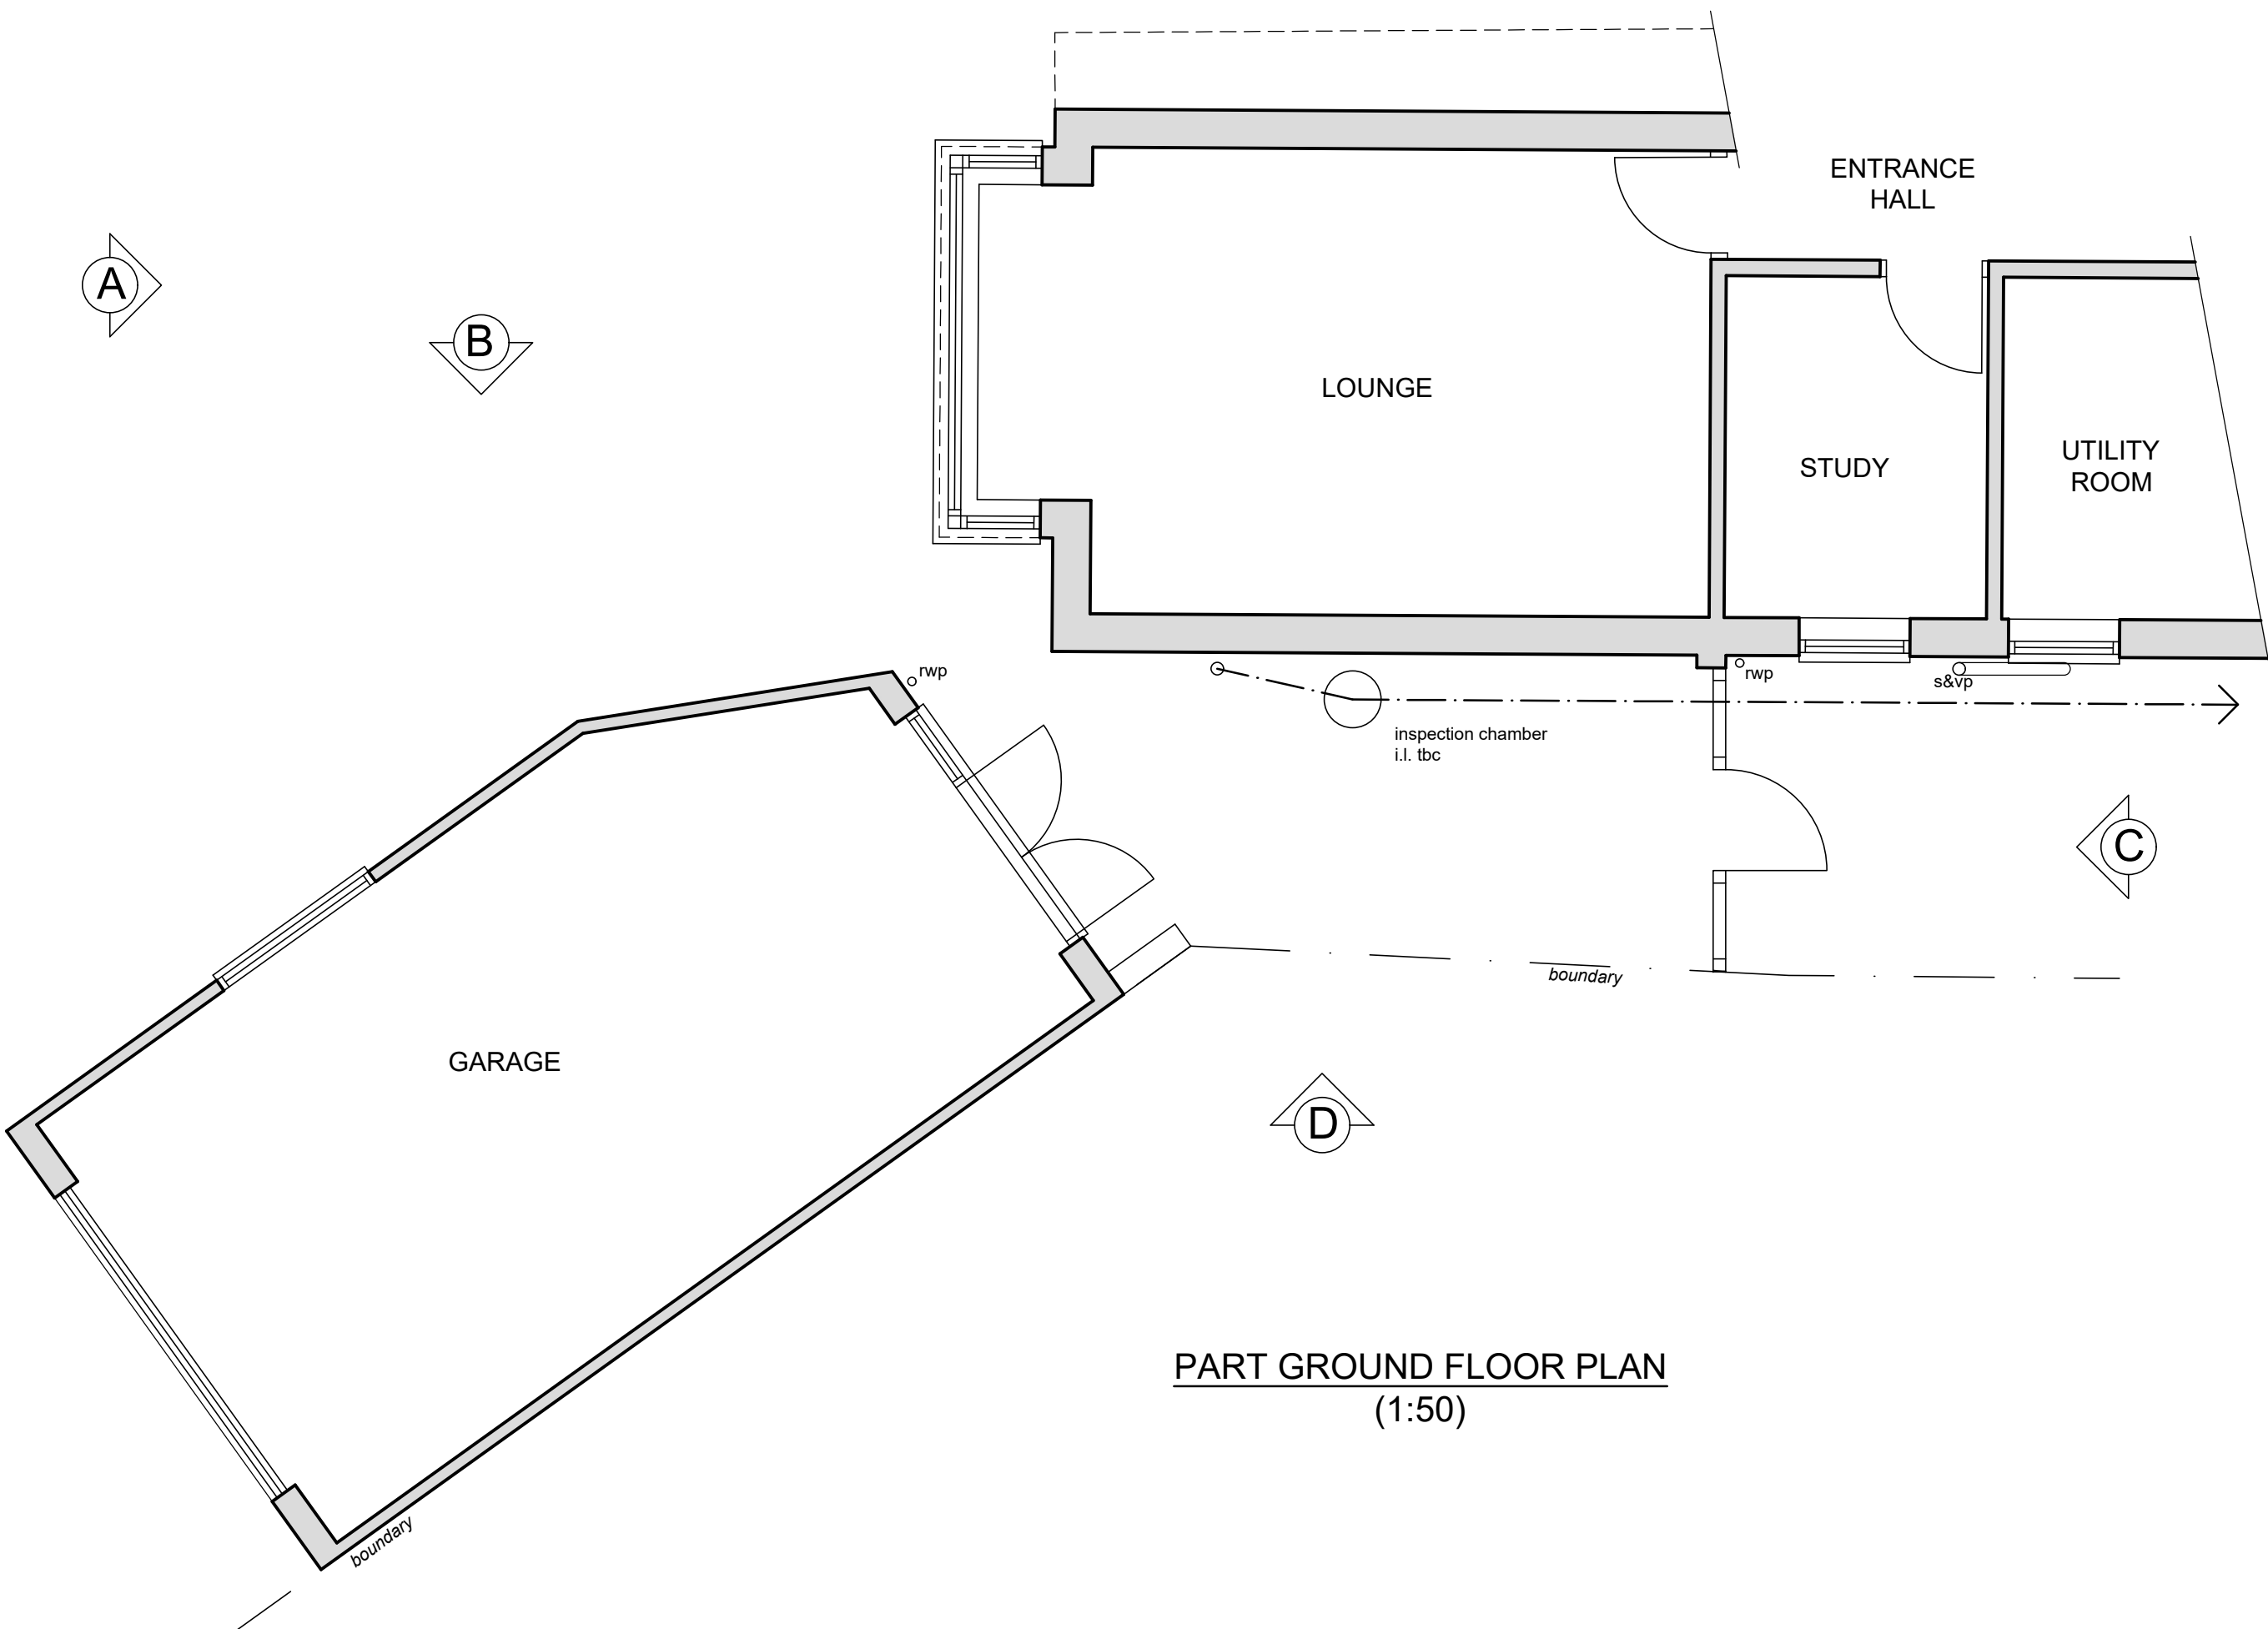

PART GROUND FLOOR PLAN
(1:50)

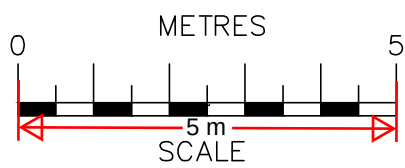

SCALE BAR @ 1:100

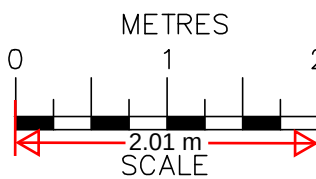

SCALE BAR @ 1:50

Date	No	Revision
Penfold Project Services		
Epmarket, Wrotham Road, Meopham, Kent, DA13 0JH Telephone: 01474 816690 e-mail: apenfold448@btinternet.com		
Job Title:	LUSIGNAC CHEYNE WALK MEOPHAM KENT DA13 0PP	
Dwg Title:	PLANS & ELEVATIONS AS EXISTING	
Scale:	1:50 & 1:100 @ A2	
Dwg No.:	01	
Date:	June 2024	