


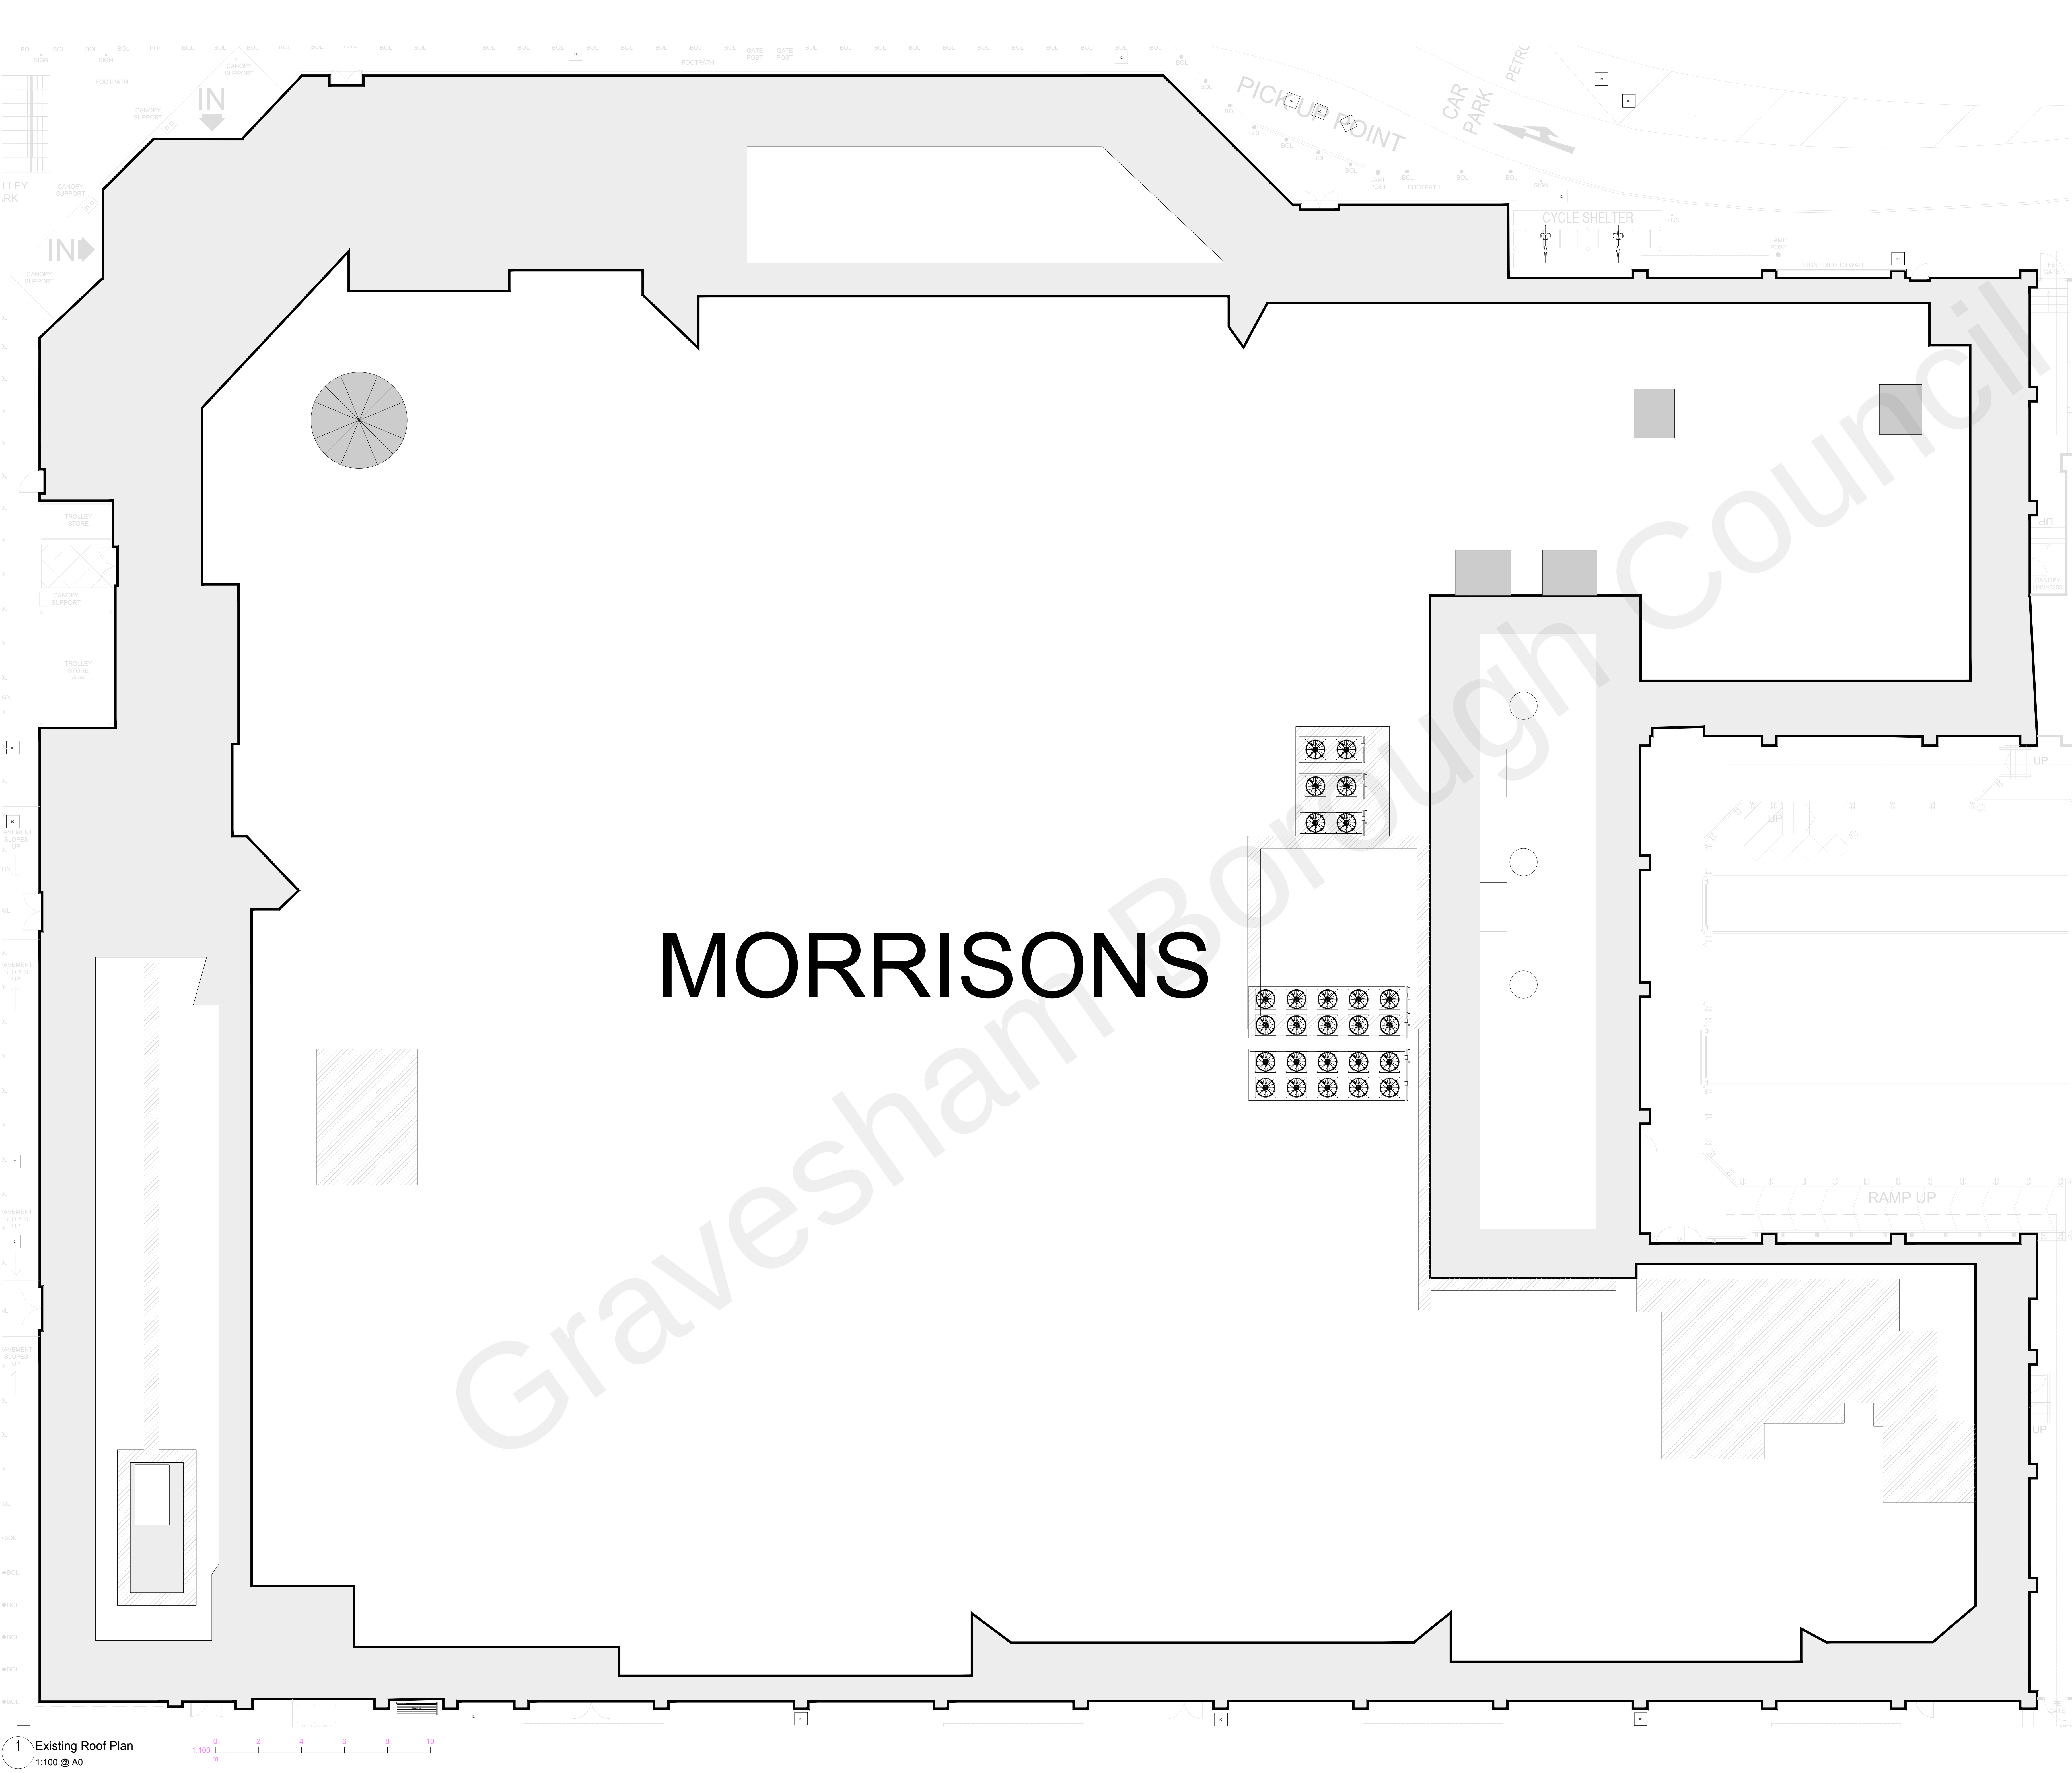

1 Existing Roof Plan
1:100 @ A0

GENERAL NOTES

All work to be carried out in strict accordance with the current Building Regulations and its latest amendments, and to the complete satisfaction of the Local Authorities Building Control.

Contractors are responsible for complying with all relevant BS etc., and check that Building Control and Environmental Health Departments are satisfied with the scope and content of all work on completion and obtain any necessary certificates.

All existing construction levels and dimensions to be checked prior to construction, especially where new construction levels and dimensions are to match existing.

All site dimensions and site levels must be checked on site.

This drawing must not be used for construction unless issued for construction.

This drawing should be read in conjunction with all relevant Engineer's and specialist drawings.

01	04.08.21	PLANNING ISSUE	Issued to LA as part of planning application. See the above.	VG	10
02	05.08.21	PLANNING ISSUE	Issued to LA as part of planning application.	VG	10
03	12.02.22	REVISION	Revised the drawing as per comments.	VG	10
04	14.04.21	REVISION	Drawing Survey as provided by WMS 108 Groundwork As Built Survey added to drawing. Revised Drawing number to remove any conflicting location across plan and update existing groundwork and landscape.	VG	10
05	04.08.21	REVISION	Drawing Survey as provided by WMS 108 Groundwork As Built Survey added to drawing. Revised Drawing number to WMS 108 As Built Survey.	VG	10
REV	DATE	DESCRIPTION			

PLANNING ISSUE

darntonB3
ARCHITECTURE
LONDON
44 Great Suffolk Street, London, SE1 0BE
T: 0207 466 1464 www.darntonb3.com

CLIENT
Morrisons

PROJECT
WMS Fresh Look Refurbishment
#208 WMS CRAVESEND

DRAWING
General Arrangement
Existing Roof Plan

SCALE @ A0
1:100

DRAWN	CHECKED
FG	VG

CREATION DATE
March 2021

REVISION
D

DARNTONB3 DRAWING NO.
14.07.21 - CDSB - 028 - 00 - DR - A - 27.00

PROJECT NO COMPANY_ZONE_LEVEL_TYPE_ROLE_NUMBER
14.07.21 - CDSB - 028 - 00 - DR - A - 27.00

© COPYRIGHT. ALL RIGHTS RESERVED.
NO INFORMATION IS TO BE RELEASED OR ACTED UPON WITHOUT THE WRITTEN PERMISSION OF DARNTONB3 ARCHITECTURE.
DO NOT SCALE OFF DRAWINGS. USE DIMENSIONS AND INFORMATION.
THE DRAWING IS INFORMATIONAL ONLY. IT IS NOT TO BE USED FOR CONSTRUCTION PURPOSES.
ANY INFORMATION MUST BE REPEATED TO THE CLIENT IMMEDIATELY.
DARNTONB3 ARCHITECTURE IS NOT RESPONSIBLE FOR ANY INFORMATION WHICH IS APPROVED TO BE USED BY A CLIENT. COPYRIGHT © DARNTONB3 ARCHITECTURE