
 


Existing Plan : Front Elevation

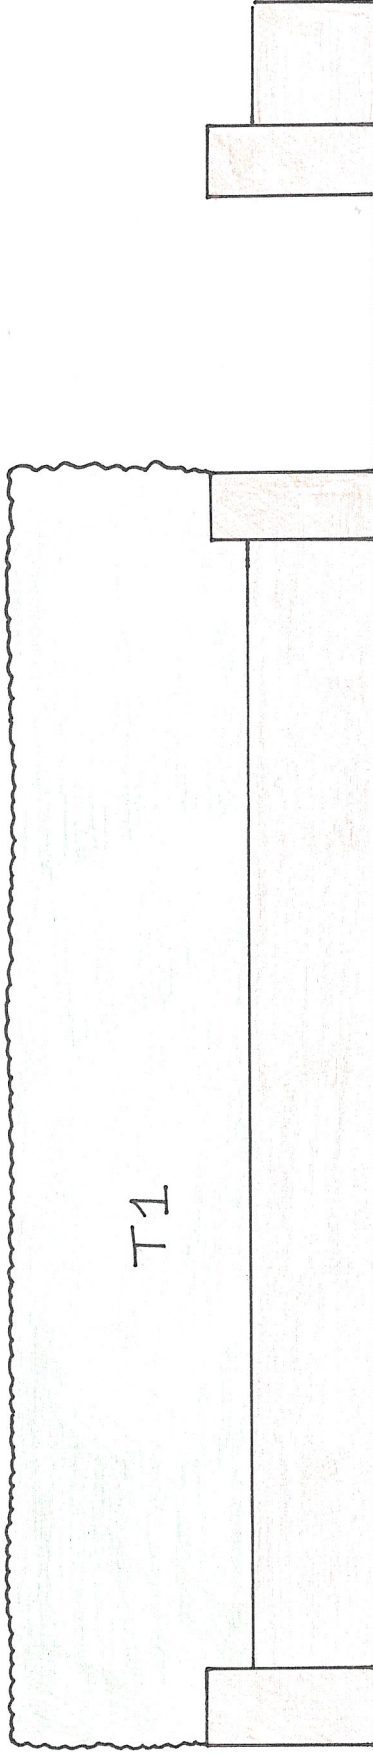

Scale: 1:25 @ A4
Plan produced for: Gravesham Borough Council
Date Produced: 14 January 2024
Plan Ref: 9DA124XE/05