


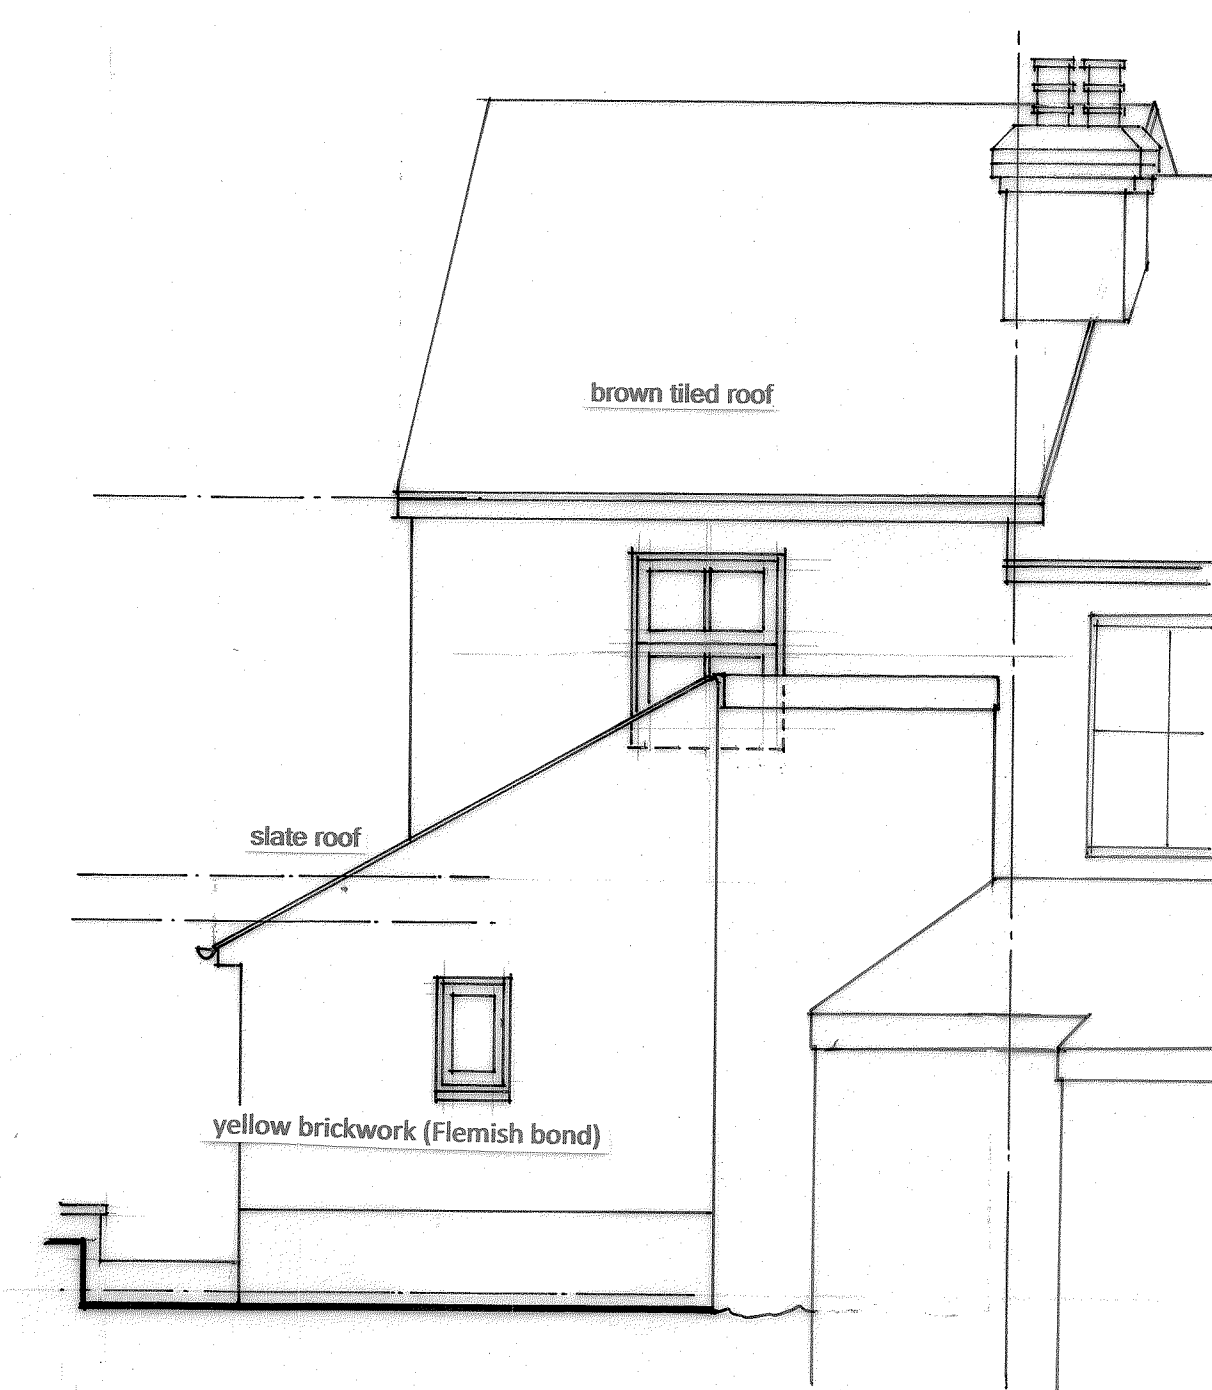


SIDE ELEVATION (WEST)




FRONT ELEVATION (NORTH)




REAR ELEVATION (SOUTH)

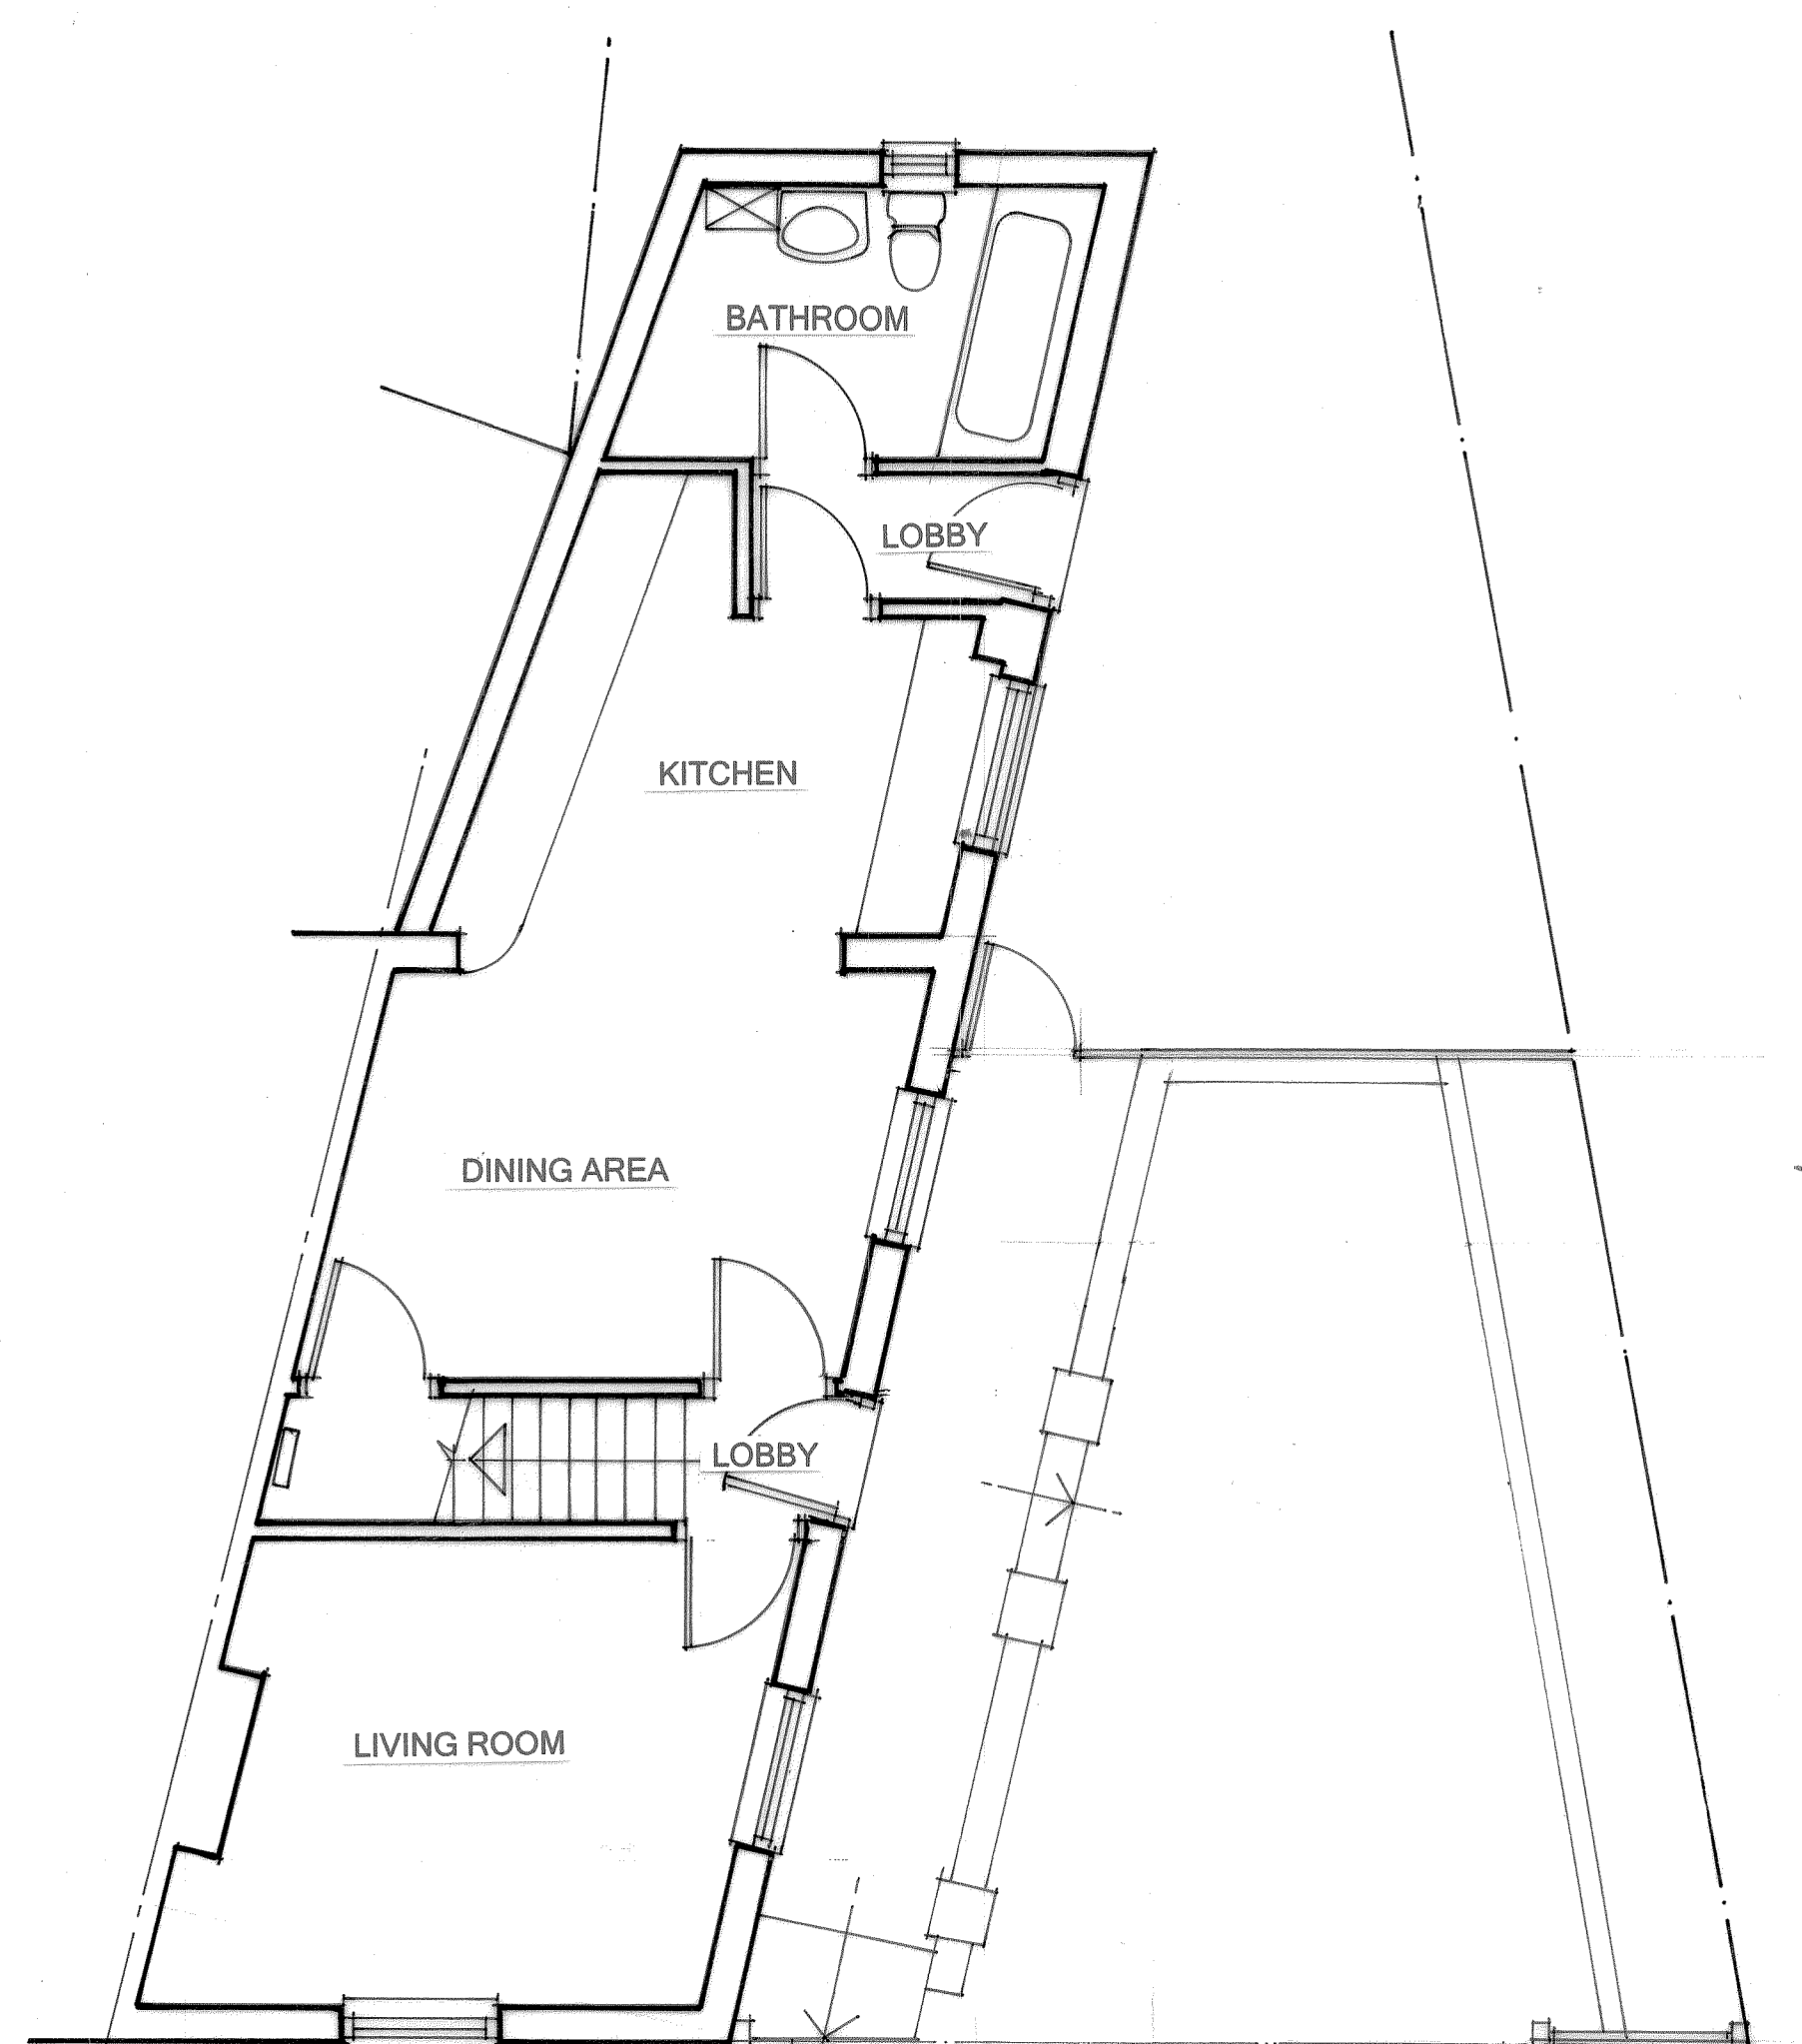


GROUND FLOOR PLAN

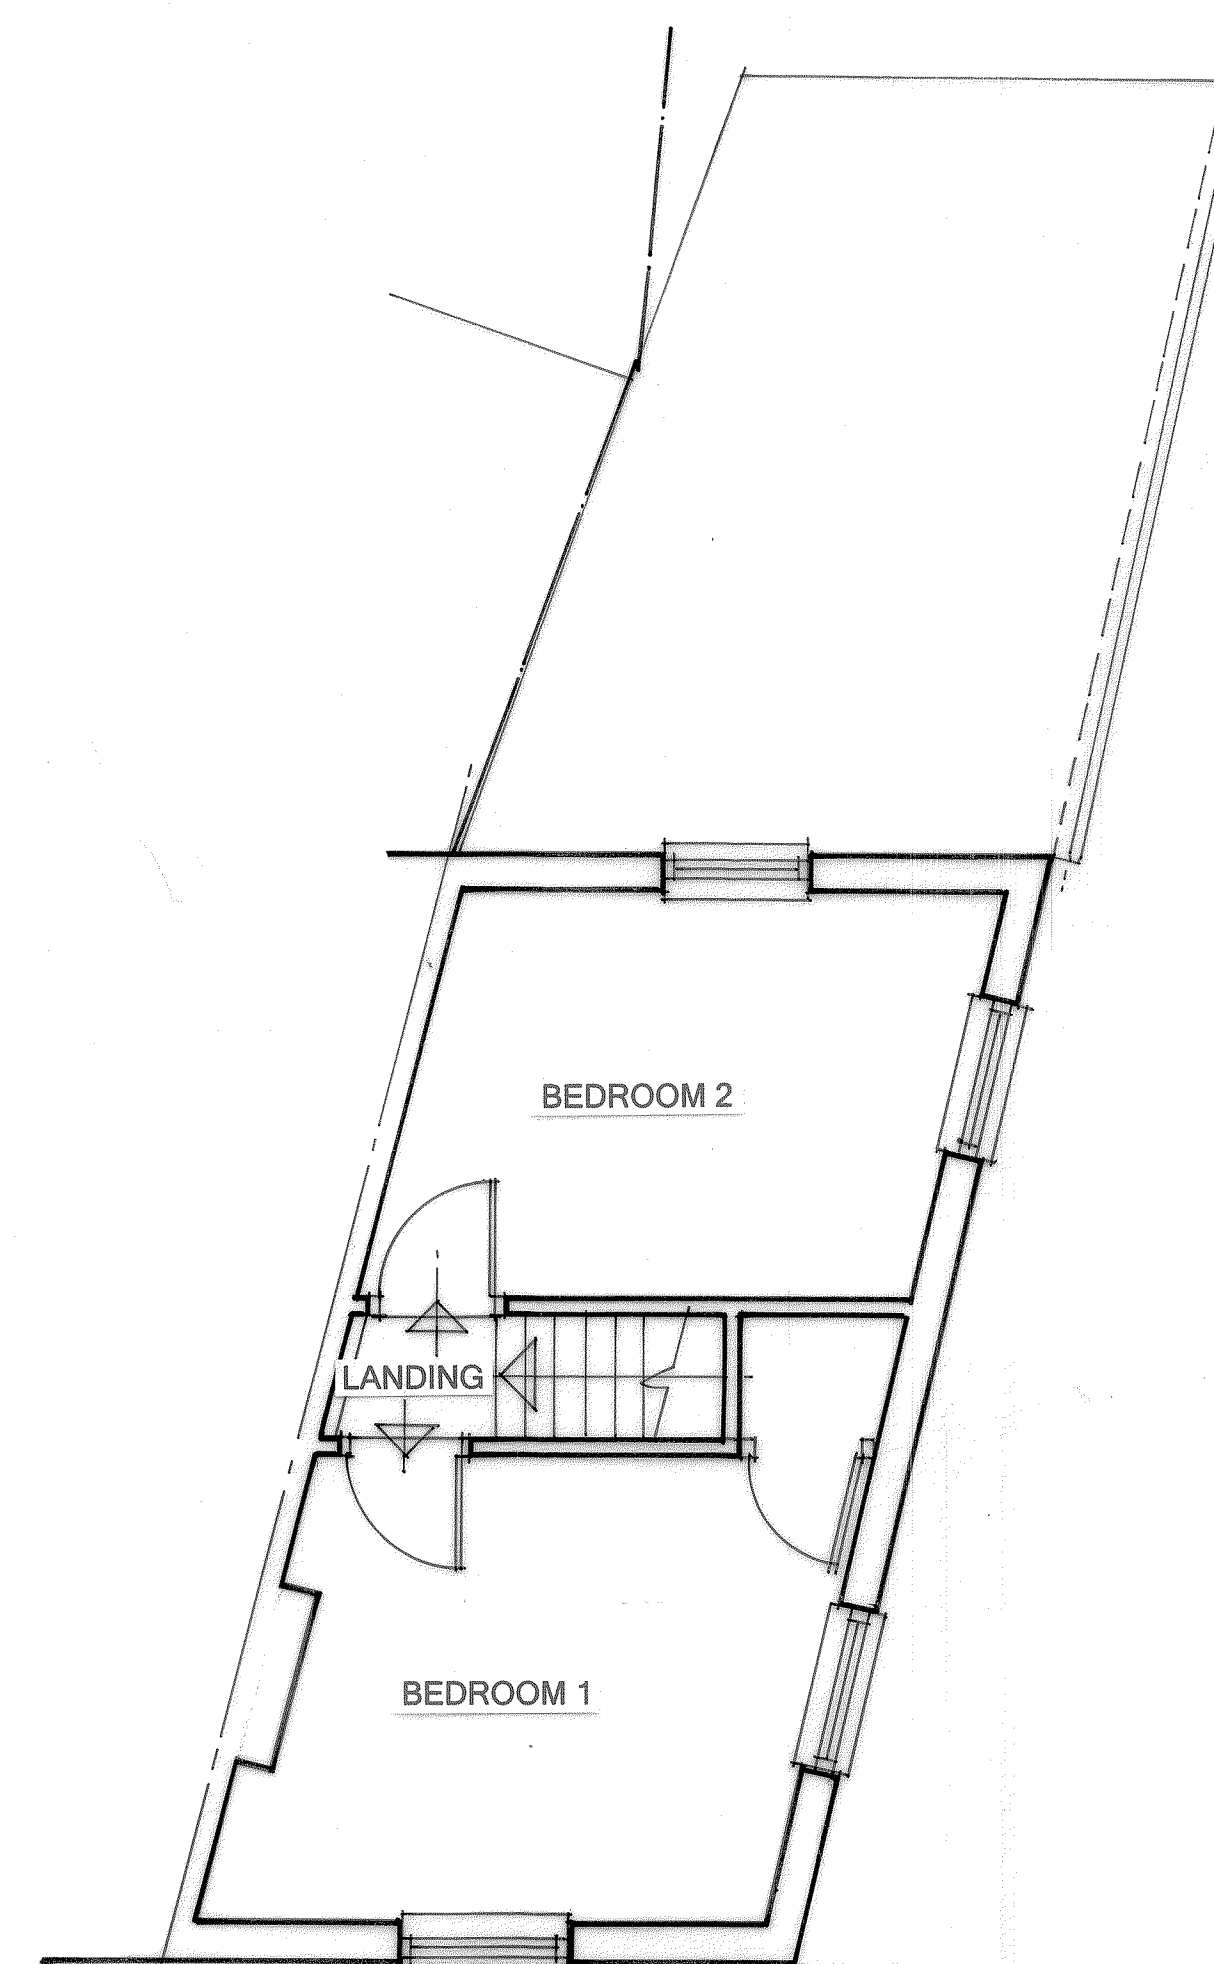

FIRST FLOOR PLAN

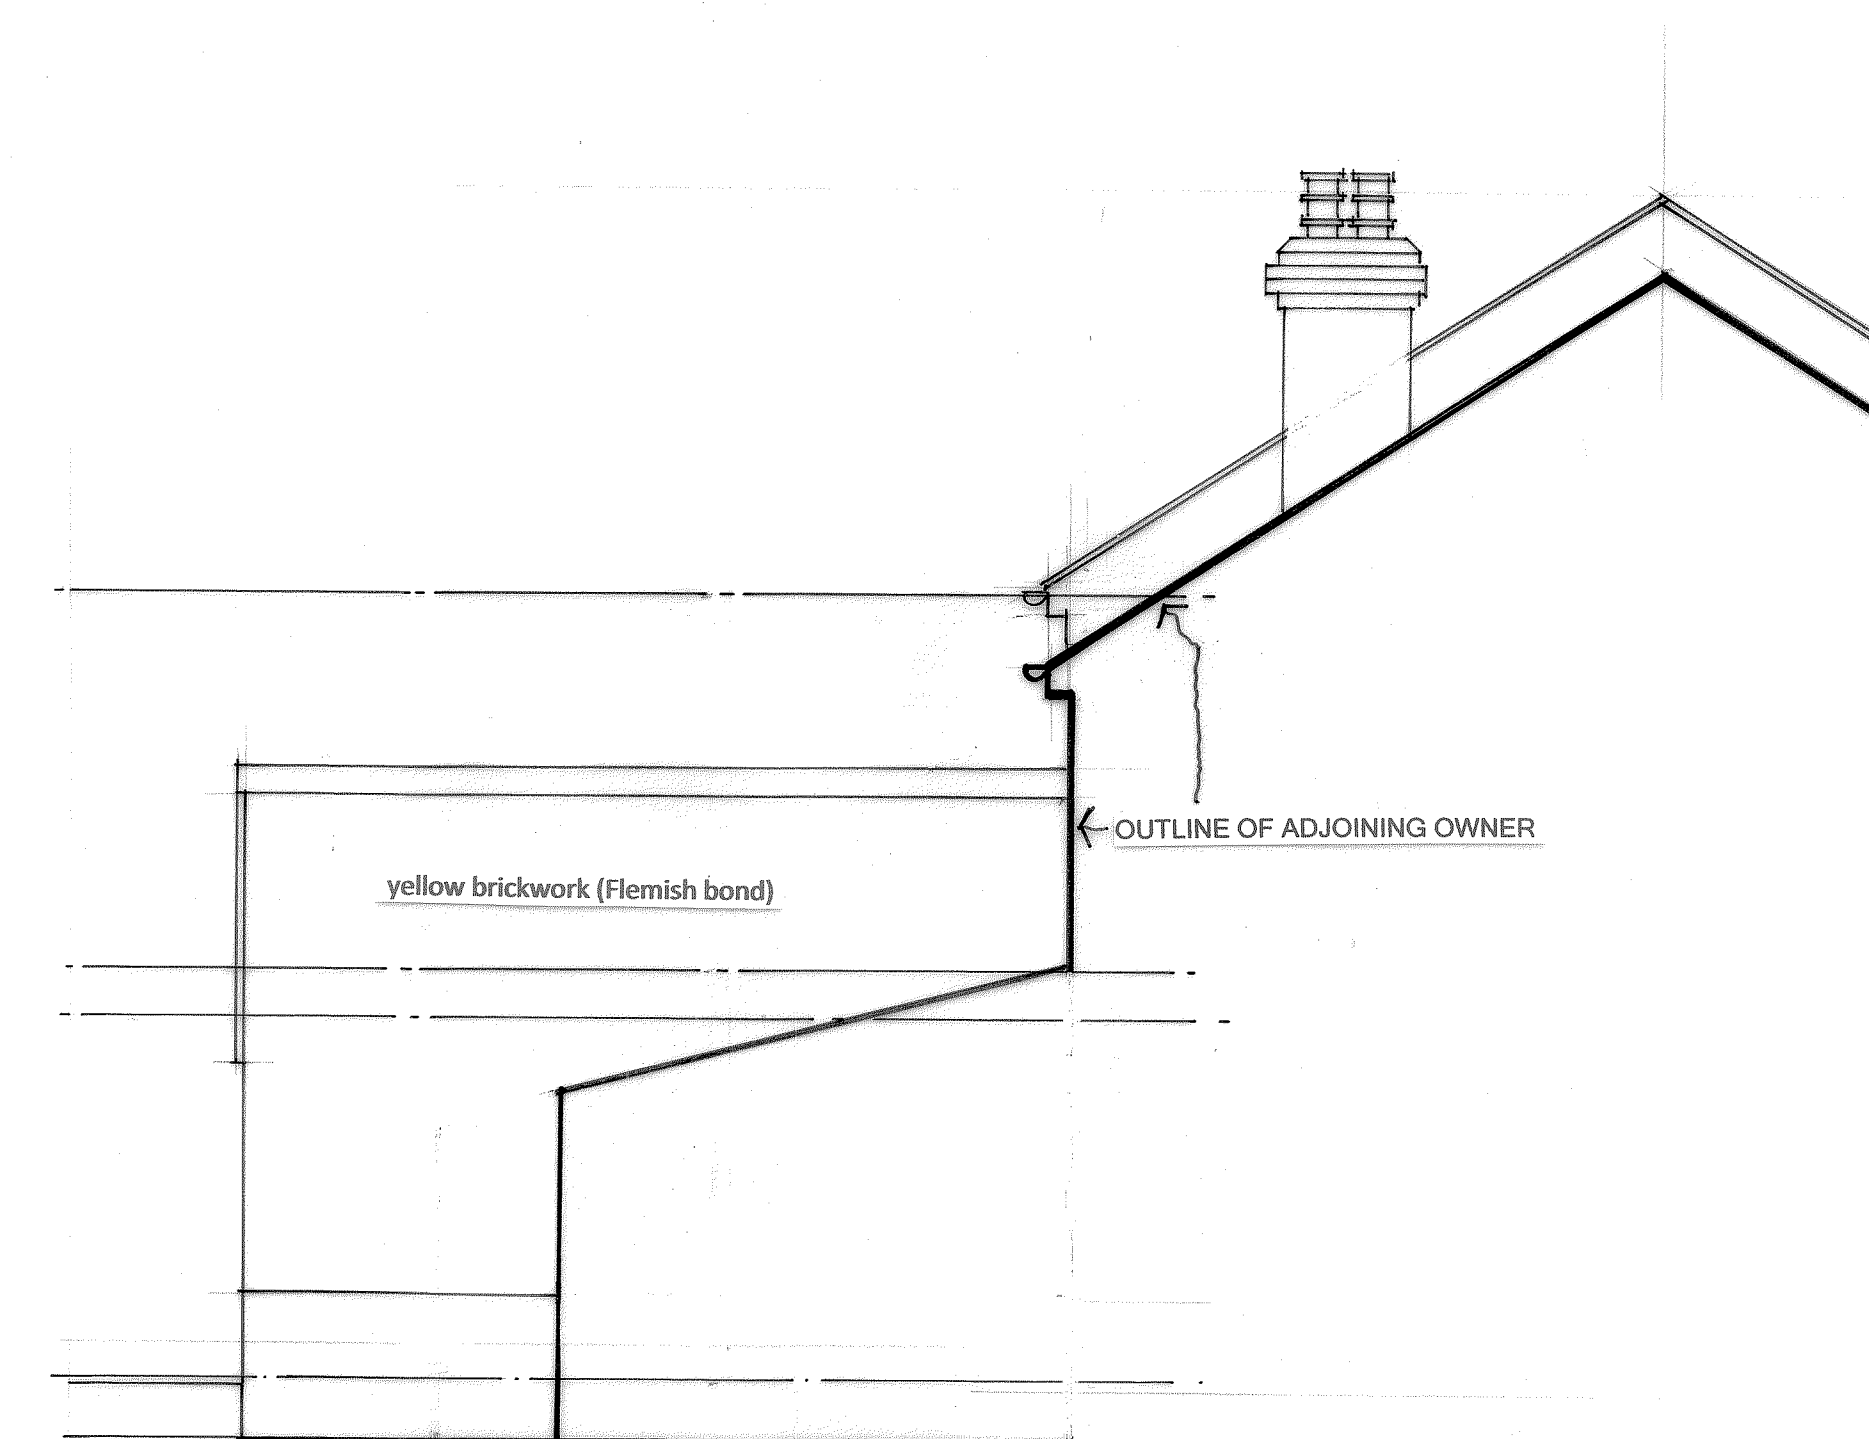

SIDE ELEVATION (EAST)

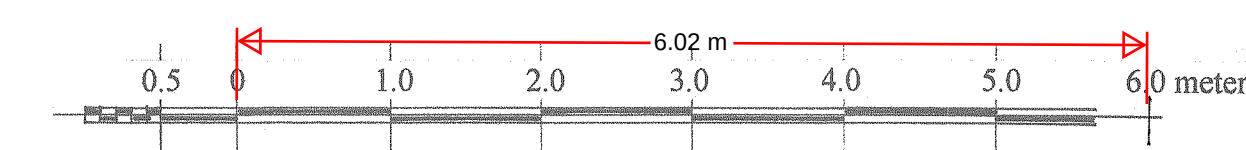

IT IS THE RESPONSIBILITY OF THE CLIENT TO APPOINT A PRINCIPLE DESIGNER AND OR PRINCIPLE CONTRACTOR UNDER THE CONSTRUCTION DESIGN + MANAGEMENT REGULATIONS 2015

**AXIS**

AXIS ARCHITECTURAL  
21B CRAYFORD HIGH STREET  
CRAYFORD, KENT DA1 4HH  
tel: 01322 524748  
email: axisarchitectural@hotmail.co.uk

Address  
53 SOUTH HILL ROAD  
GRAVESEND  
KENT DA12 1JX

Drawing Title  
**EXISTING PREMISES**

Job Title  
**PROPOSED FIRST FLOOR REAR  
EXTENSION TOGETHER WITH INTERNAL  
ALTERATIONS**

drawn by  
MJD  
Job No  
VL/ 101/B  
date  
OCTOBER 2021  
scale  
1.50 @ A1