


GRP KIOSK ELECTRICITY
SUPPLY HOUSING



FRONT ELEVATION
(1:100)

GRP KIOSK ELECTRICITY
SUPPLY HOUSING

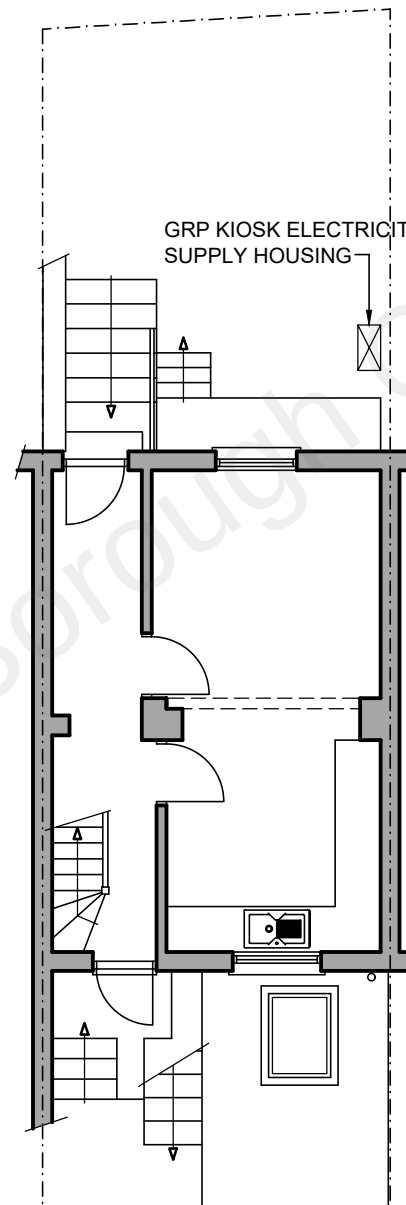

GROUND FLOOR PLAN
(1:100)



SCALE

SCALE BAR @ 1:100

Date	No	Revision
Penfold Project Services		
Epmarket, Wrotham Road, Meopham, Kent, DA13 0JH		
Telephone: 01474 816690		
e-mail: apenfold448@btinternet.com		
Job Title: 9 ZION PLACE GRAVESEND KENT DA12 1BH		
Dwg Title: PLAN & ELEVATION - PROPOSED GRP KIOSK ELECTRICITY SUPPLY HOUSING		
Scale: 1:100 @ A3		
Dwg No.: 12		
Date: March 2021		