




FRONT ELEVATION




SIDE ELEVATION




REAR ELEVATION

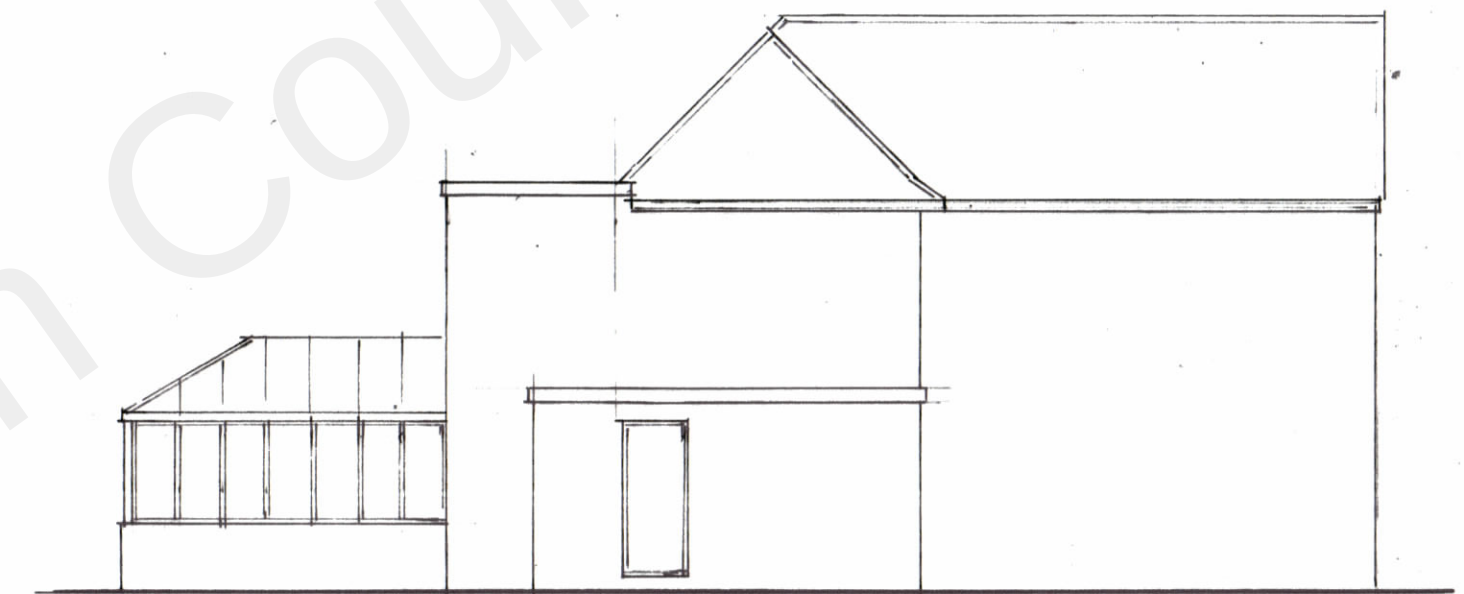


SIDE ELEVATION

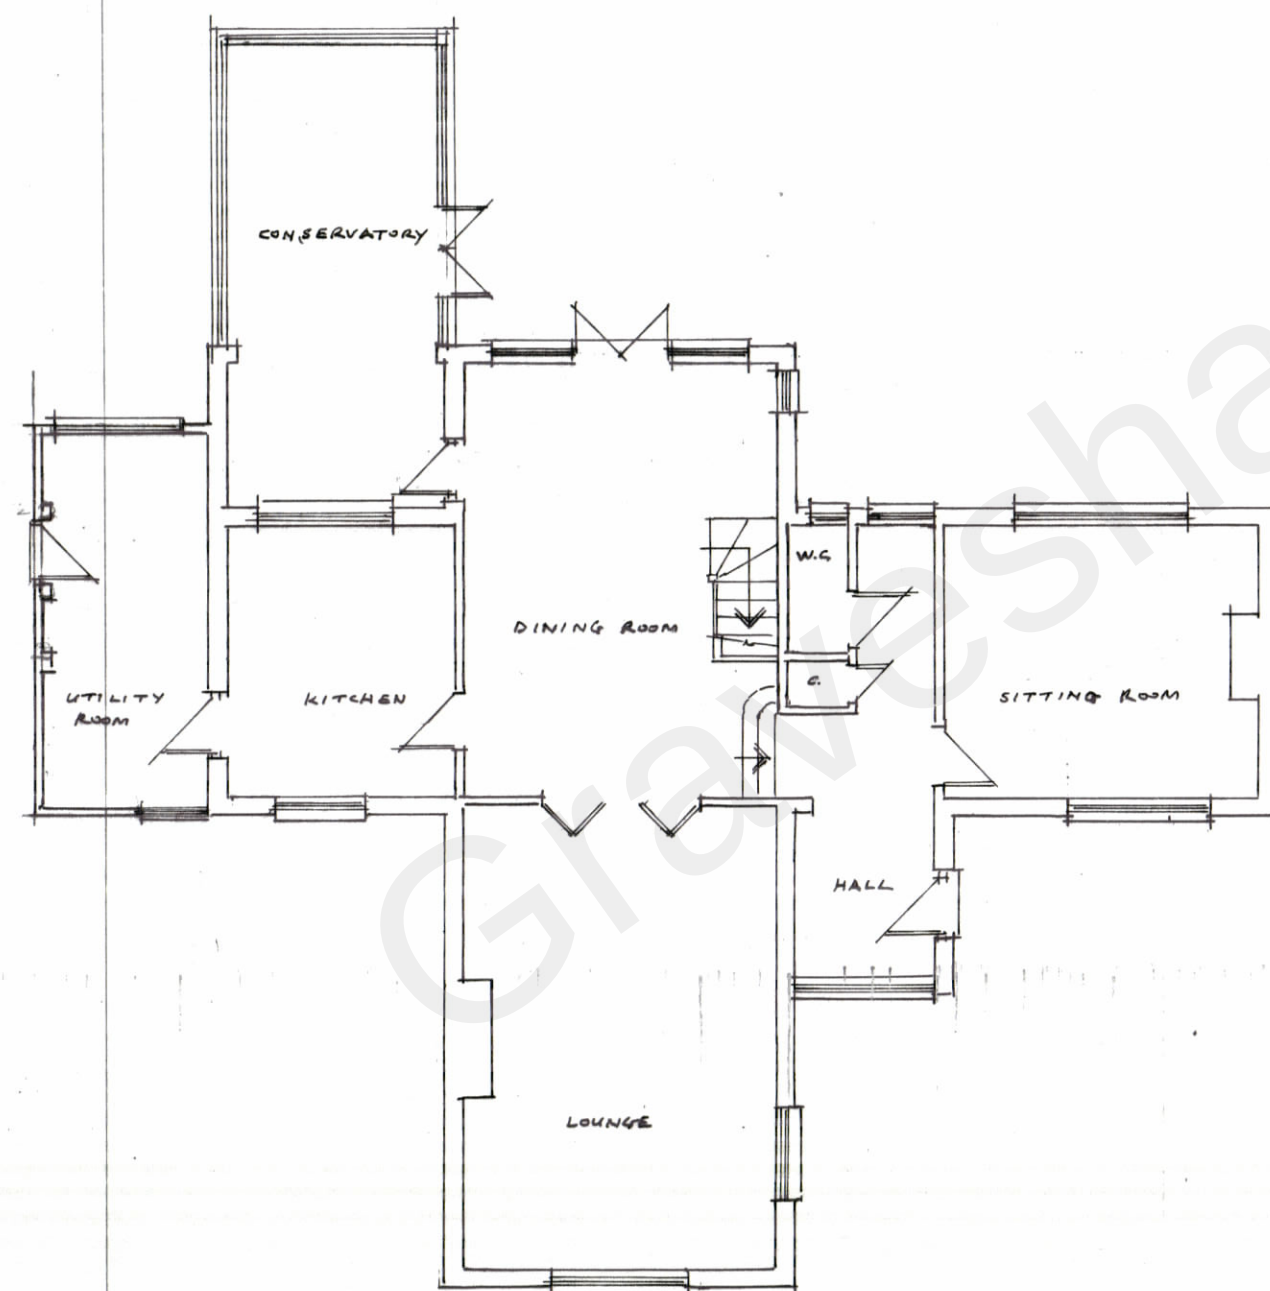

GROUND FLOOR PLAN

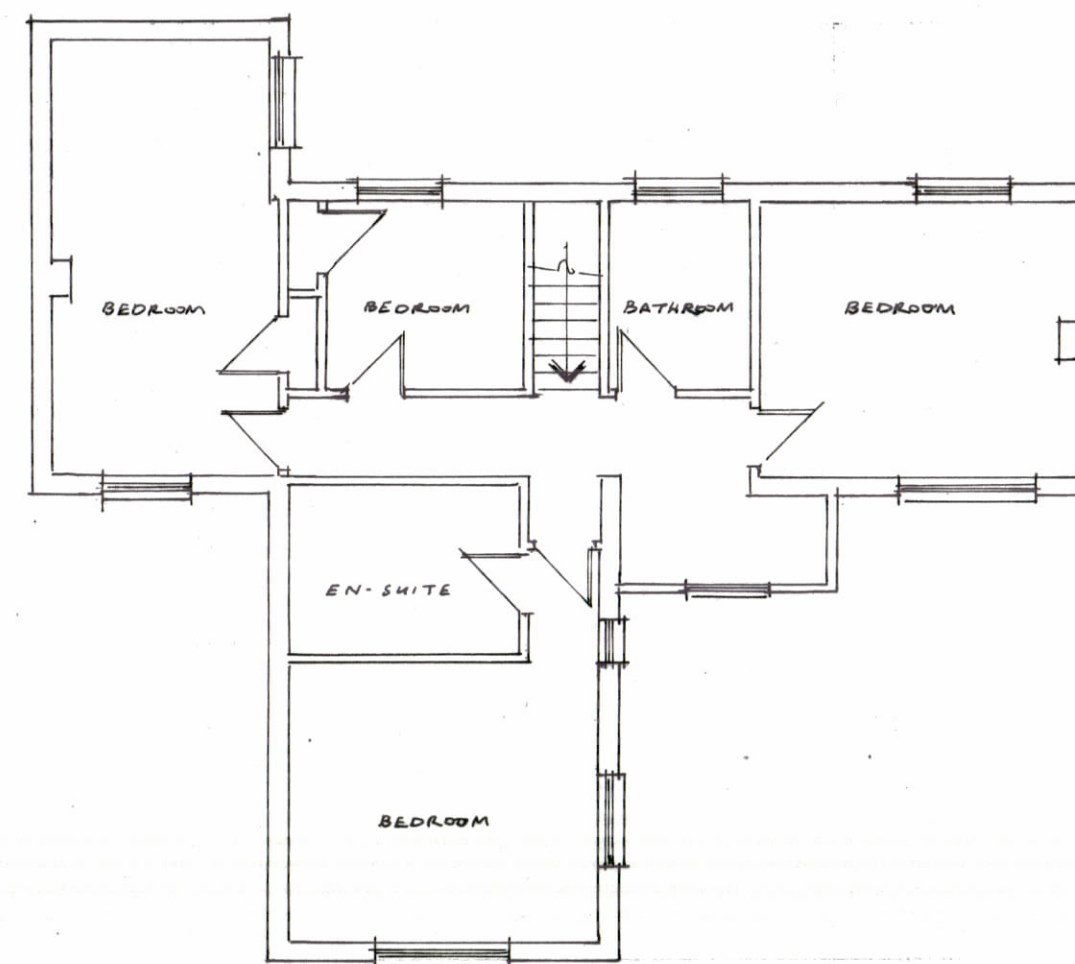

FIRST FLOOR PLAN

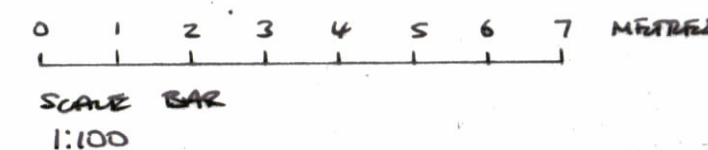

All works to comply with relevant Codes of Practice and British Standards. No work should commence until local authority have issued a building regulation approval. All existing lintels, beams, foundations and roof structures affected by changes in loading conditions are to be exposed for inspection and any remedial works found necessary to be undertaken by the contractor before commencing any new works this work to be in consultation and agreement of the local authority building control.

REVISION

SCALE
1:100

DRG. NO.
2021/112A

PROJECT

EXISTING FLOOR PLANS
AND ELEVATIONS

LOCATION

LITTLE ACRE
FOXENDOWN LANE
MEOPHAM

CLIENT

DATE
August 2021

Colin Luther Associates Ltd
25B Pickford Road
Bexleyheath
Kent DA7 4AG
Email: cwiplans@aol.com
Tel: 020 8303 1995 Fax: 020 8303 6615

Architectural
Consultants
Colin Luther