




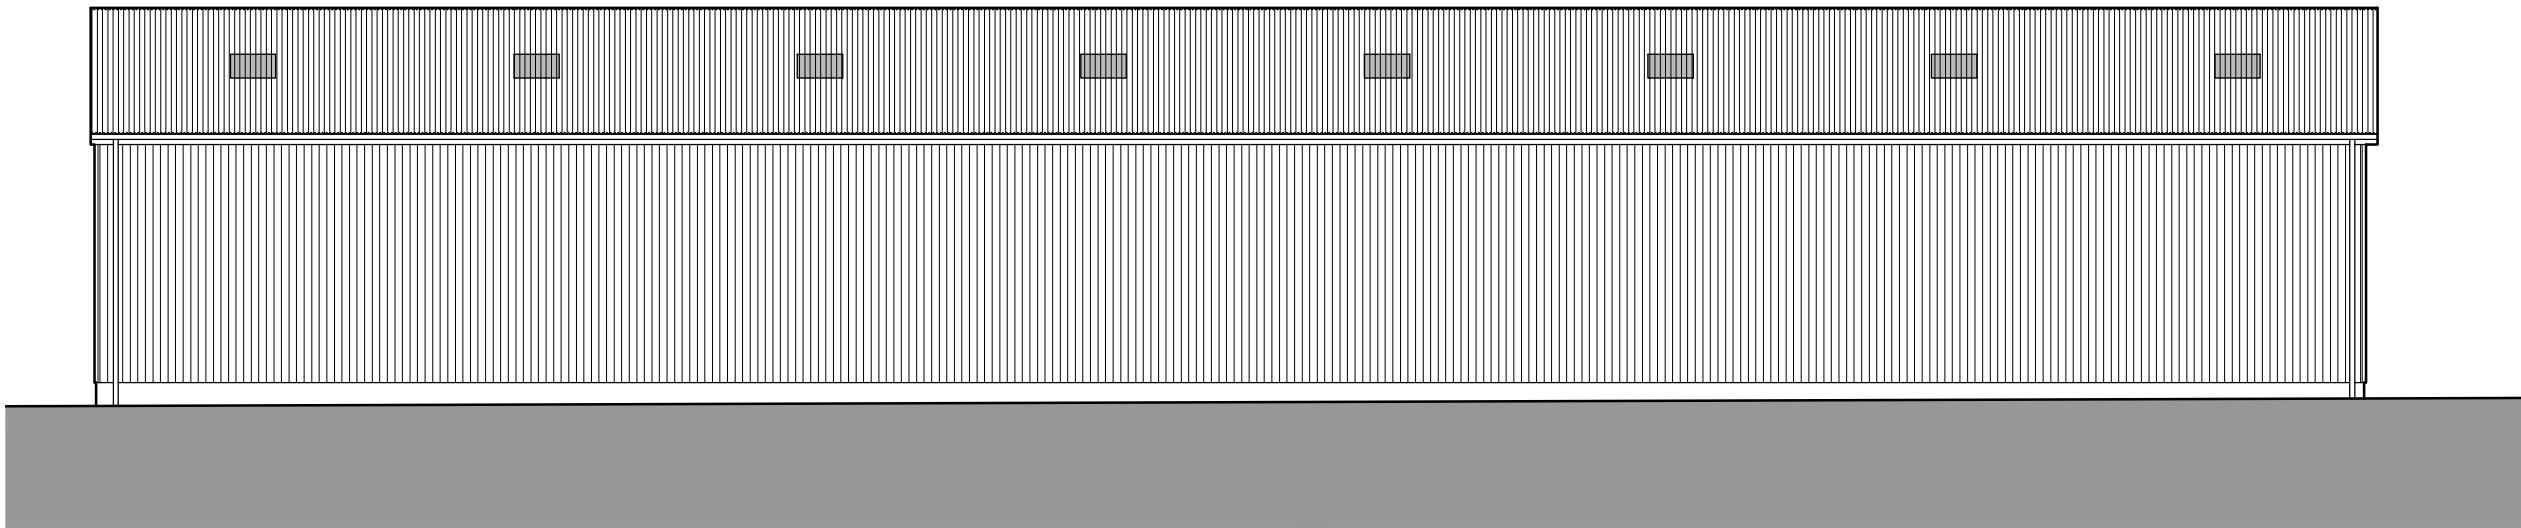


Proposed South (side) Elevation
1:100

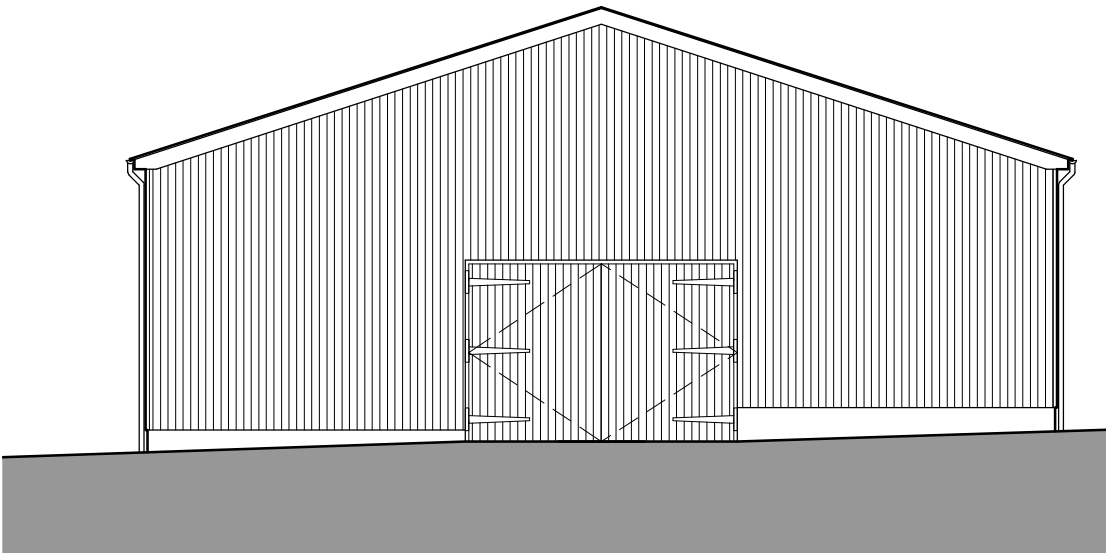


Proposed West (front) Elevation
1:100

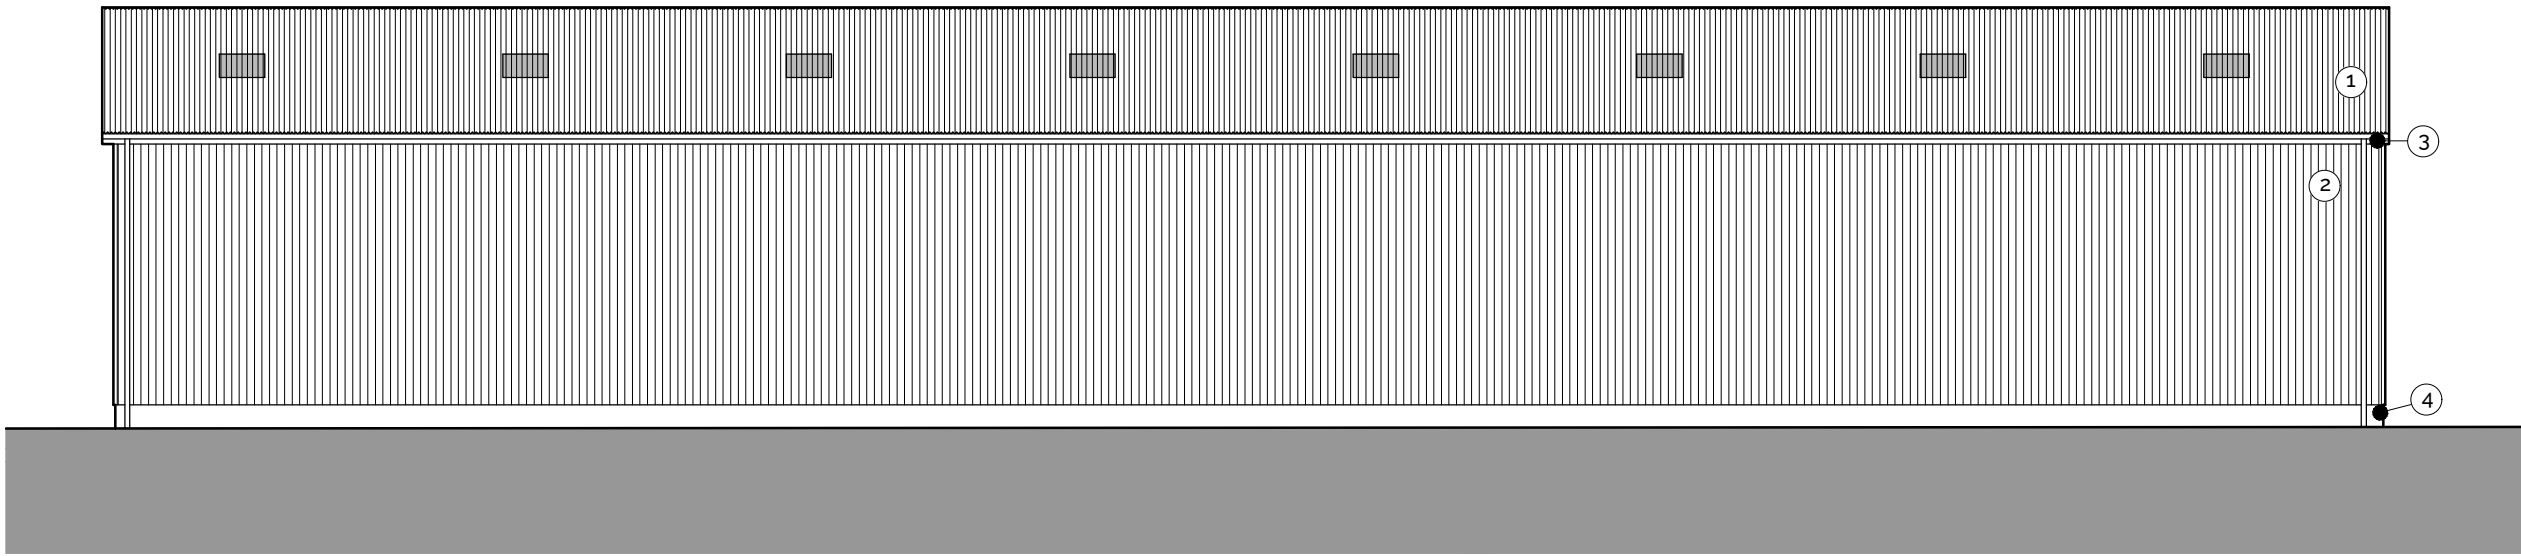

Proposed North (side) Elevation
1:100

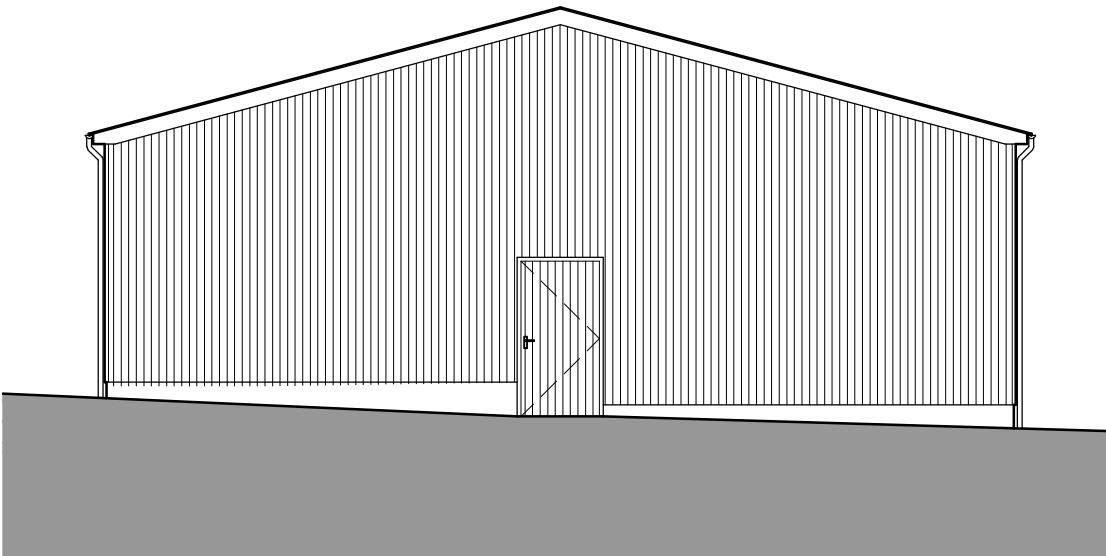

Proposed East (rear) Elevation
1:100

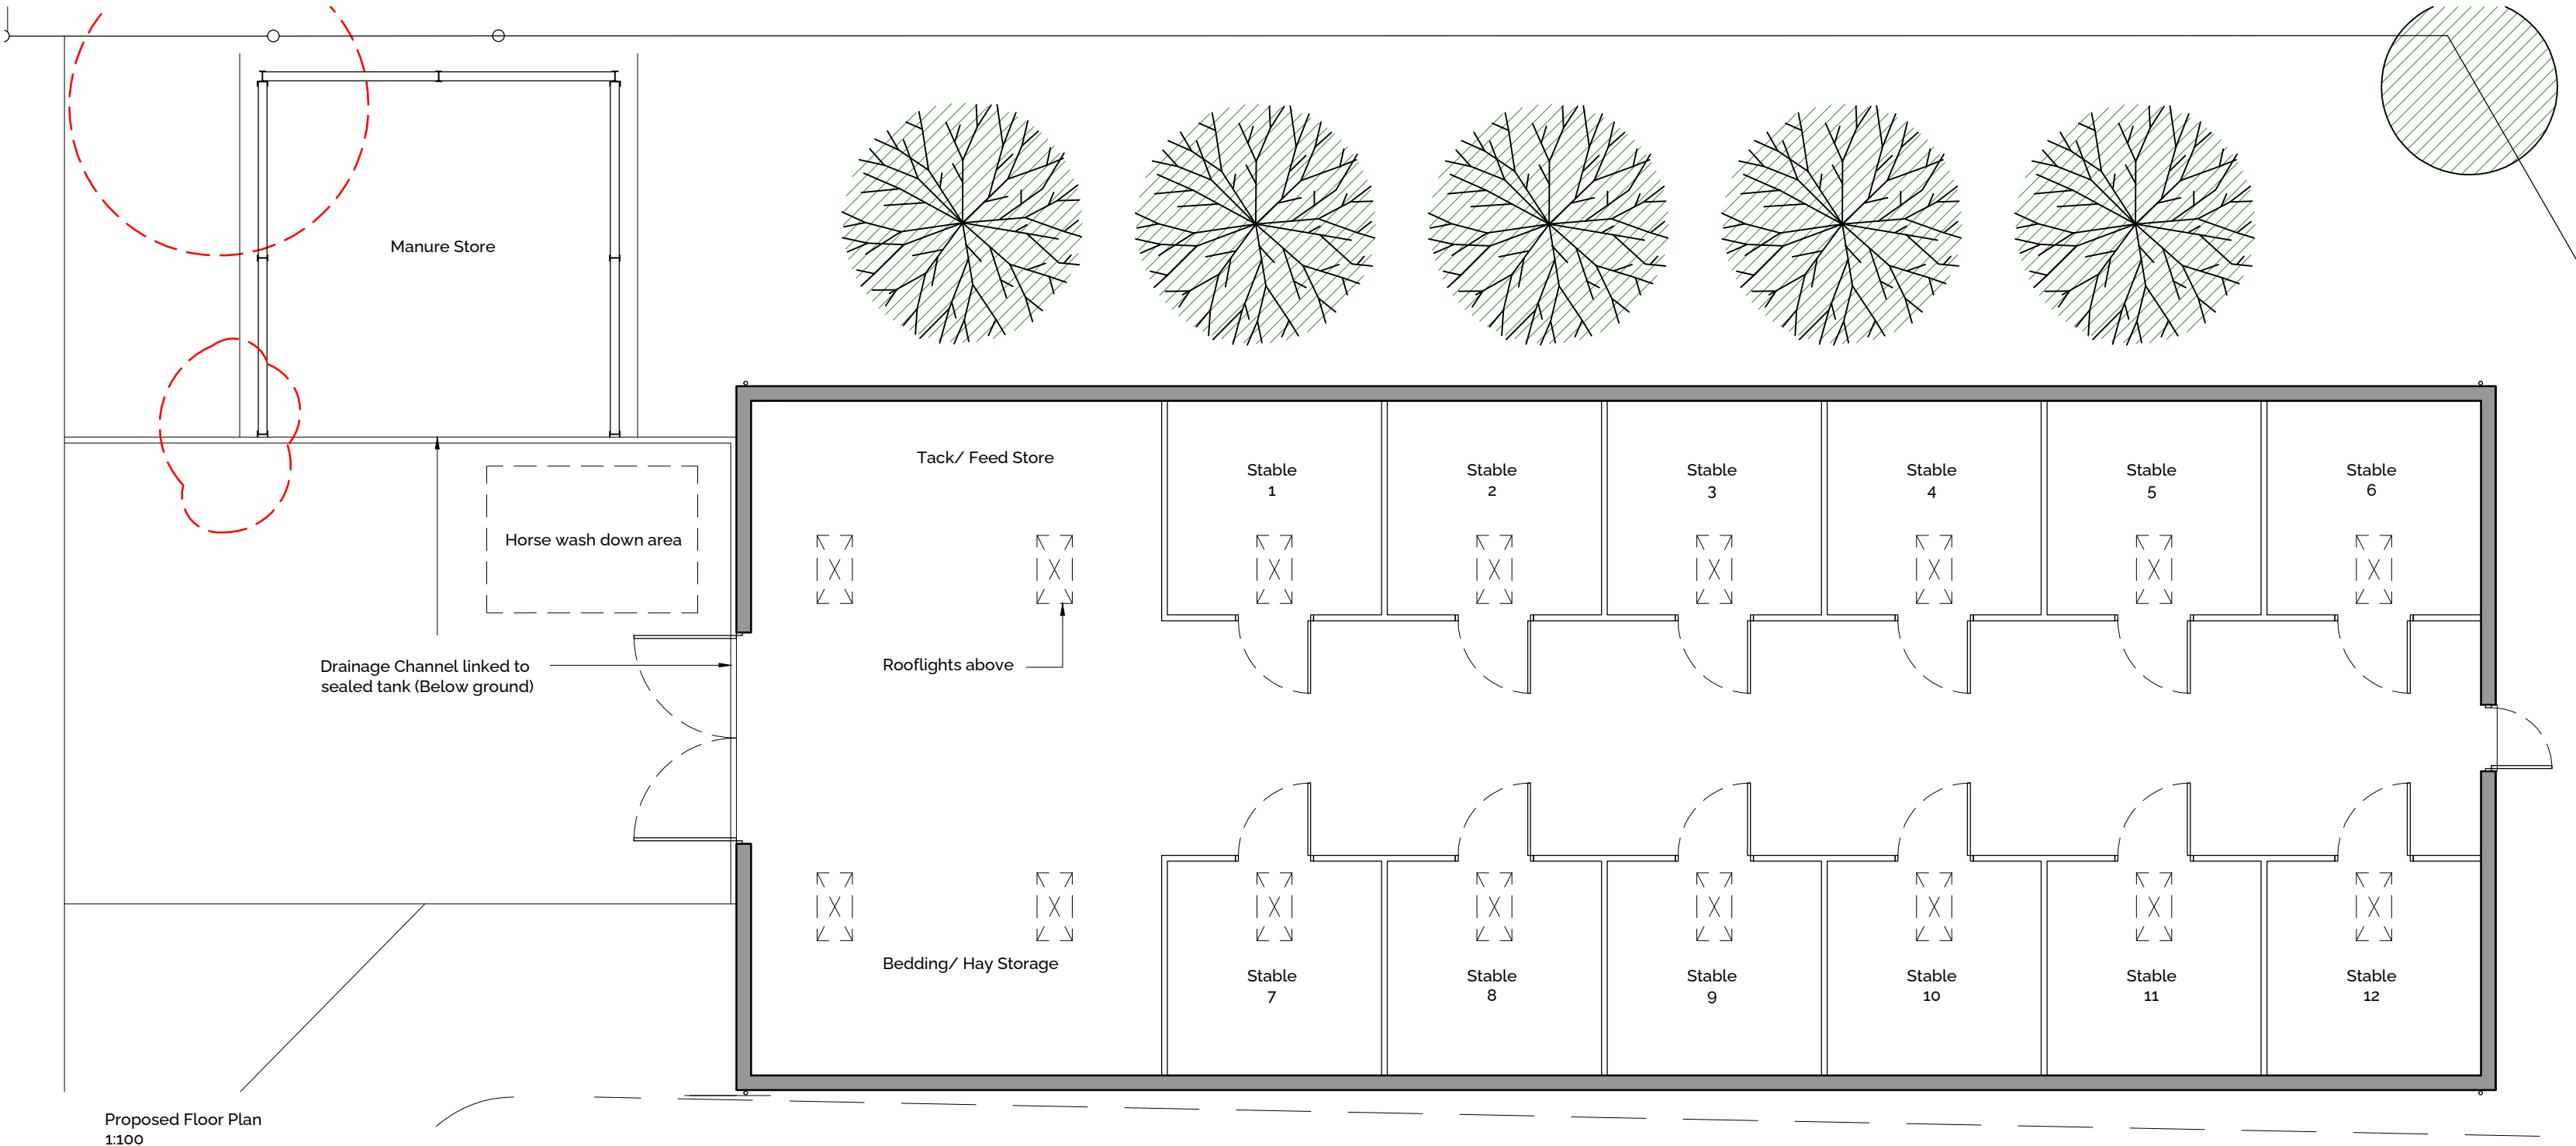

Proposed Floor Plan
1:100

Materials

- 1 Roof: Profiled metal roof sheeting (green)
- 2 Walls: Profiled metal vented wall panels (green)
- 3 Gutters and downpipes - Black plastic
- 4 Concrete panel to base (with cladding over)

Areas

	GEA	GIFA
Proposed Stables	360m ²	339m ²



2 The Parade, Ash Road, Hartley
Longfield, Kent DA3 8BG
Tel: 01474 703795
www.gsplanning.uk
Email: office@gsplanning.uk

Project Title Land at 2 Green Farm Cottages, Lower Road, Shorne, Kent DA12 3HT		Job No 4586
Drawing Title Proposed Stables Floor Plans and Elevations	Drawing No 06	Revision -
Date 12.01.2026	Drawn by DA	Checked by SC
Scale 1:100@ A2	Note -	
0 1 2 3 4 5 6 1100 metres		N