




GENERAL NOTES

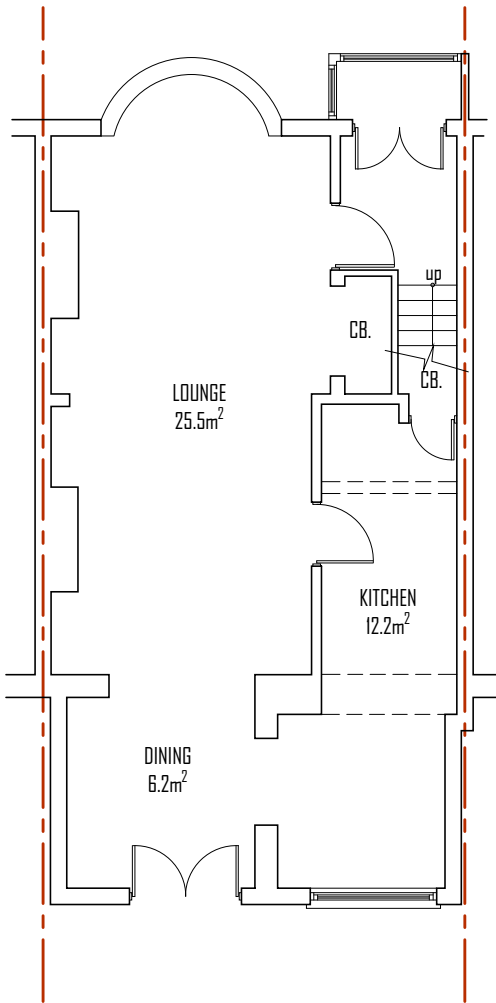

PROPOSED GROUND FLOOR PLAN
(Scale:1:100)

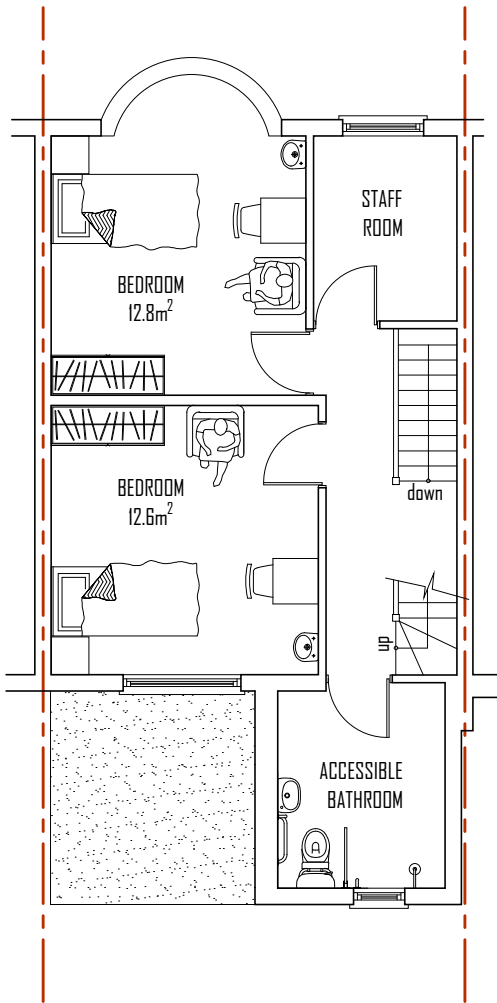

PROPOSED FIRST FLOOR PLAN
(Scale:1:100)

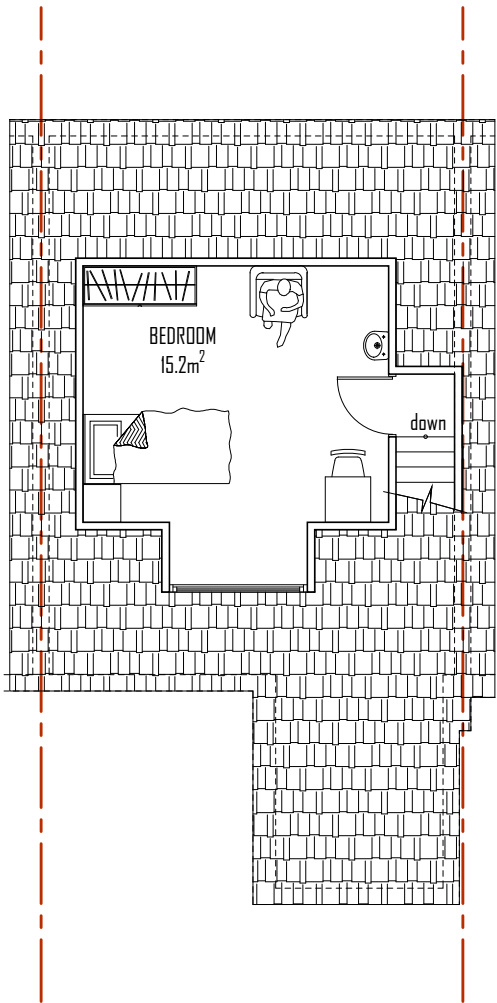

PROPOSED SECOND FLOOR PLAN
(Scale:1:100)

All new external materials to match existing U.S.O.

Rev.	Date		
221 Old Rd E, Gravesend DA12 1PW			
		Precise Architectural Design & Planning Consultancy for Stylish Living	
Address: Woodchurch Close, Sidcup, KENT DA14 6QH			
Tel: 020 3411 6467			
Web: www.planningdesignlondon.co.uk			
e-mail: enquiries@planningdesignlondon.co.uk			
Client —			
Scale 1/100 @A3		Date Jan. 2026	
Drawn By KM		Checked By KM	
Project No 2605		Drawing No 03	
		Revision —	
Drawing Title Proposed Floor Plans			

