


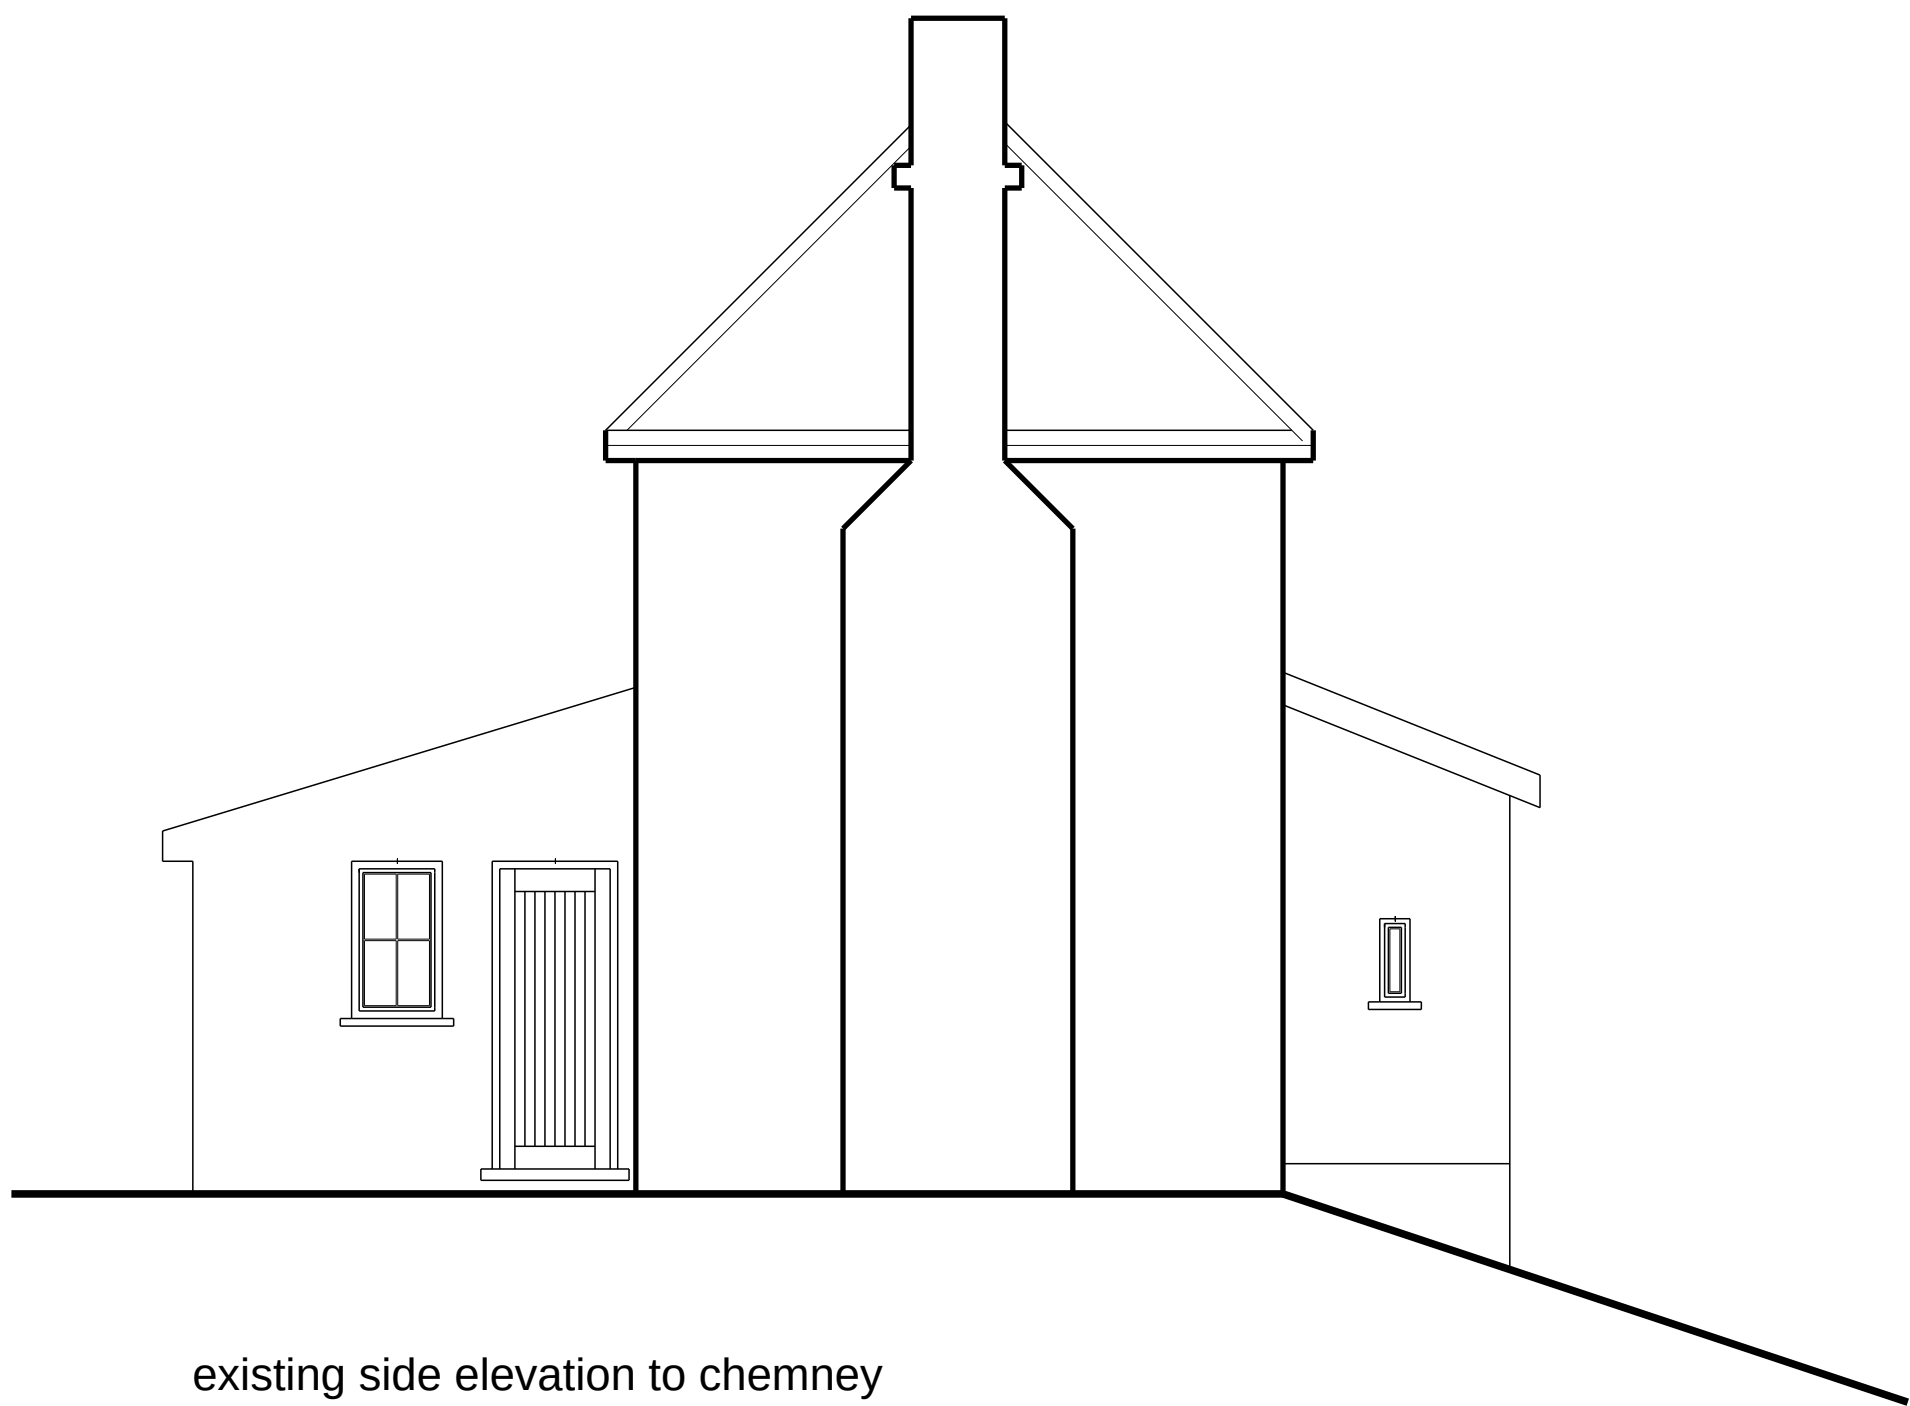


existing side elevation to chemney




existing front elevation



existing rear elevation

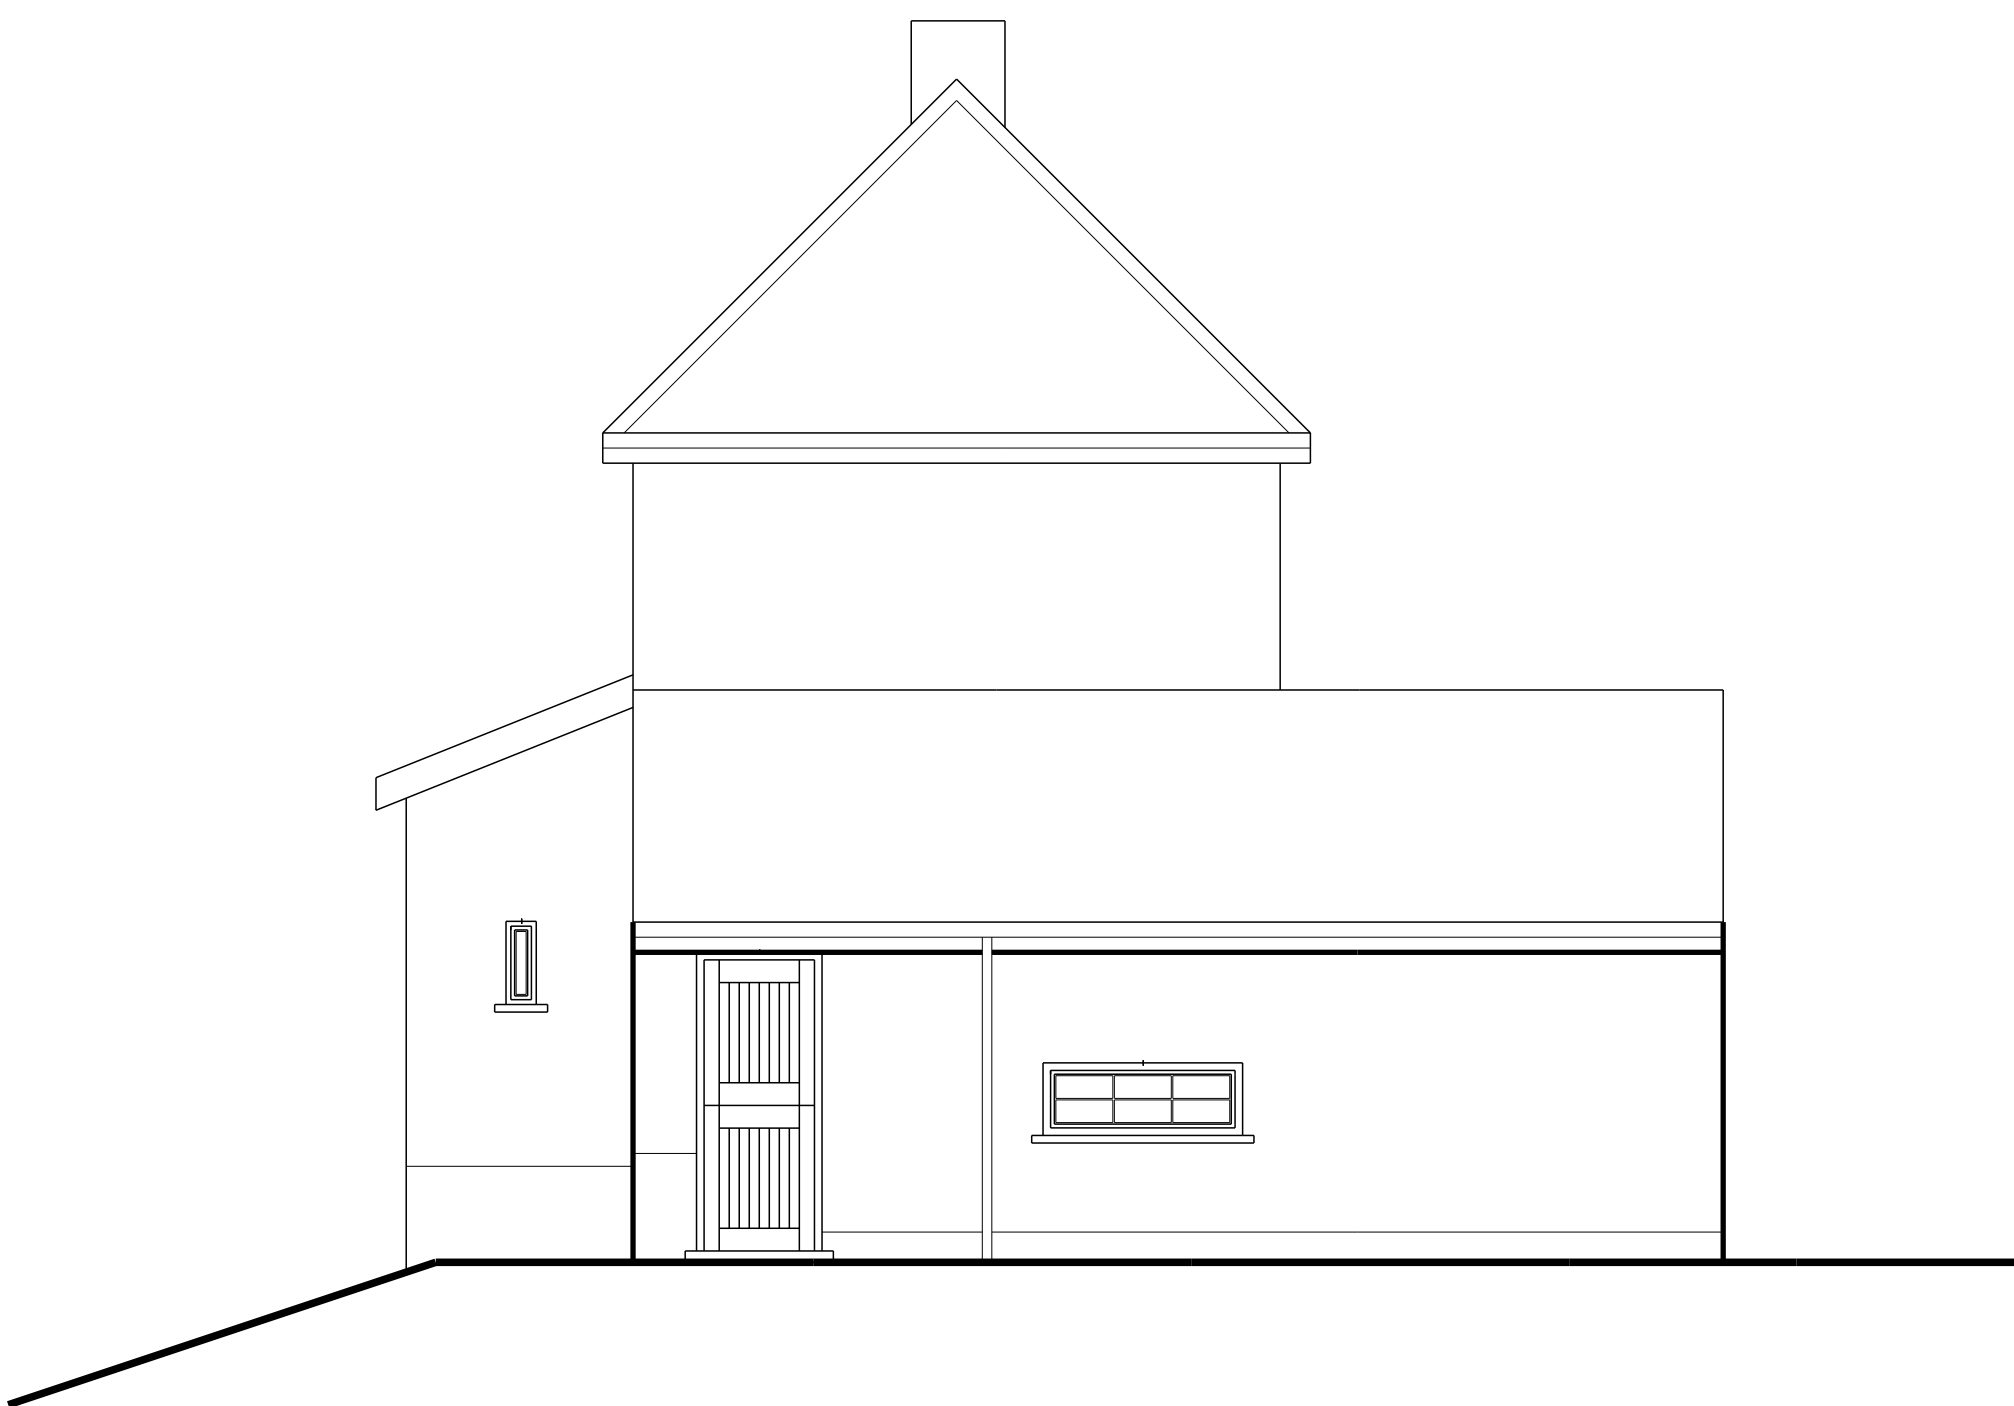

existing side elevation to kitchen

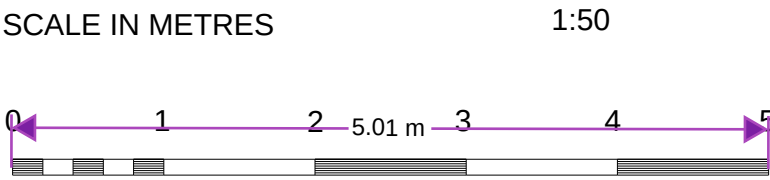

BRAMBLE HALL FARM		
OAKENDEN ROAD		
GRAVESEND		
KENT		
existing elevations		
scale: 1:50		E19.4
date: june 2025		
J. S. Alford RIBA		
Chartered Architect		
three elms, pip's view, cooling, rochester, kent		
tel/fax: medway (01634) 220165		