




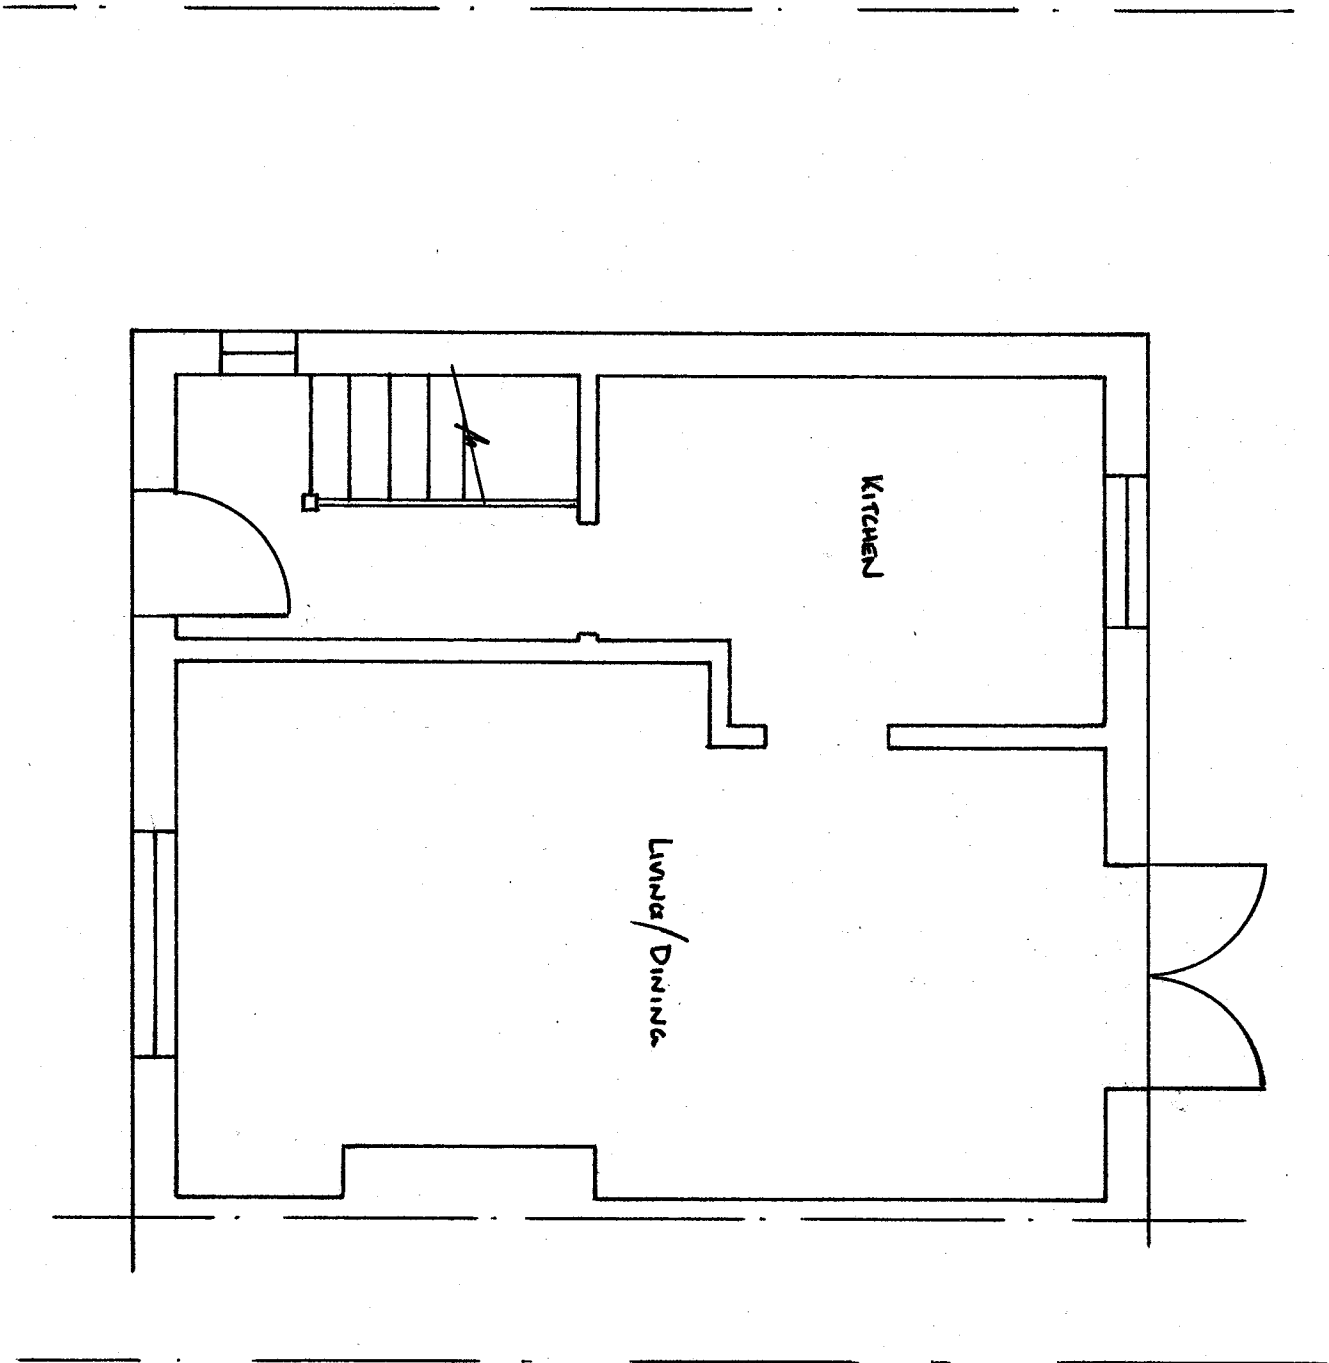

GROUND FLOOR PLAN (1:50)

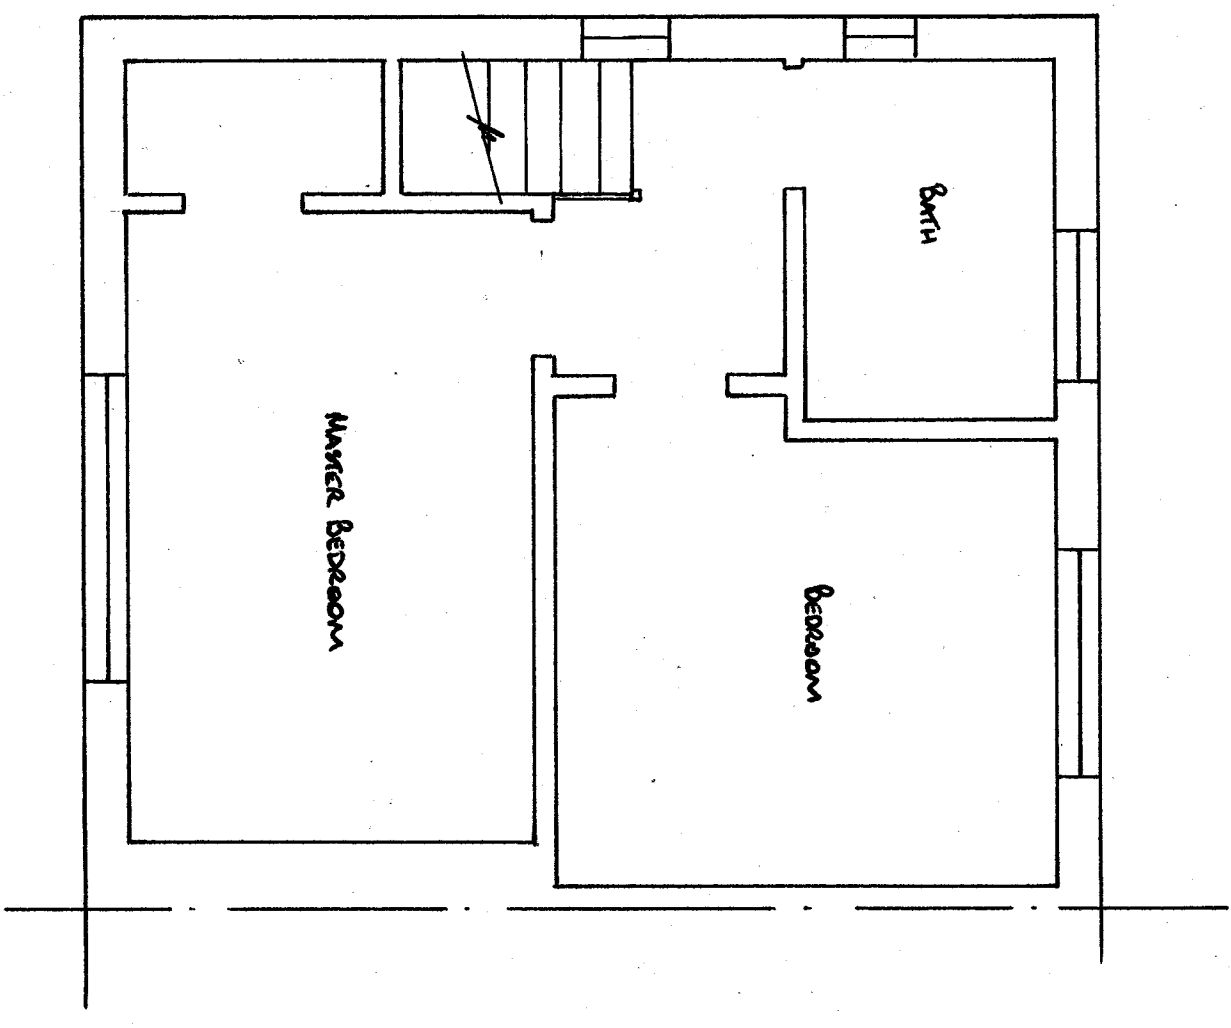

FIRST FLOOR PLAN (1:50)

 

Scale Bar (1:50)

A.A.GIBBONS Ltd Structural Engineering Consultants		53 Brooklands Avenue Sidcup, Kent DA15 7PF Tel: 0208 309 0754 Fax: 0208 302 1038		Project: 115 Colyer Road, Northfleet, Gravesend		Drawing: Floor Plans As Existing		Scale: As shown & A3		Date: Feb 25		Drawn: M L	
						Drawing No: 3452/01		Revision:					