
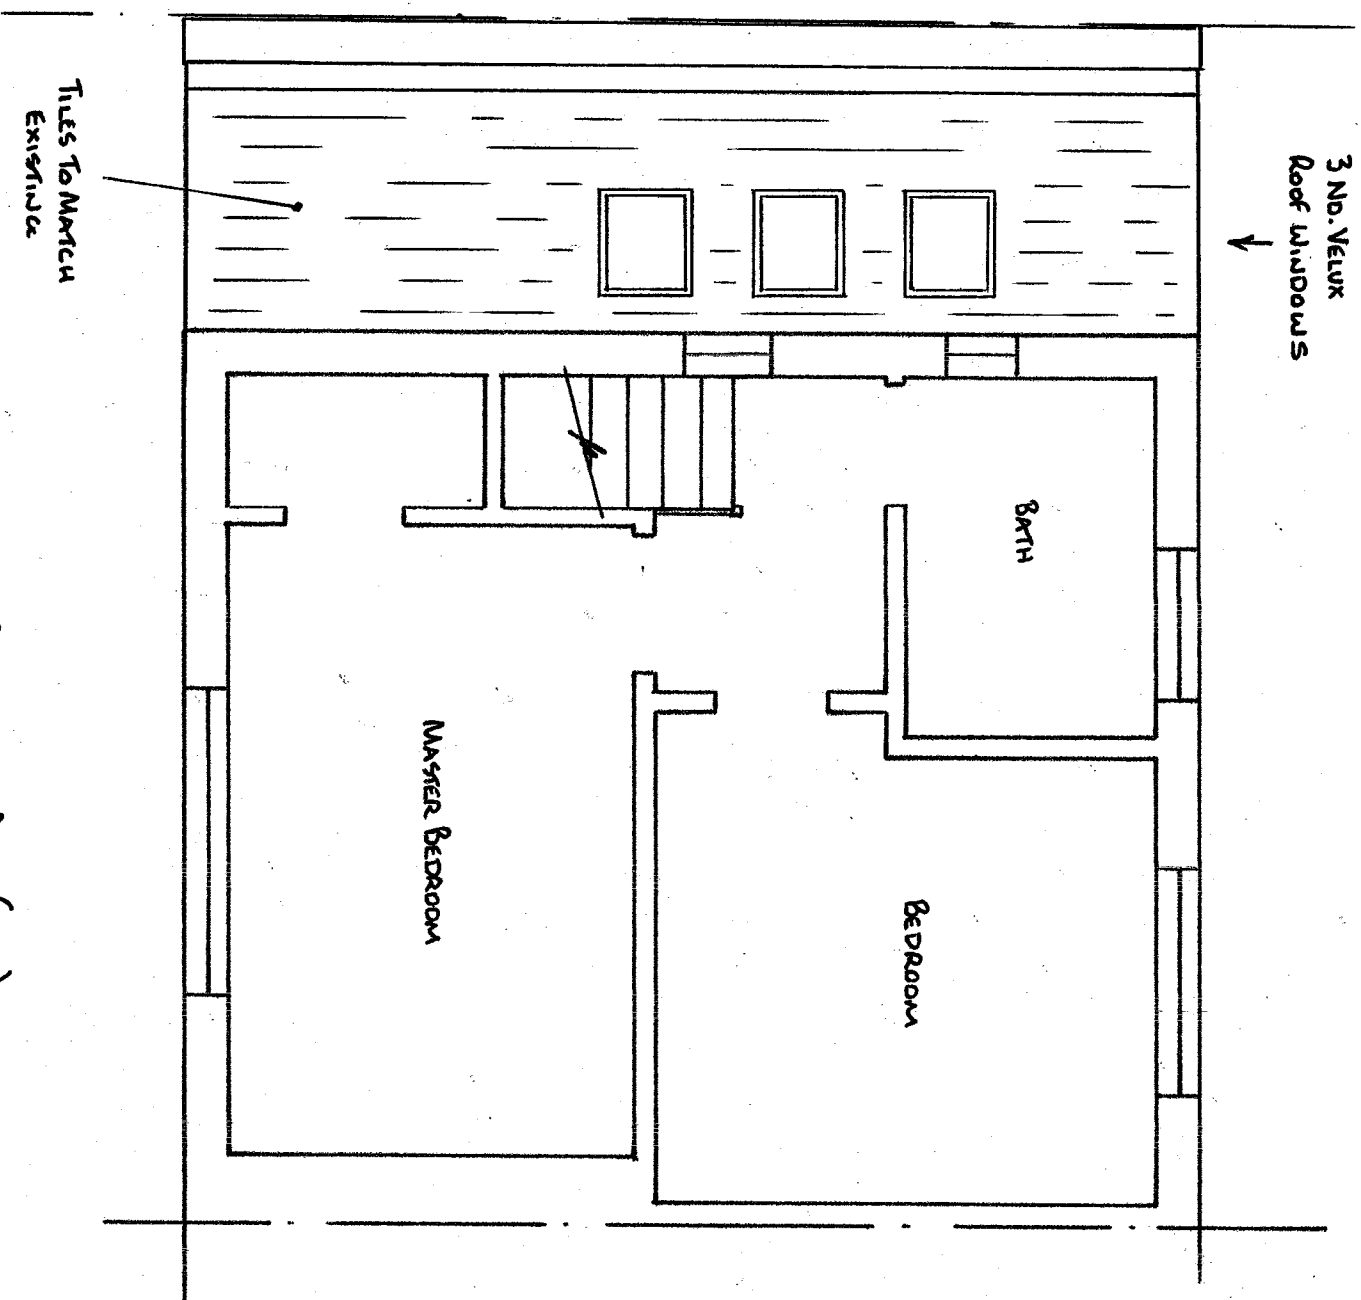


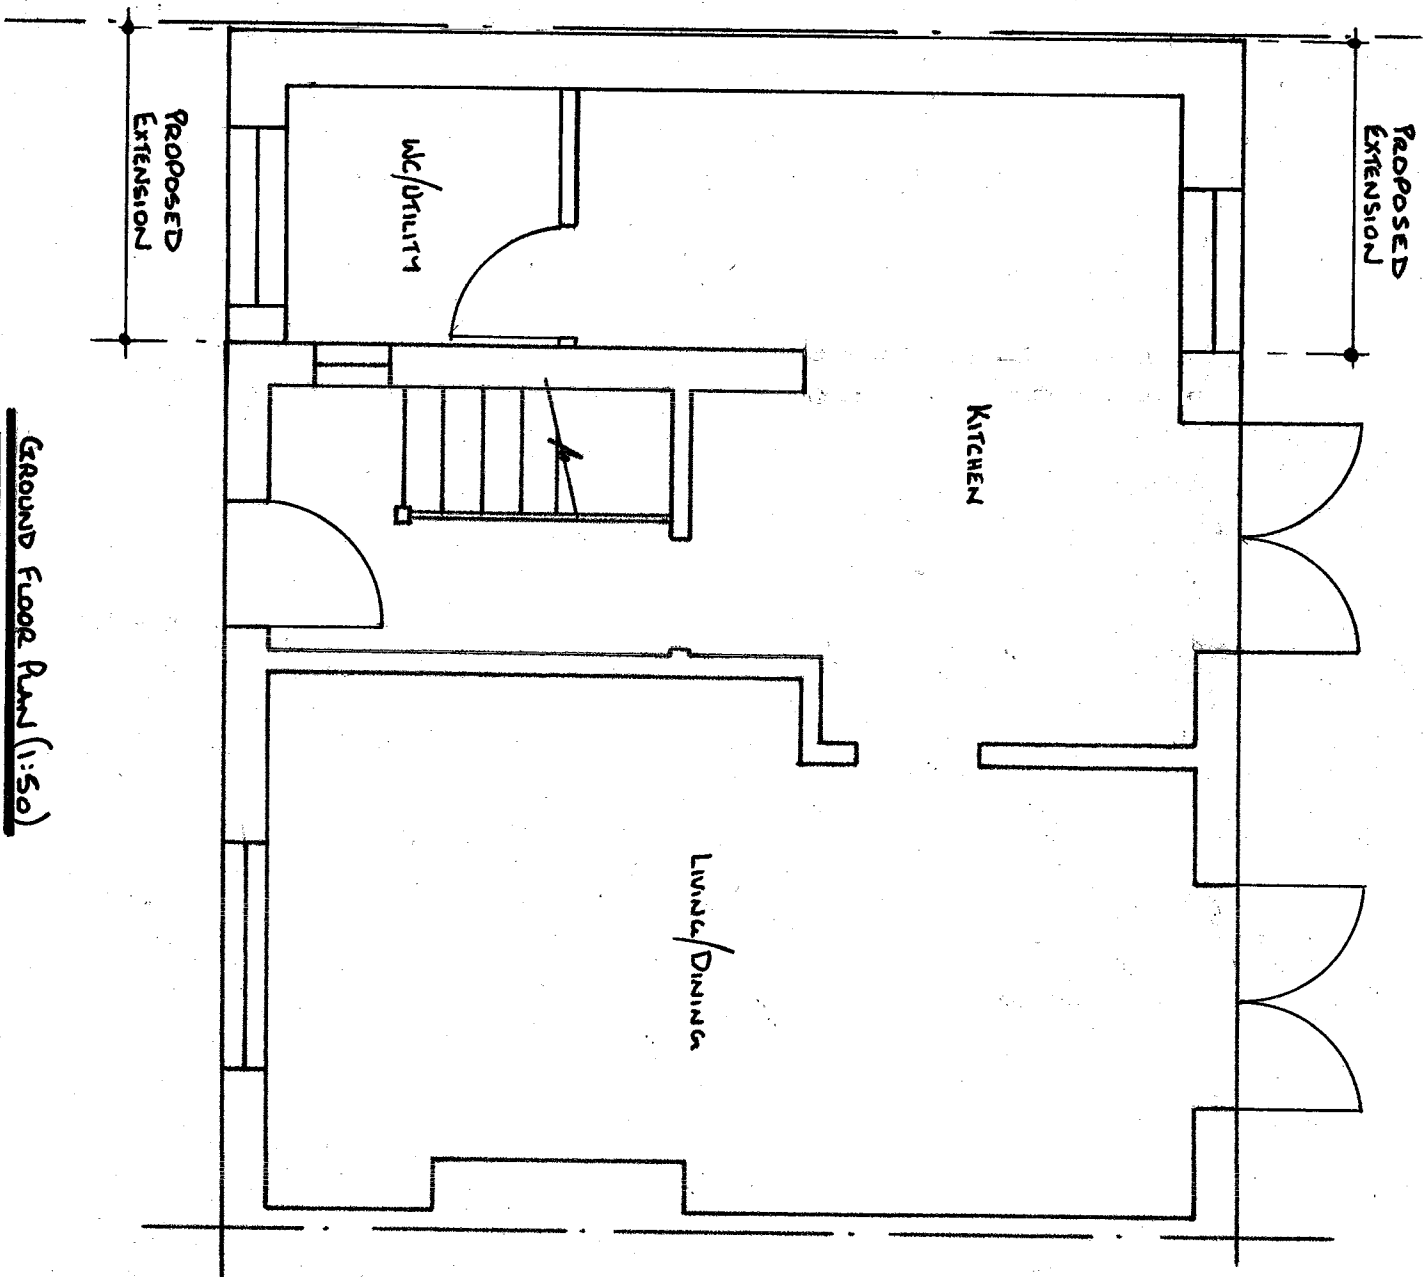

Scale Bar (1:50)

A.A.GIBBONS Ltd Structural Engineering Consultants		53 Brooklands Avenue Sidcup, Kent DA15 7PF Tel: 0208 309 0754 Fax: 0208 302 1038		Project: 115 CALVER ROAD, NORTHFLEET, GRAVESEND		Drawing: FLOOR PLANS AS PROPOSED		Scale: As Shown & A3		Date: Feb 25		Drawn: M L	
						Drawing No: 3452/04		Revision					