



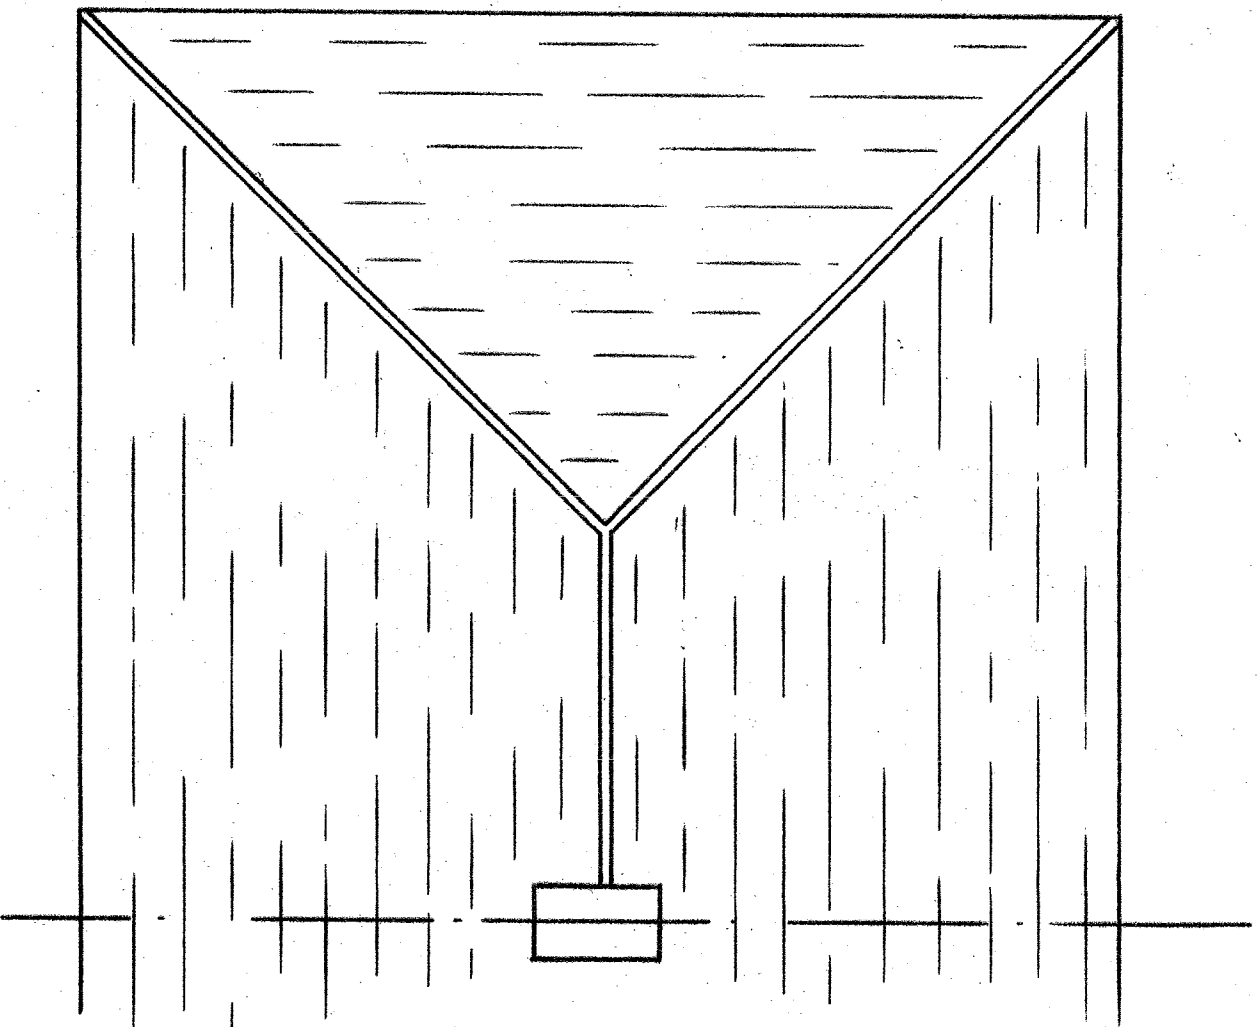

Roof Plan (1:50)

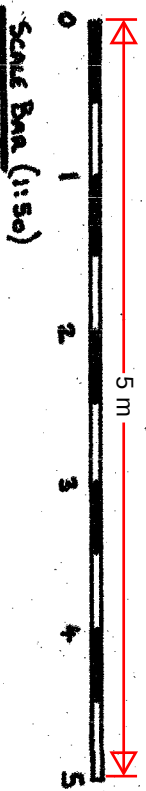

A.A.GIBBONS Ltd Structural Engineering Consultants		53 Brooklands Avenue Sidcup, Kent DA15 7PF Tel: 0208 309 0754 Fax: 0208 302 1038		Project: 115 Collier Road Northfleet, Gravesend		Drawing: Roof Plan As Existing		Scale: As Shown A3	Date: Feb '25	Drawn: M L
								Drawing No: 3452/02		Revision: