




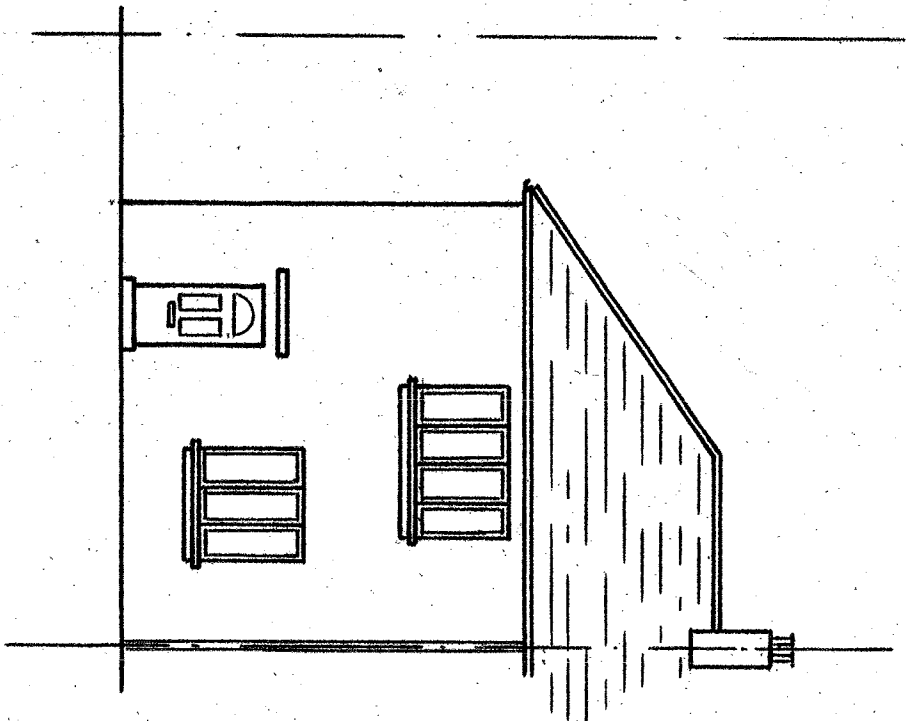


FRONT ELEVATION (1:100)

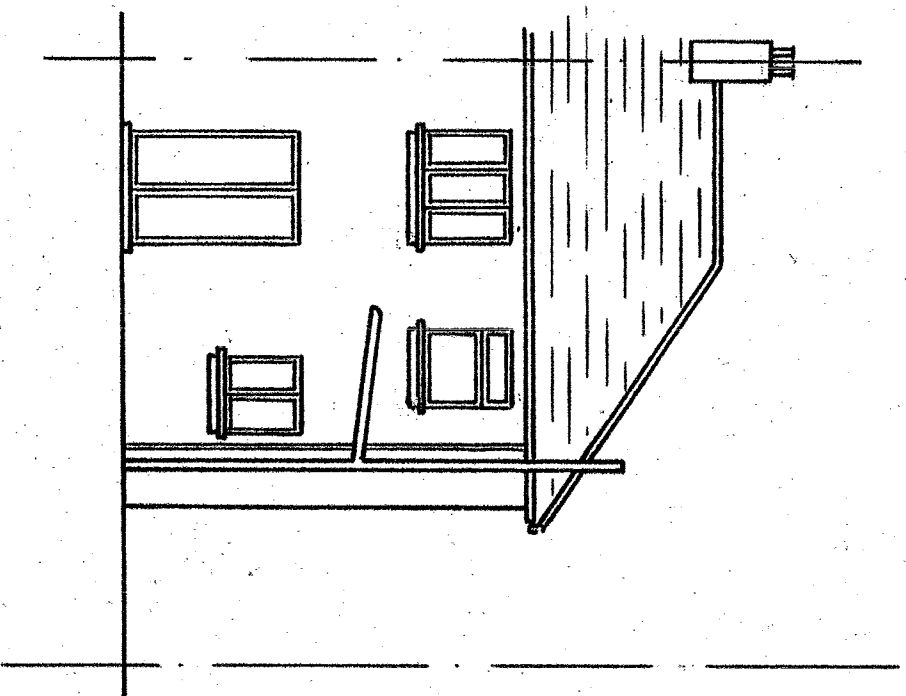

REAR ELEVATION (1:100)

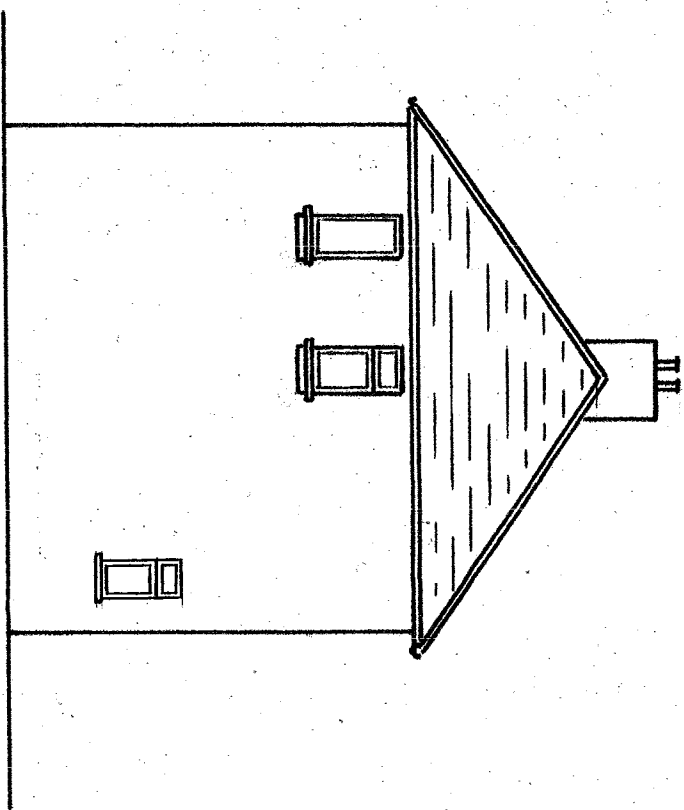

SIDE ELEVATION (1:100)

 

Scale Bar (1:100)

A.A.GIBBONS Ltd Structural Engineering Consultants		53 Brooklands Avenue Sidcup, Kent DA15 7PF Tel: 0208 309 0754 Fax: 0208 302 1038		Project: 115 Colver Road, NORTHFLEET, GRAVESEND		Drawing: ELEVATIONS AS EXISTING		Scale: As Shown EA3		Date: FEB 25	Drawn: M L
								Drawing No: 34.52/03			Revision: