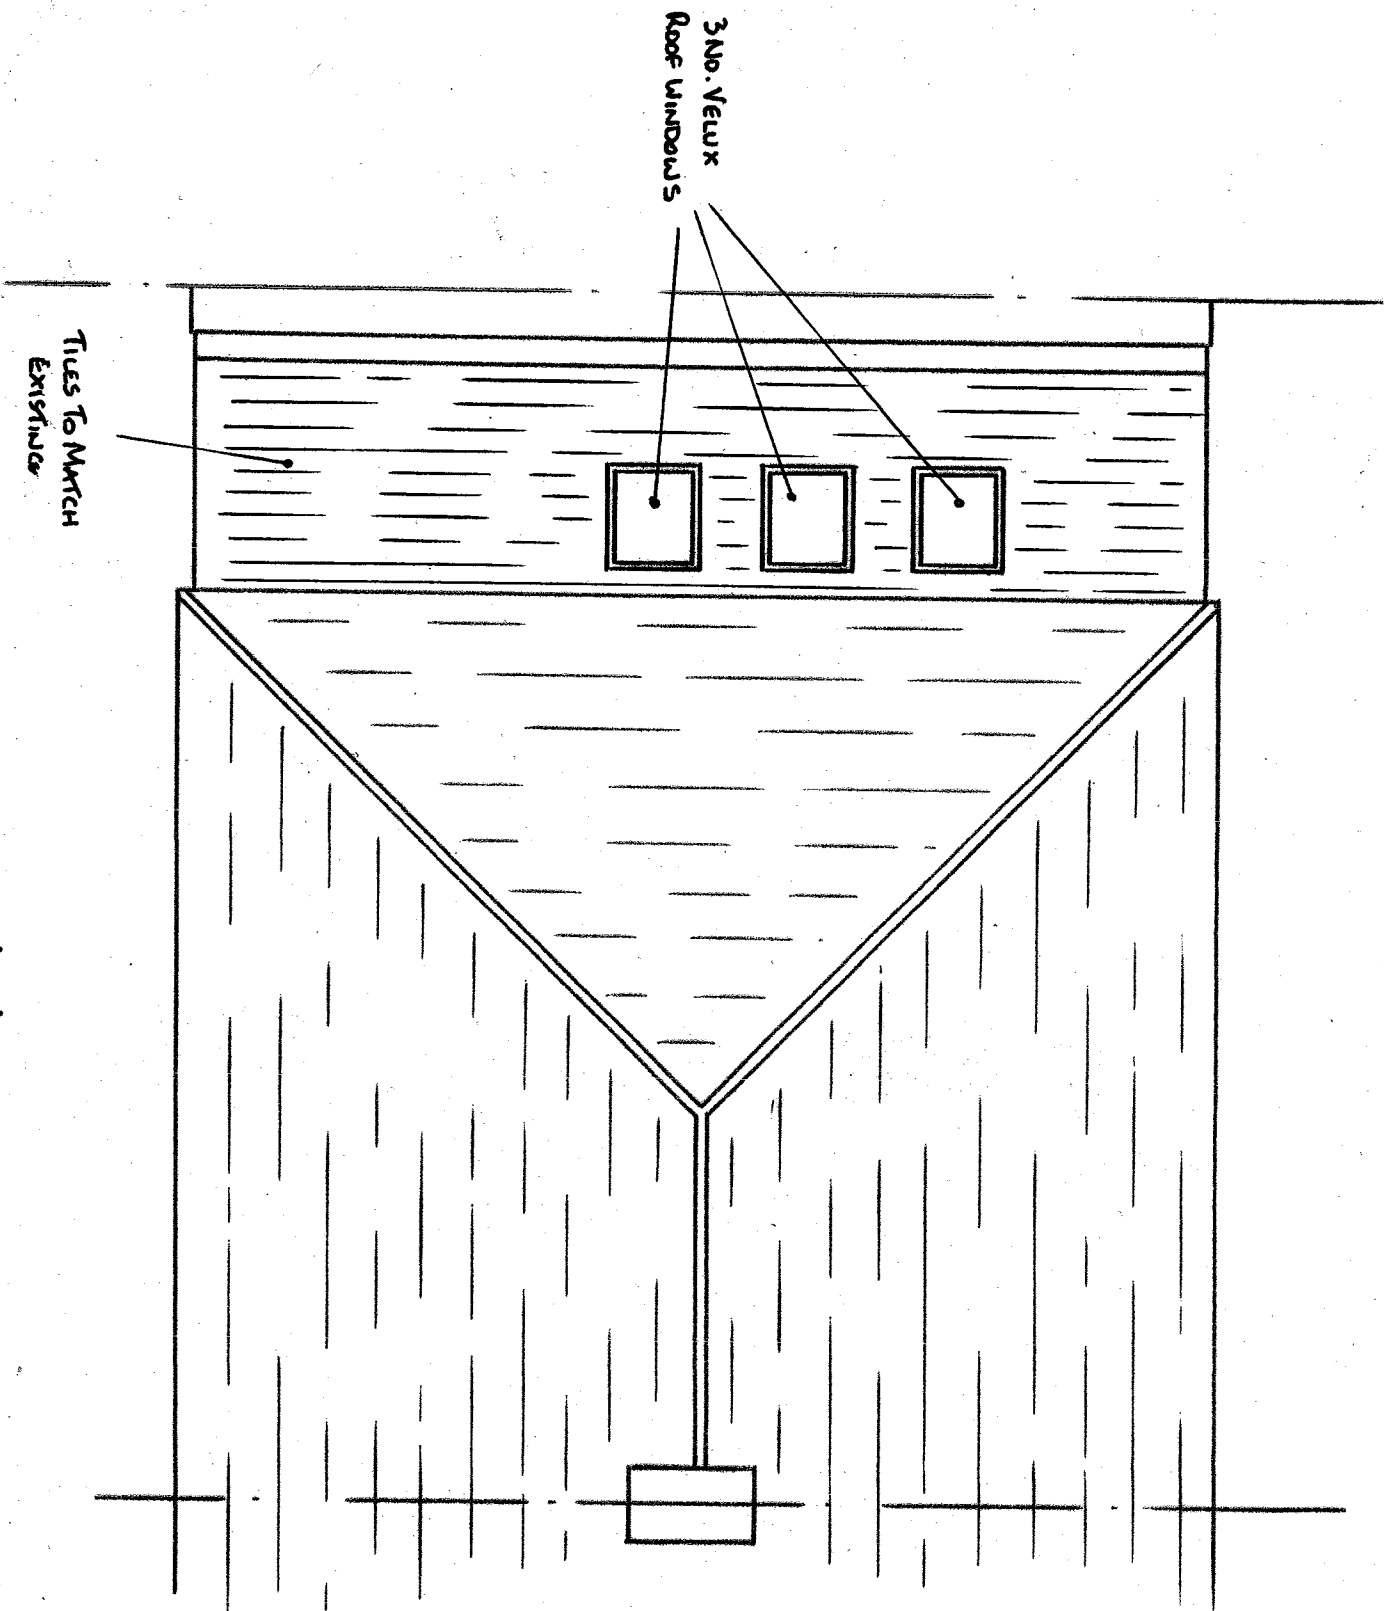


A.A.GIBBONS Ltd Structural Engineering Consultants		53 Brooklands Avenue Sidcup, Kent DA15 7PF Tel: 0208 309 0754 Fax: 0208 302 1038		Project: 115 COLYER ROAD INDUSTRIAL, GRAVESEND		Drawing: Roof Plan As Proposed		Scale: As Shown A3	Date: Feb'25	Drawn: ML
								Drawing No: 3452/05		Revision: