




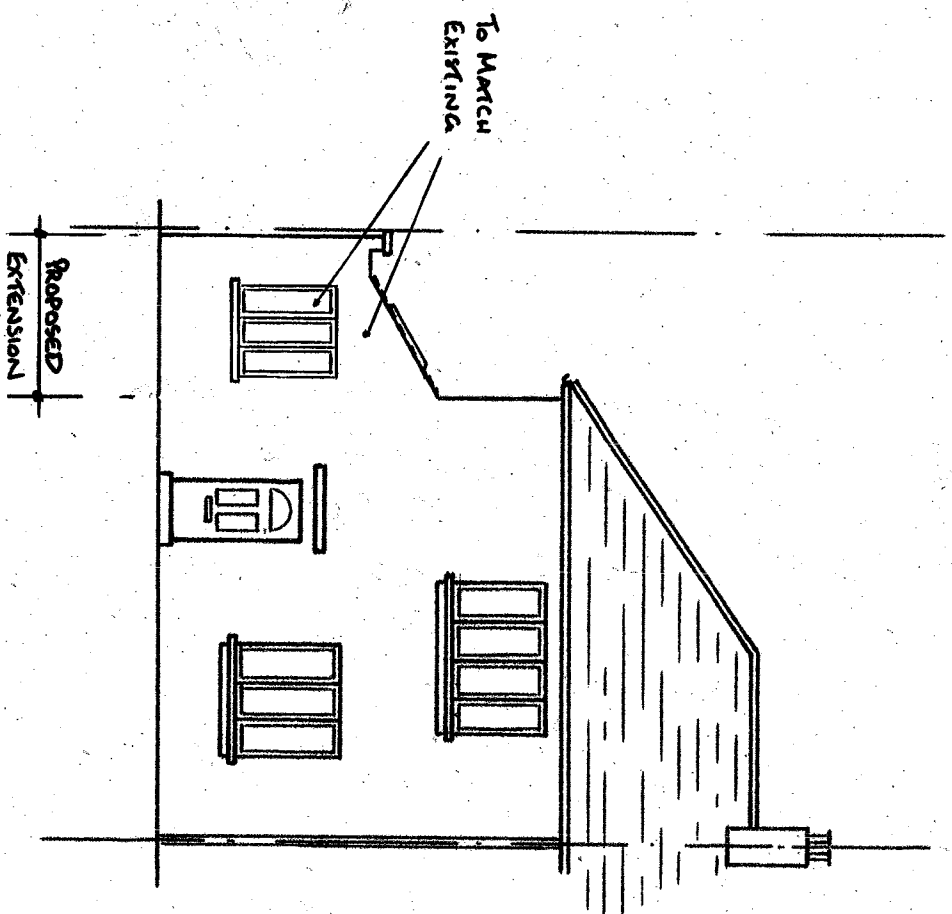

FRONT ELEVATION (1:100)

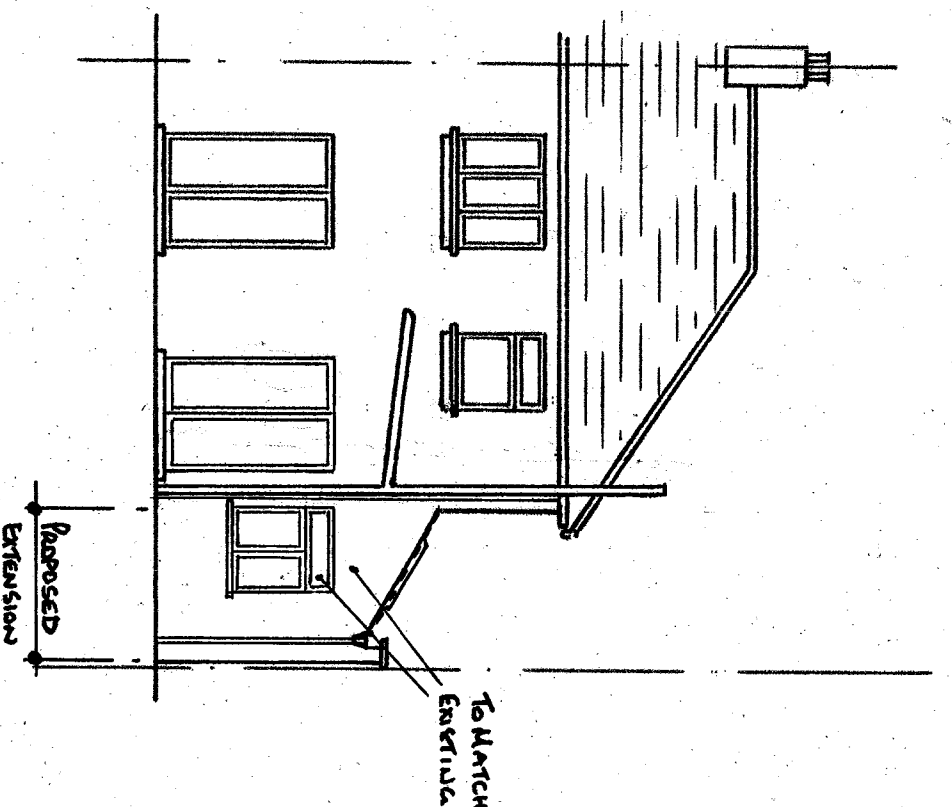

REAR ELEVATION (1:100)

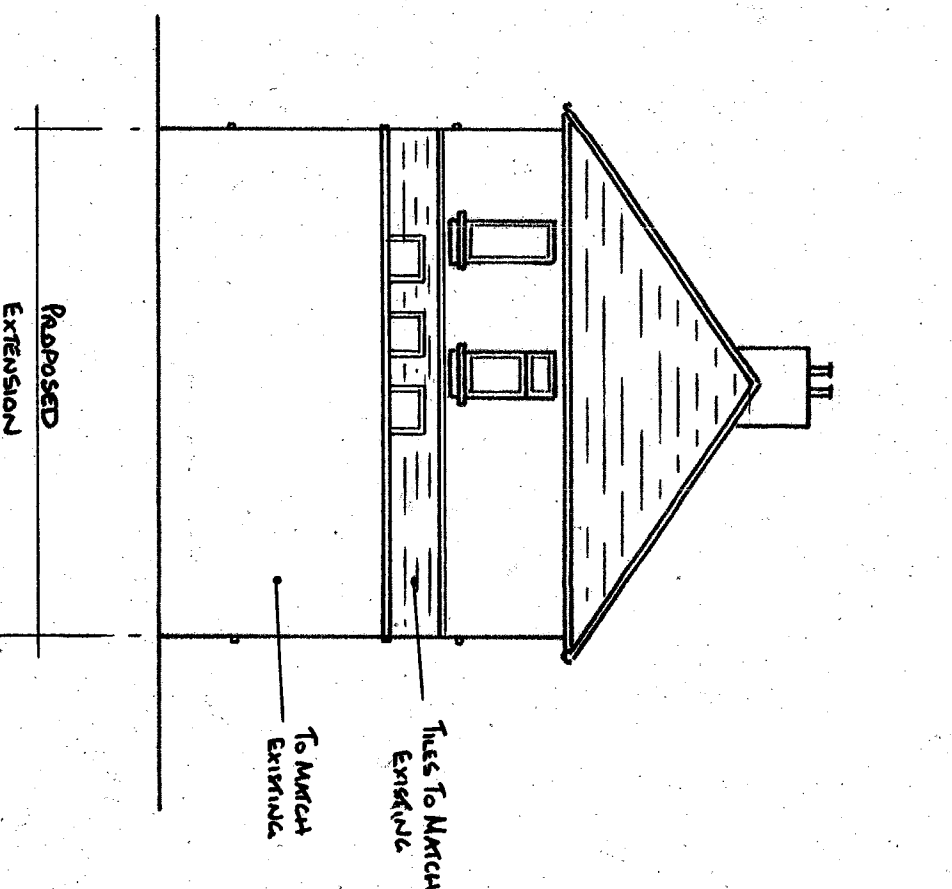

SIDE ELEVATION (1:100)



SCALE BAR (1:100)

A.A.GIBBONS Ltd Structural Engineering Consultants		53 Brooklands Avenue Sidcup, Kent DA15 7PF Tel: 0208 309 0754 Fax: 0208 302 1038		Project: 115 Colver Road, Northfleet, Graveseend		Drawing: Elevations As Proposed		Scale: As Shown E&S		Date: Feb 25		Drawn: M L	
								Drawing No: 3452/06				Revision:	