




**1** Existing Front Elevation  
1 : 100

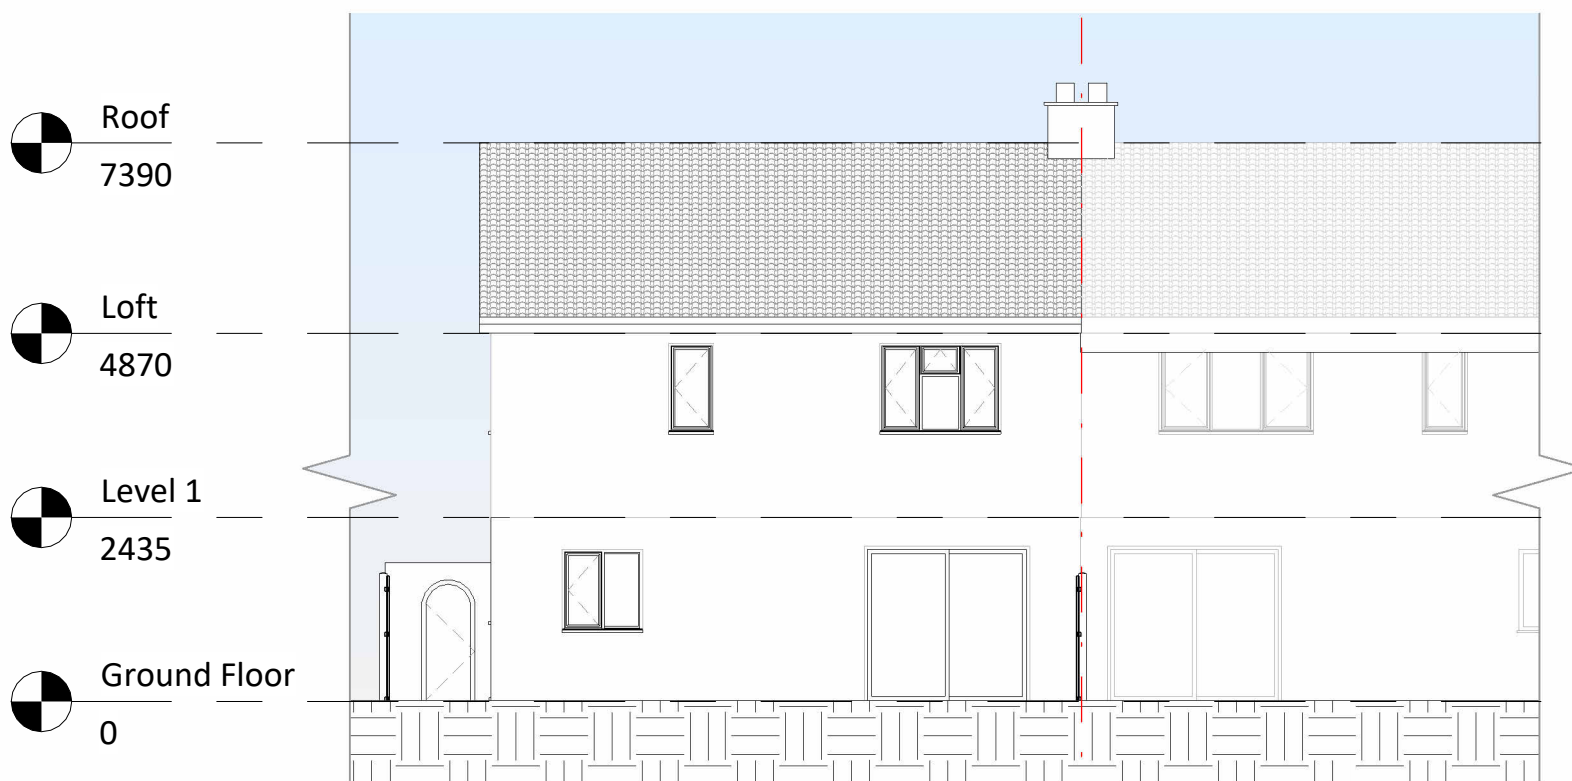

**2** Existing Rear Elevation  
1 : 100

**NOTES:**

DISCLAIMER:  
ALL DIMENSIONS IN MM UNLESS OTHERWISE STATED.  
CONTRACTORS TO CONFIRM ALL DIMENSIONS ON SITE. ALL DRAWINGS MUST BE READ IN CONJUNCTION WITH THE ARCHITECT'S DRAWINGS.



Bourne Court, Southend Rd, Woodford,  
Woodford Green IG8 8HD  
W: [www.archimedesd.co.uk](http://www.archimedesd.co.uk)  
E: [info@archimedesd.co.uk](mailto:info@archimedesd.co.uk)  
M: +447418321646

| Rev | Date | Details Of Issue | Initials |
|-----|------|------------------|----------|
|-----|------|------------------|----------|

**Status**

Existing Elevations 01

**Site Address:**

32 St Chad's Dr Gravesend  
DA12 4EL UK

**Client:**

Mery Mery

**Project:**

32 St Chad's Dr Gravesend DA12  
4EL

|                |                     |                          |
|----------------|---------------------|--------------------------|
| Drawn<br>HD    | Date:<br>03/04/2026 | Scale (at A3)<br>1 : 100 |
| Drg no.<br>104 | Revision No.<br>A   |                          |