


BOUNDARY LINE

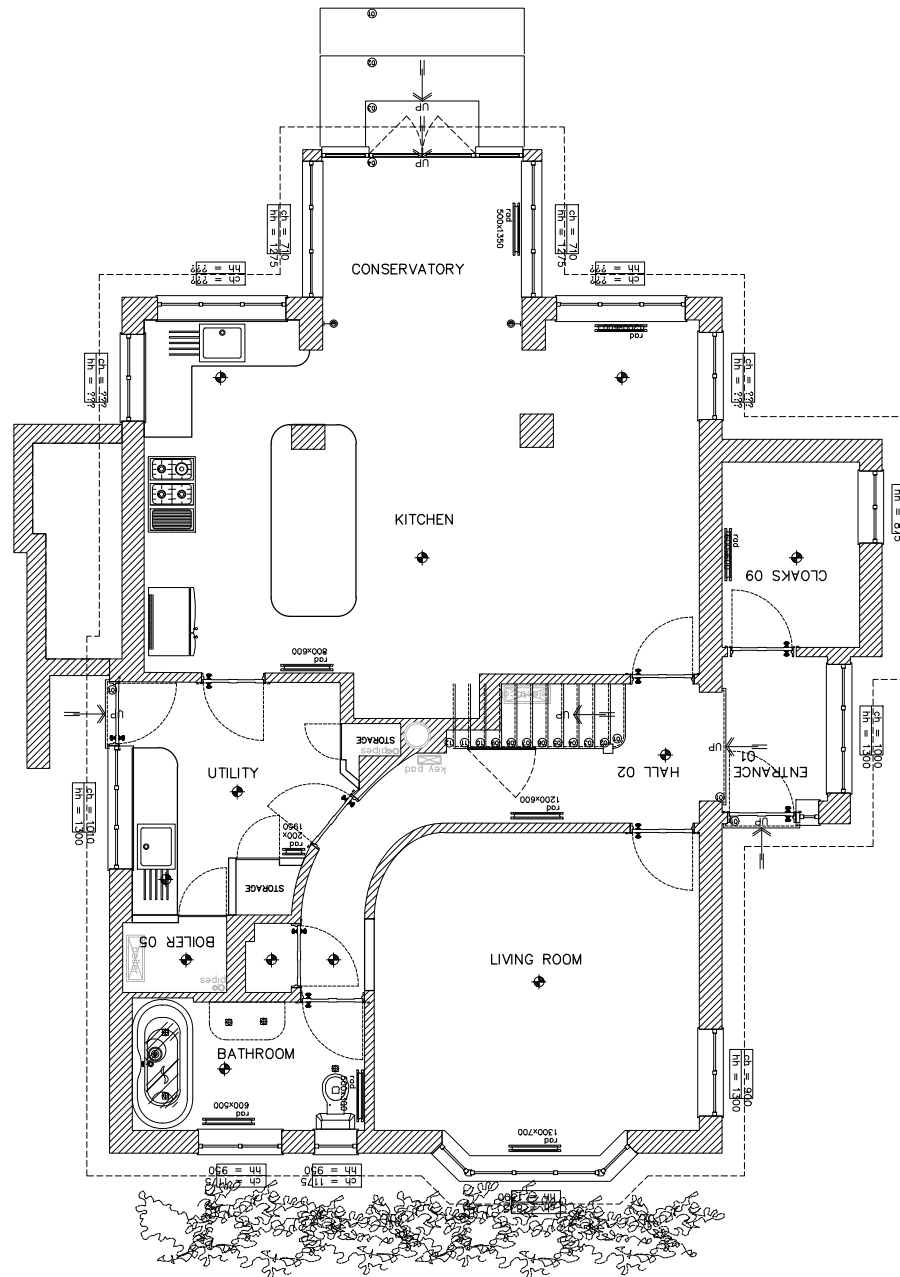

project	drawing title	revisions	status			
				A – 13/05/2026 – boundary line added for clarity	This scheme is subject to town planning and all other necessary consents. Dimensions, areas and levels where given are only approximate and subject to site survey.	
						All dimensions are to be checked on site. Any discrepancies are to be reported to the architect before work commences. Figured dimensions only are to be taken from this drawing.
GWENDON PEARTREE LANE	EXISTING FLOOR PLANS - GROUND FLOOR		PLANNING			
			scale 1:100 @ A3	date April '26		
			drawing number	revision		
			26-032-DW-100	A		