


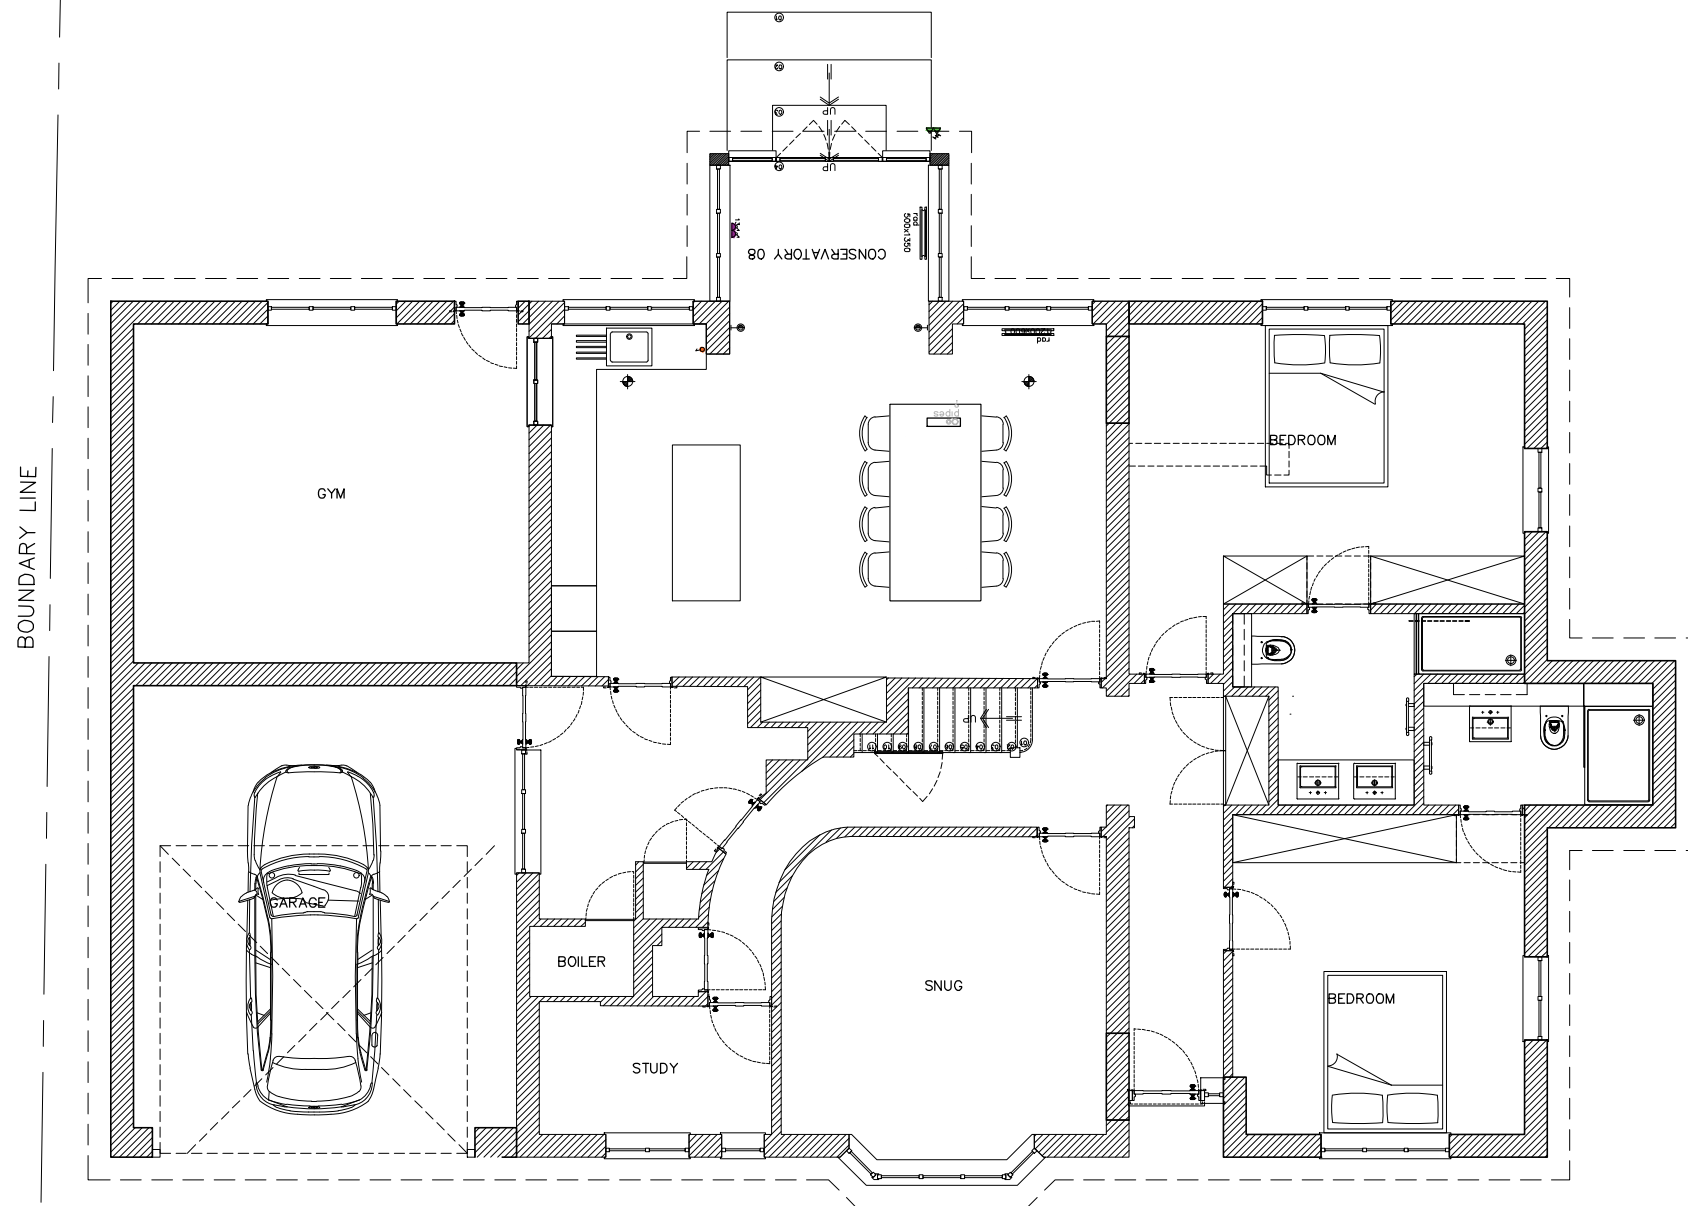

|                                                         |                                                                                 |                                                                                  |   |   |
|---------------------------------------------------------|---------------------------------------------------------------------------------|----------------------------------------------------------------------------------|---|---|
| <div>project</div> <div>GWENDON<br/>PEARTREE LANE</div> | <div>drawing title</div> <div>PROPOSED FLOOR PLANS<br/>-<br/>GROUND FLOOR</div> | <div>revisions</div> <div>A – 13/05/2026 – boundary line added for clarity</div> | <div>This scheme is subject to town planning and all other necessary consents. Dimensions, areas and levels where given are only approximate and subject to site survey.</div> <div>All dimensions are to be checked on site. Any discrepancies are to be reported to the architect before work commences. Figured dimensions only are to be taken from this drawing.</div> <div>This drawing is to be read in conjunction with all relevant consultants' and/or specialists' drawings/documents and any discrepancies or variations are to be notified to the architect</div> | <div>status</div> <div>PLANNING</div> <div>scale 1:100 @ A3</div> <div>date April '26</div> <div>drawing number</div> <div>26-032-DW-110</div> <div>revision</div> <div>A</div> |
|---------------------------------------------------------|---------------------------------------------------------------------------------|----------------------------------------------------------------------------------|---|---|