


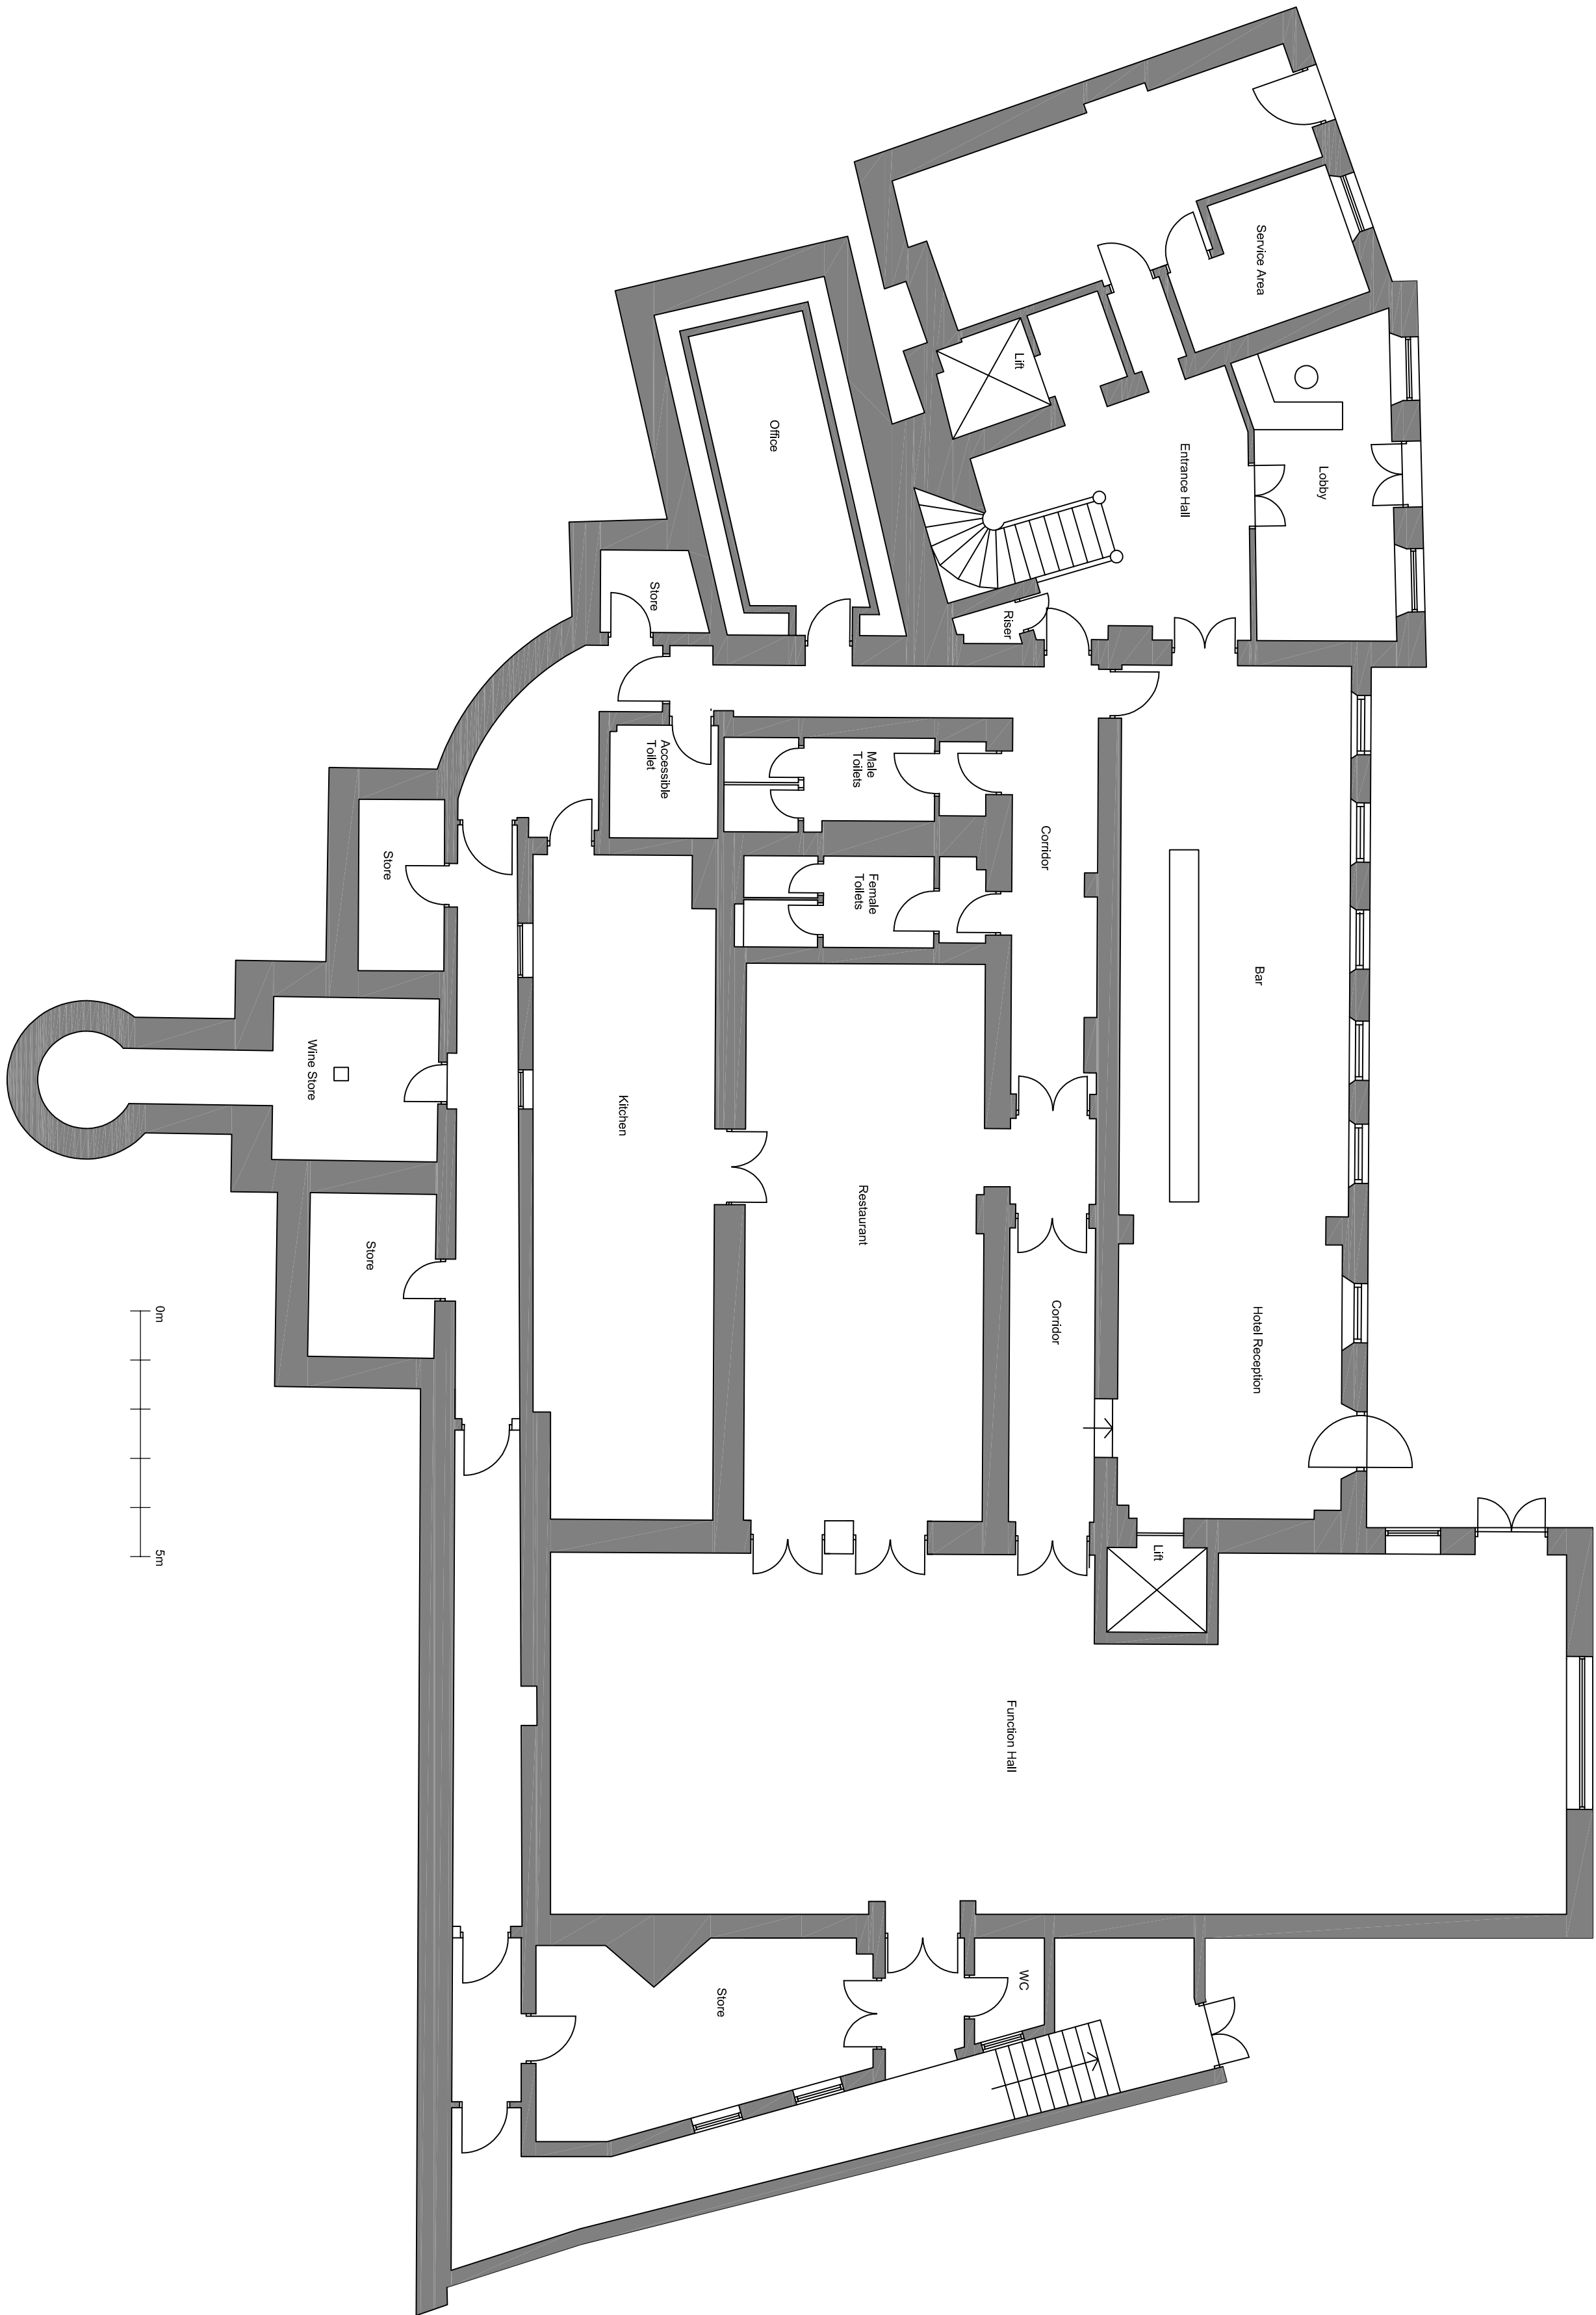

CLIENT
The Royal Clarendon Hotel
Royal Pier Road
Gravesend
Kent

PROJECT
Age-UK

DRAWING
Ground Floor Plan
EXISTING

SCALE	DRAWN BY	DATE
1:100@A2	MW	26.04.23
DRAWING NO.	REV	

230426-E-001