


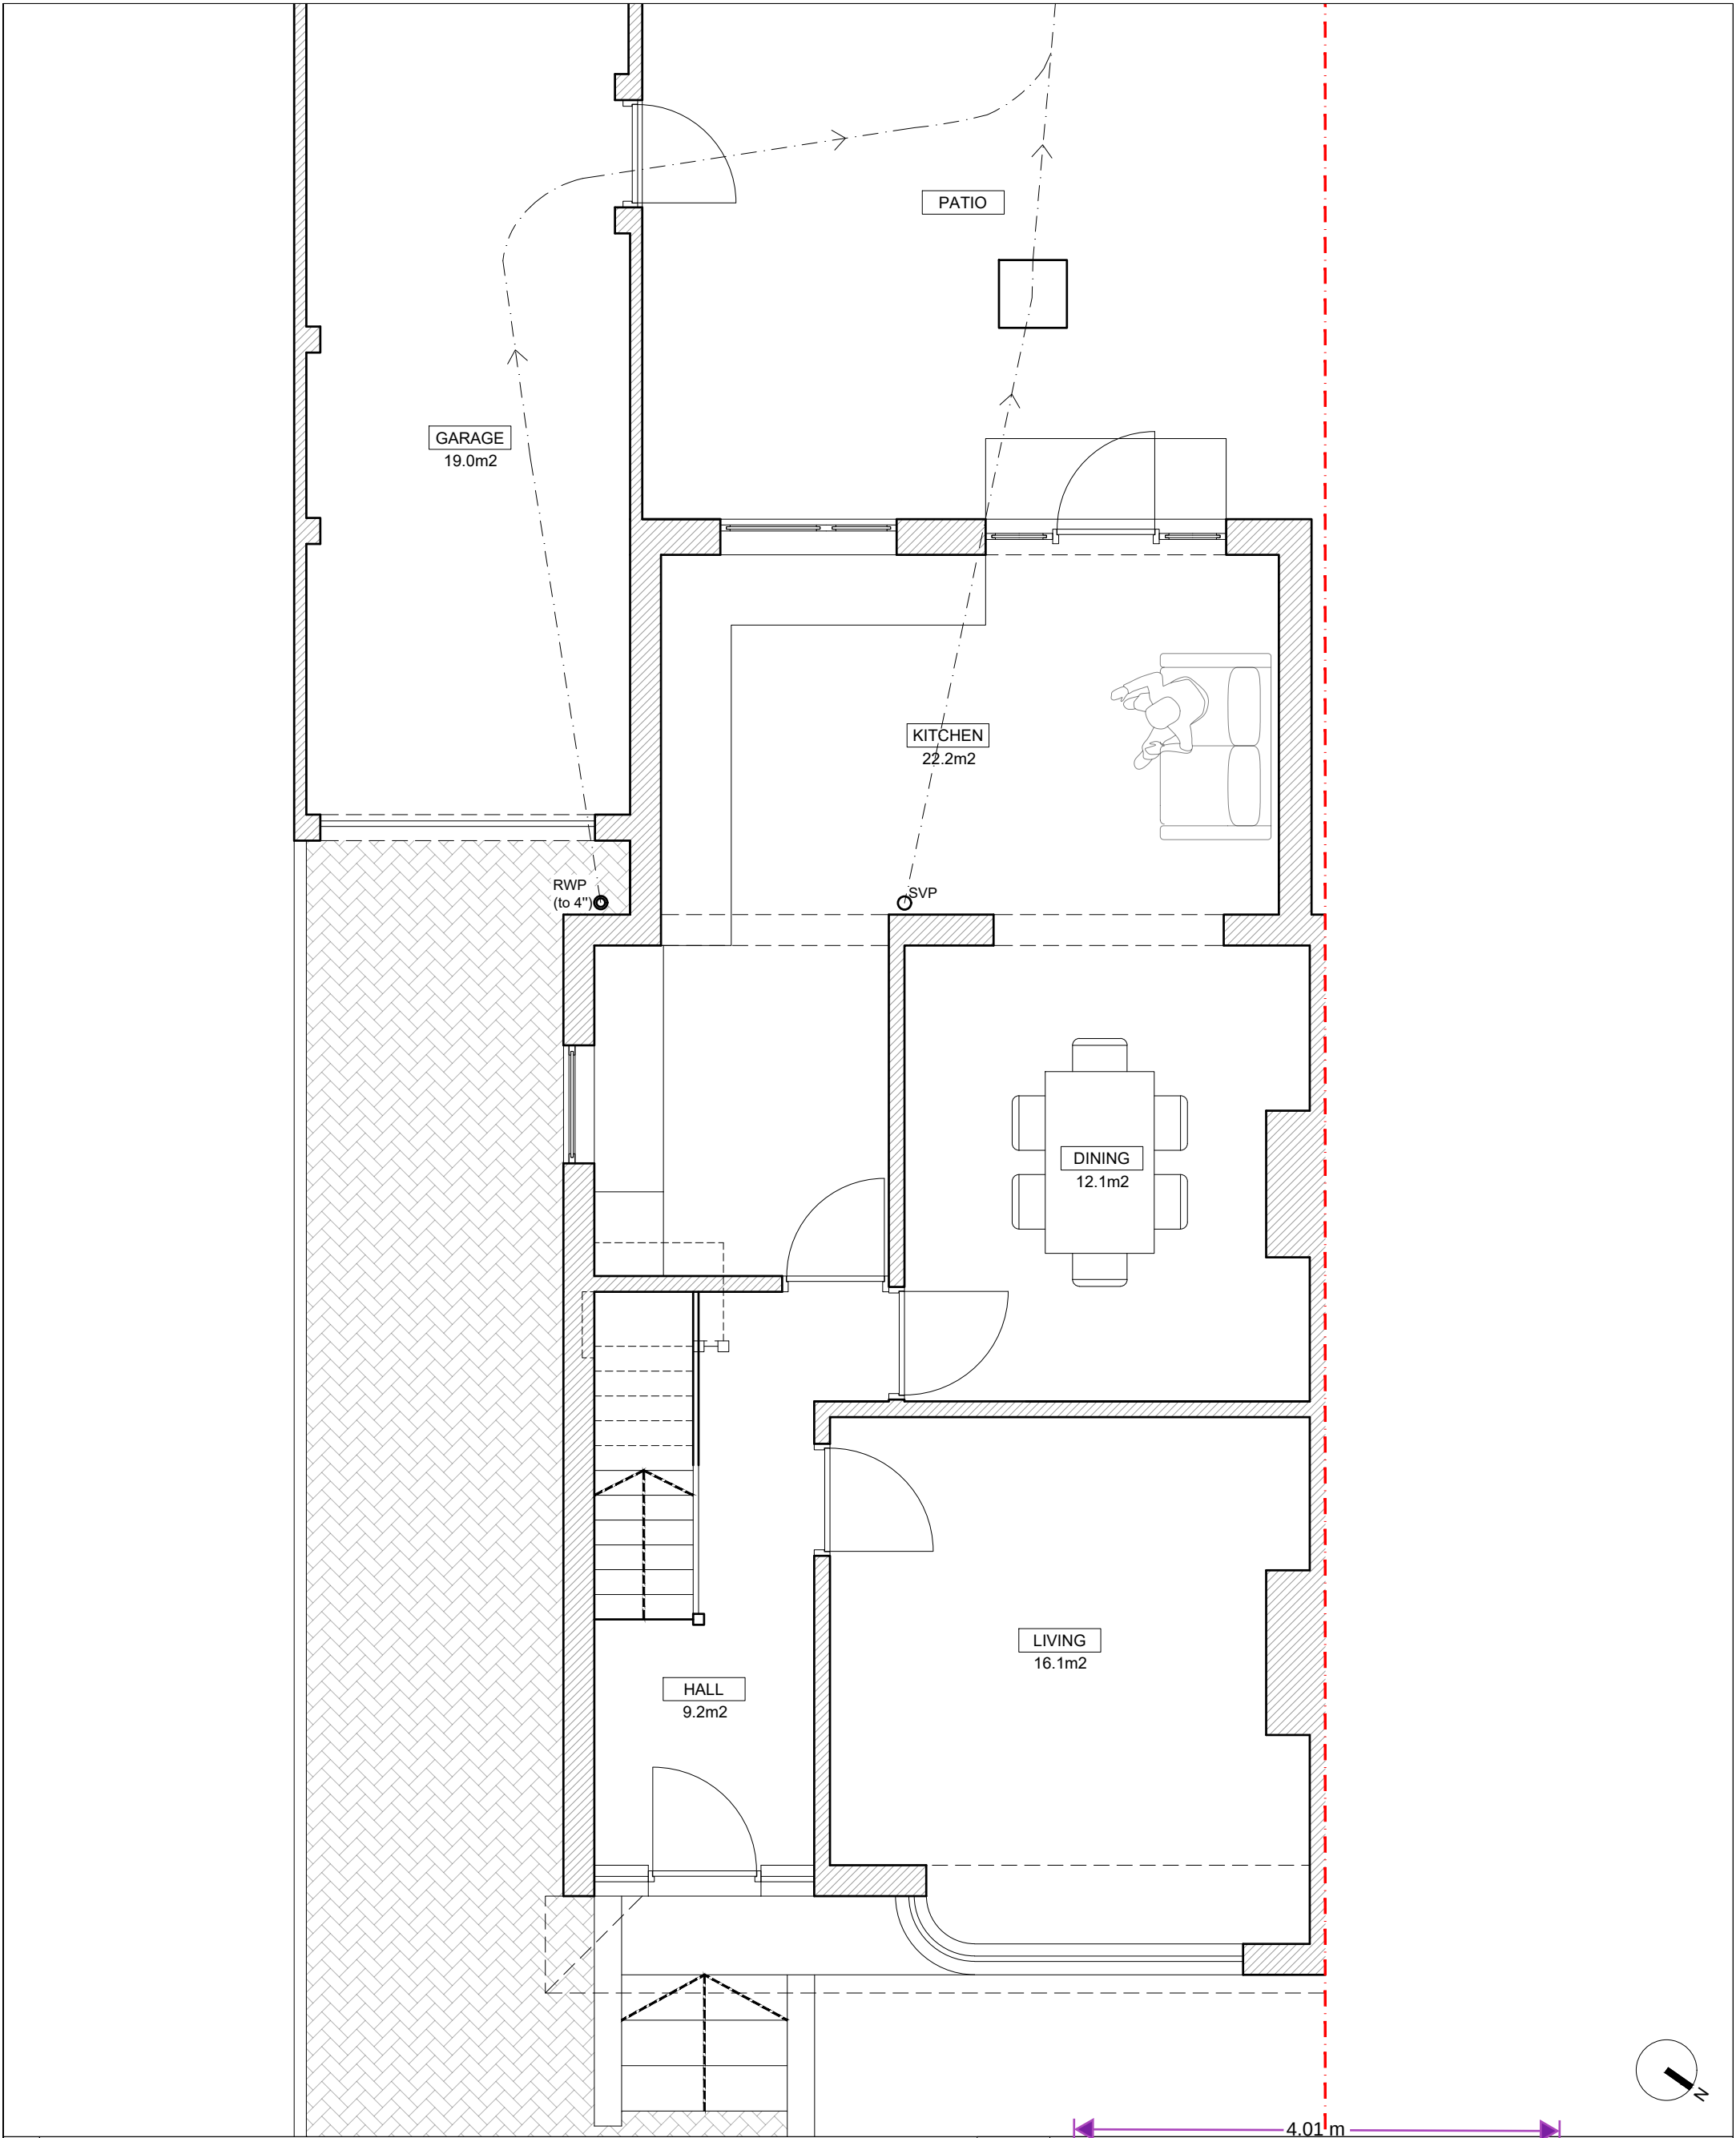

EX | 01 Existing Ground Floor Plan

1:50

00.5m2m4m

4.01 m

Legal Info 1. ©Bucknall Design. 2. Scales are for Planning Purposes only. Drawing not for construction. Contractors are not to scale from this drawing in either paper or digital form. Use written dimensions only. All dimensions are given in millimeters unless otherwise stated. 3. All survey information by others. Check all dimensions on site. Site boundaries to be confirmed by client solicitors with reference to title deeds. 4. This drawing is intended for use by the commissioning client only. BD do not assume any liability to any third party for the information herein.	- 00/00/00 XX First Issue	JOB TITLE 9 Golf Links Avenue Gravesend, DA11 7PA	Bucknall Design Architect RIBA Chartered Practice bucknalldesign.co.uk tom@bucknalldesign.co.uk	
		DWG TITLE Existing Ground Floor Plan ---		
		DATE 15/05/25		CHECKED BY TB
		DWG NO. 1068[EX]01		REV. STATUS Preliminary
		A3		© BUCKNALL DESIGN Do not scale this drawing. All dimensions to be checked on site.