
 


5 Forge Lane, Higham, Rochester, ME3 7AS

Proposed Site Plan

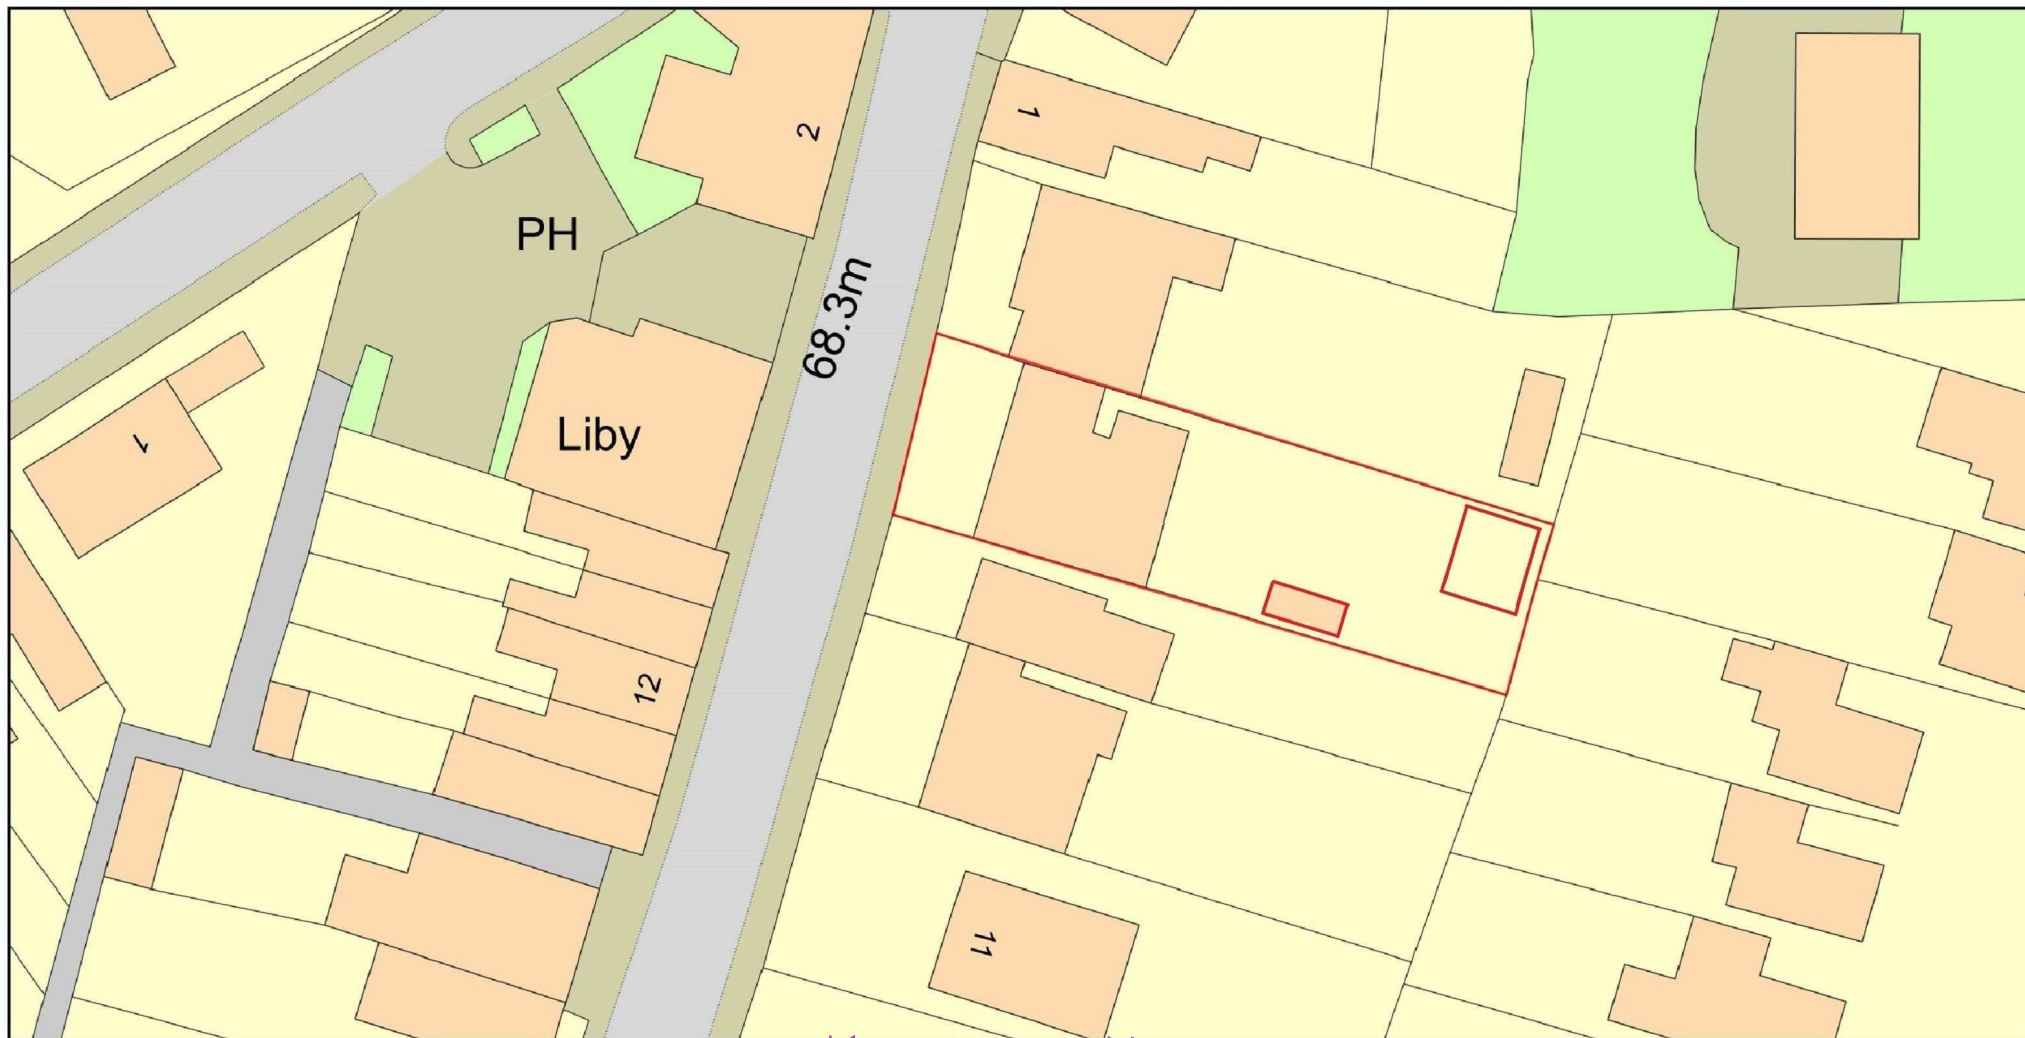

Plan Produced for: MRC Planning Ltd

Date Produced: 13 May 2025

Plan Reference Number: TQRQM25133162605062

Scale: 1:500 @ A4

