



Notes:

Use only figured dimensions.
All dimensions to be checked on site prior to construction.
Any discrepancies to be notified to the Architect.


All Copyright Reserved to MBER Designs Ltd.

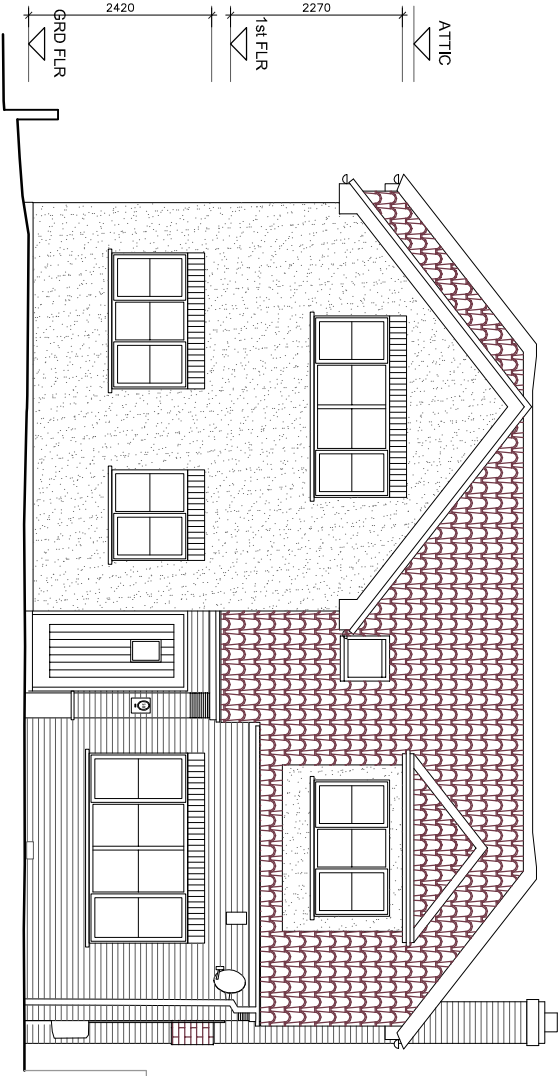


FRONT ELEVATION

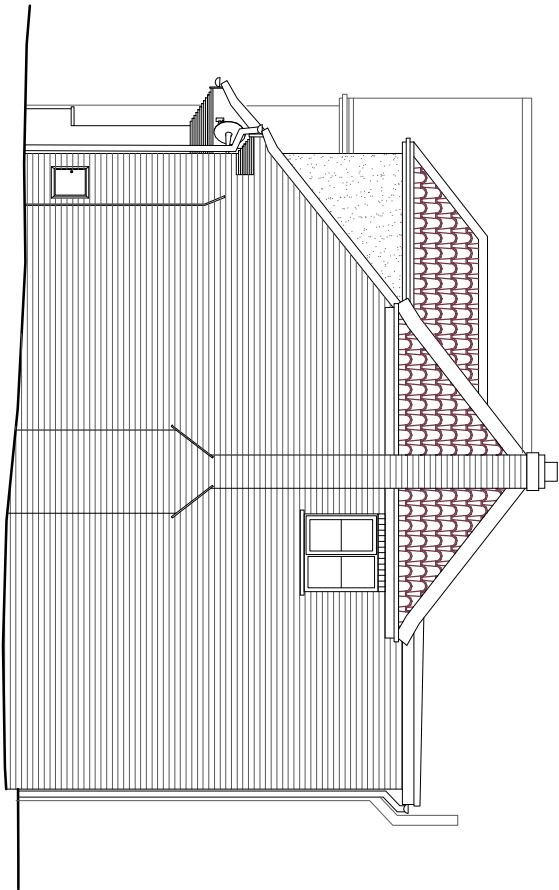


SIDE ELEVATION

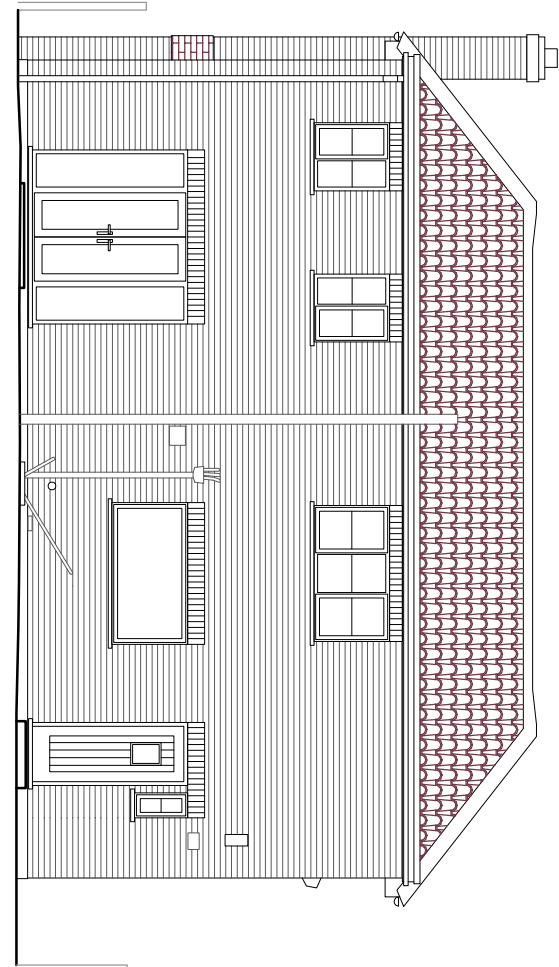

REAR ELEVATION

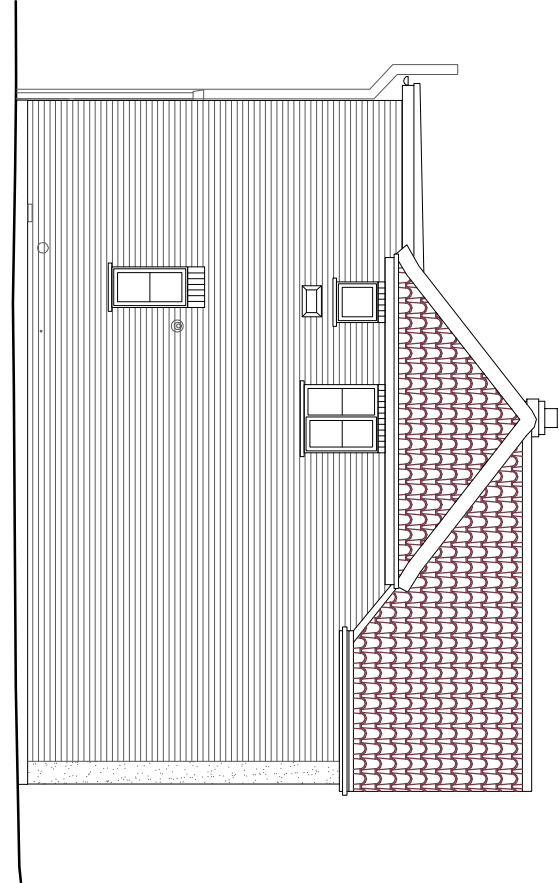


SIDE ELEVATION

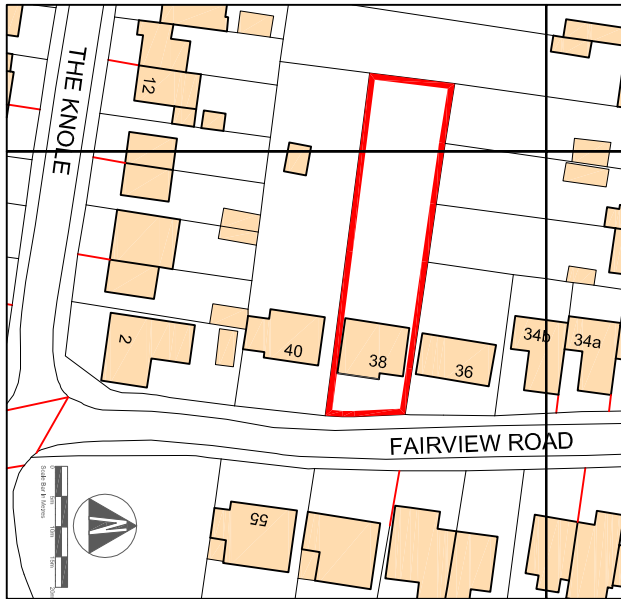


Ordnance Survey, (c) Crown Copyright 2023.
All rights reserved. Licence number 100022432



LOCATION PLAN 1:1250

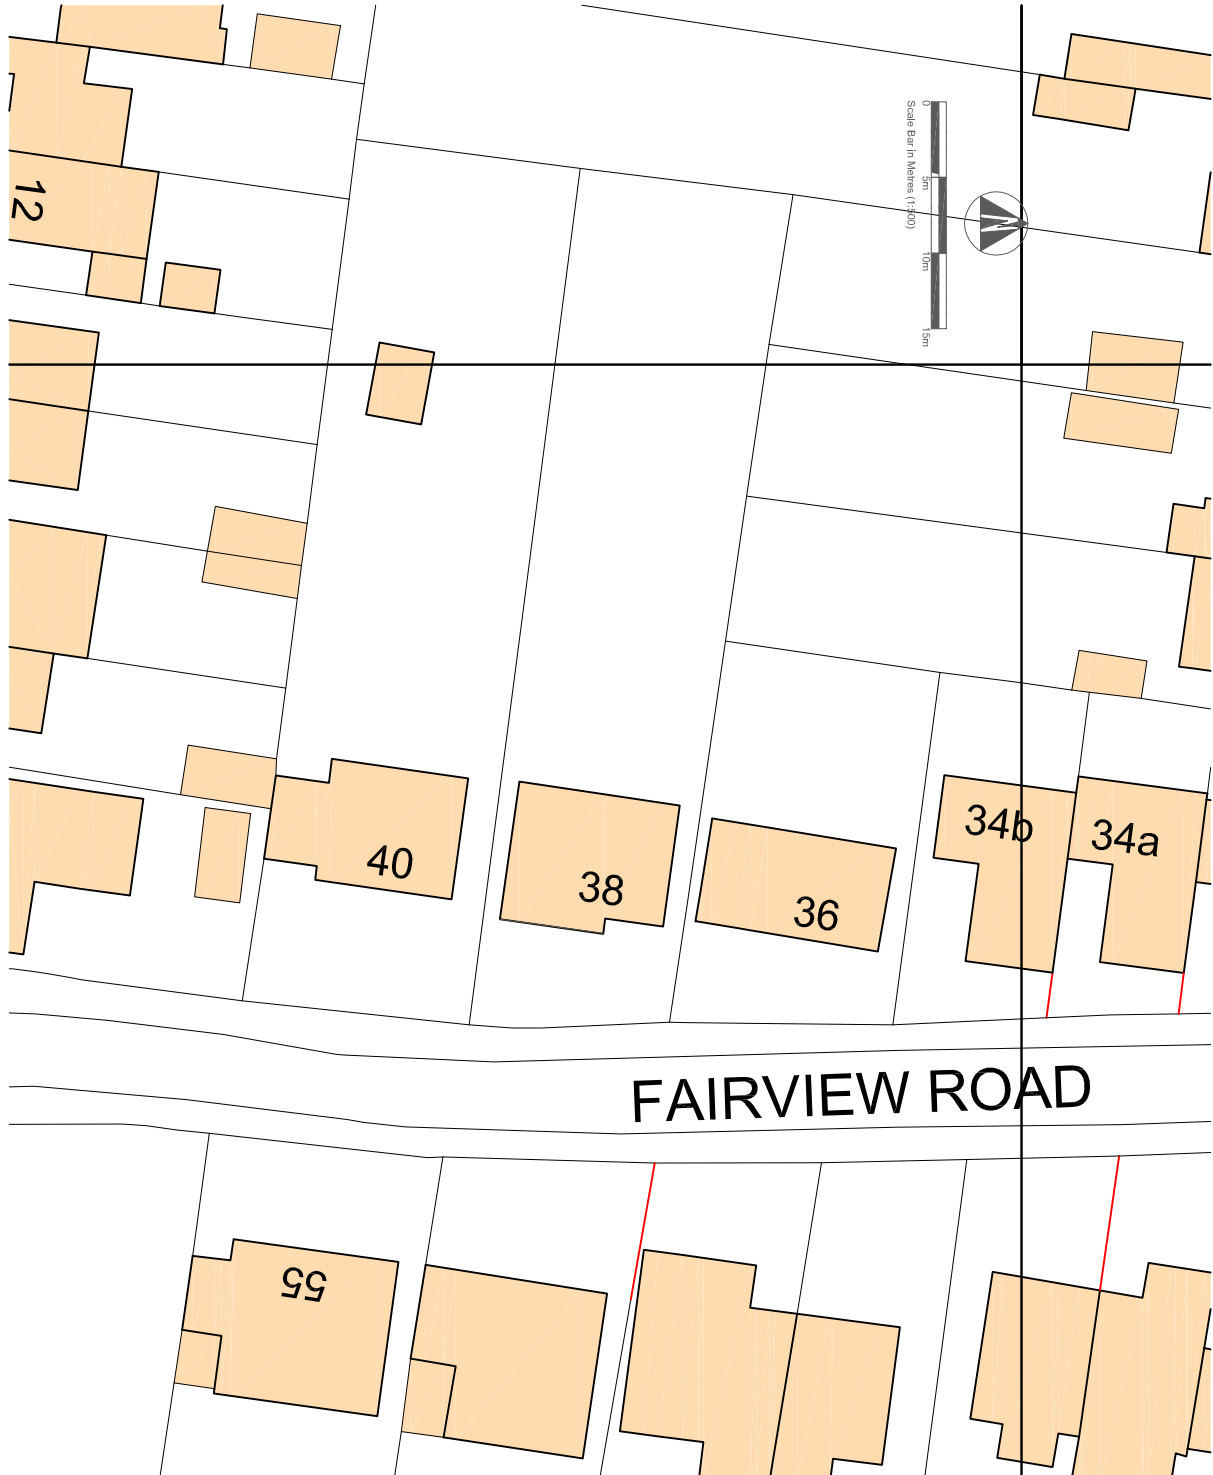


PROPOSED BLOCK PLAN 1:500

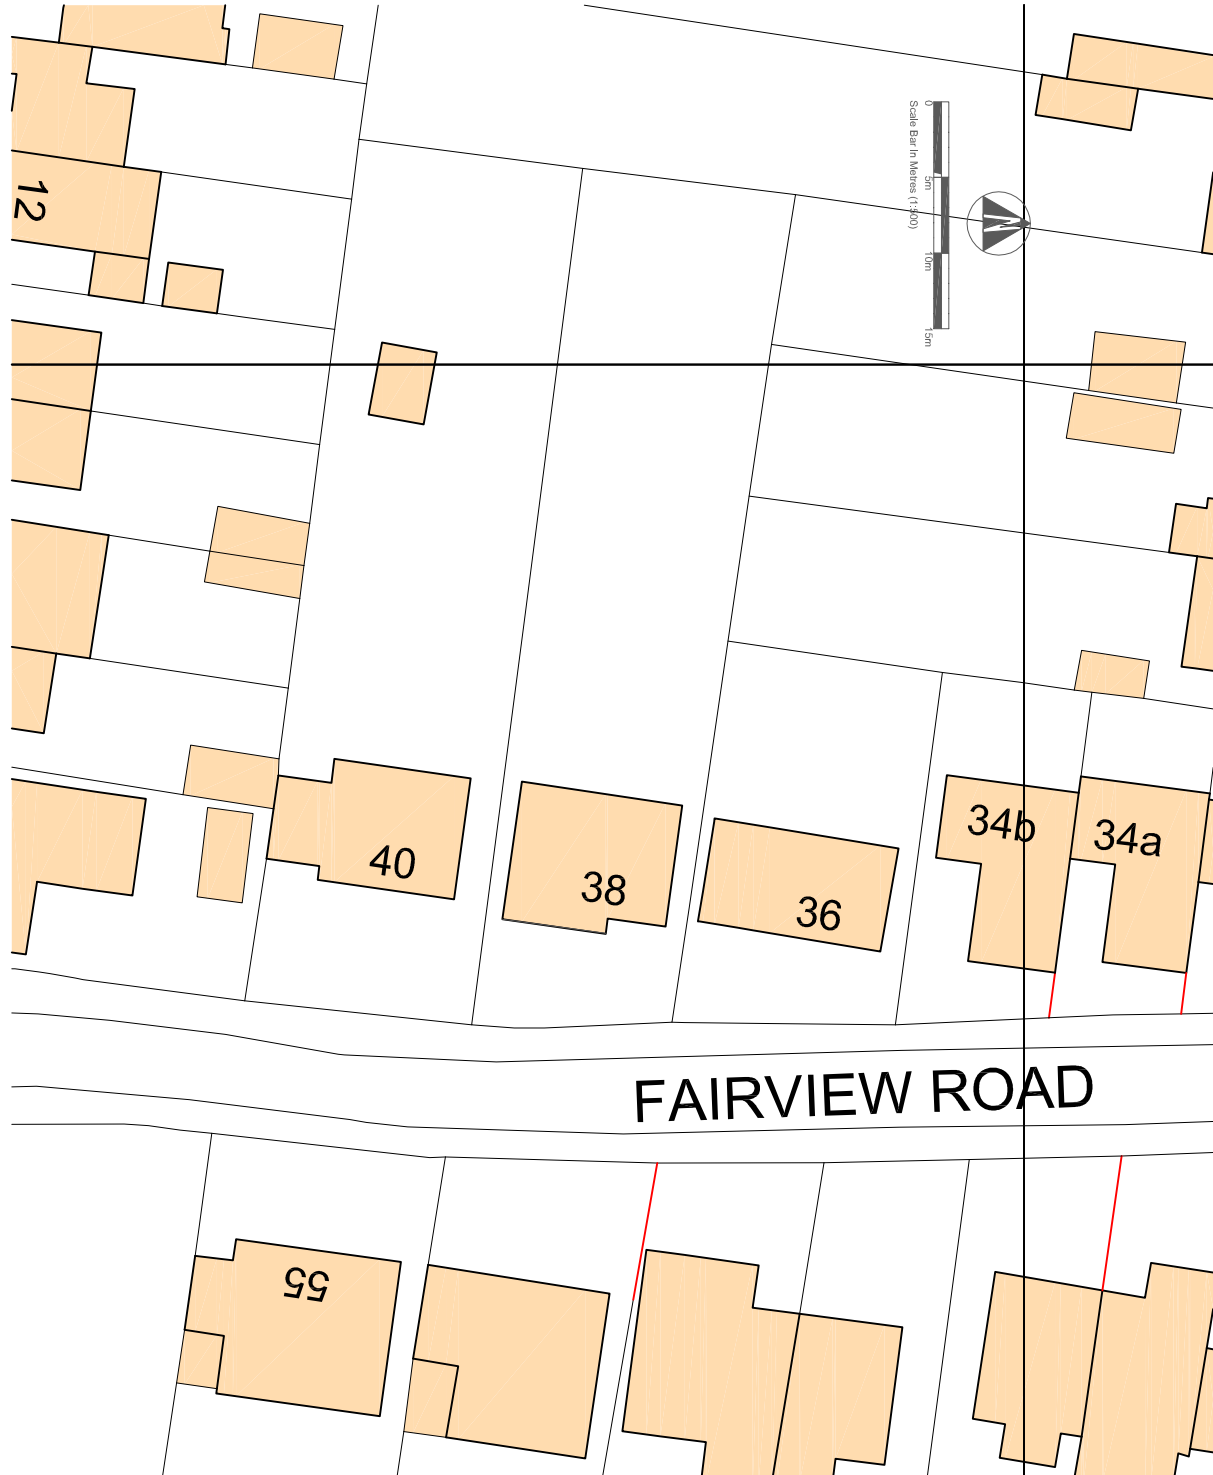


EXISTING BLOCK PLAN 1:500

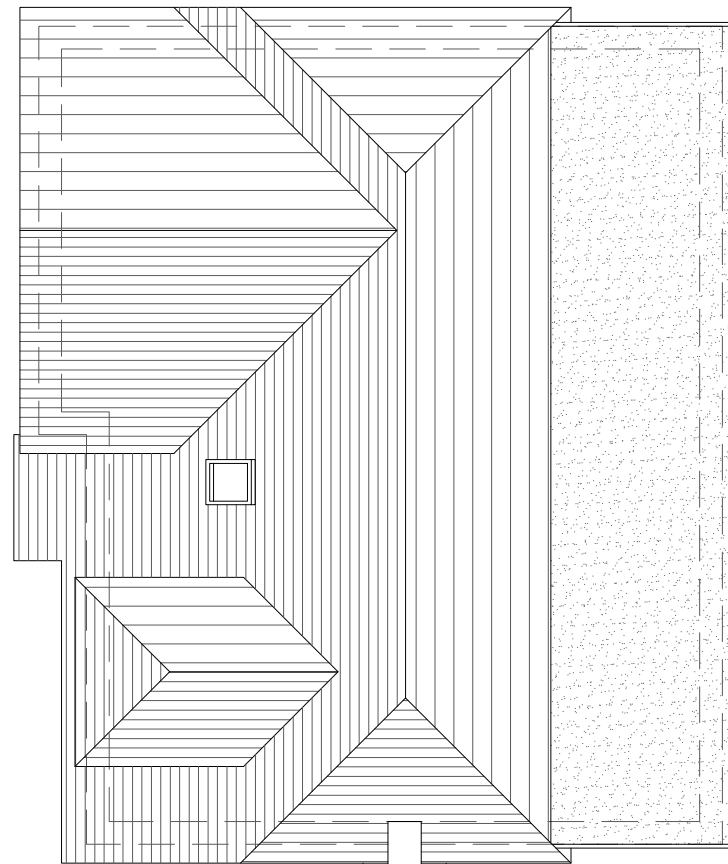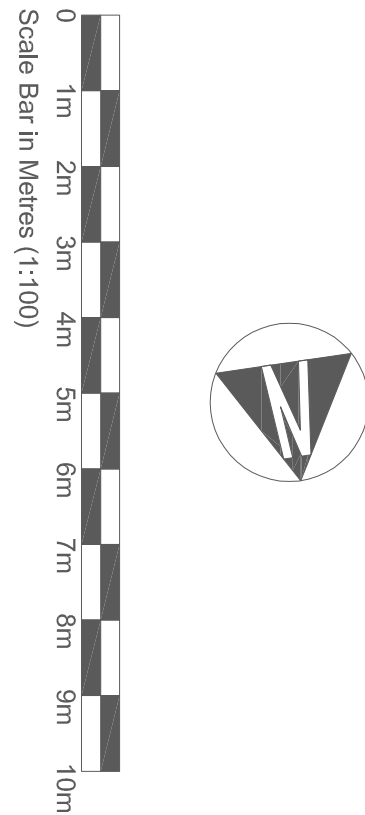

ROOF PLAN

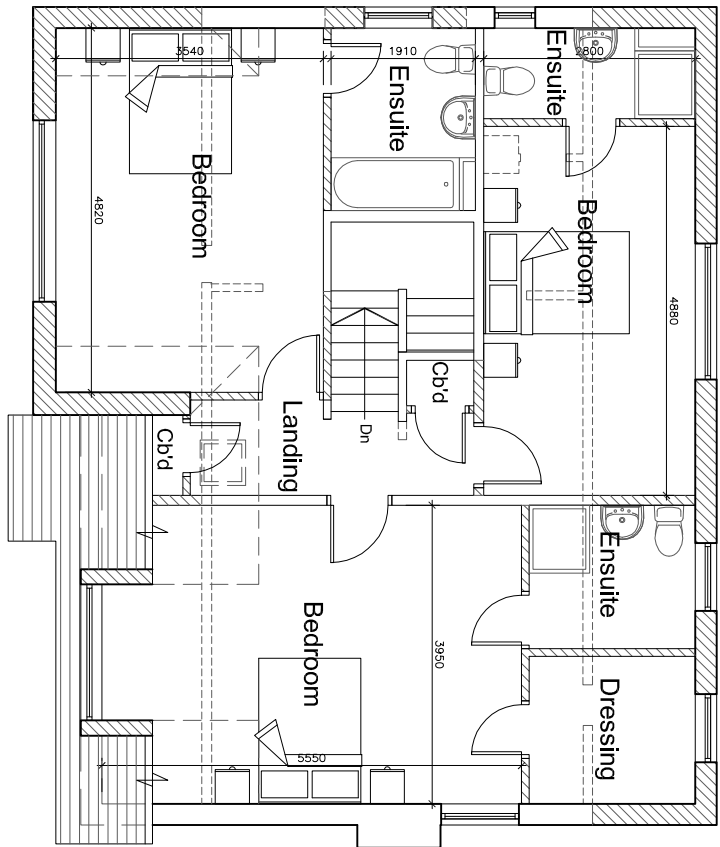

FIRST FLOOR

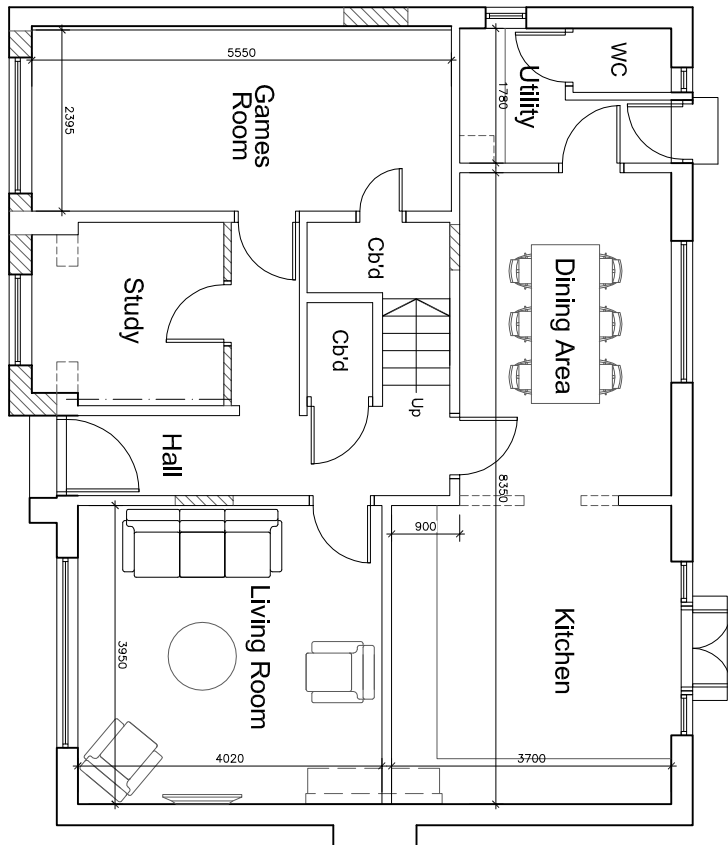

GROUND FLOOR

- KEY:
- NEW CONSTRUCTION
 - EXISTING STRUCTURE REMOVED

Rev	Date	Comments
Client	MR D SARGENT	
Project	38 FAIRVIEW ROAD ISTEAD RISE GRAVESEND KENT DA13 9DR	
Title	PROPOSED FLOOR PLANS, ELEVATIONS, BLOCK PLAN & LOCATION PLAN WITH EXISTING BLOCK PLAN	
Project No.	4601	Date JAN 2023
Drawing No.	PD-01	Revision
Scale	1:100, 1:500 1:1250 @ A1	Drawn Check