




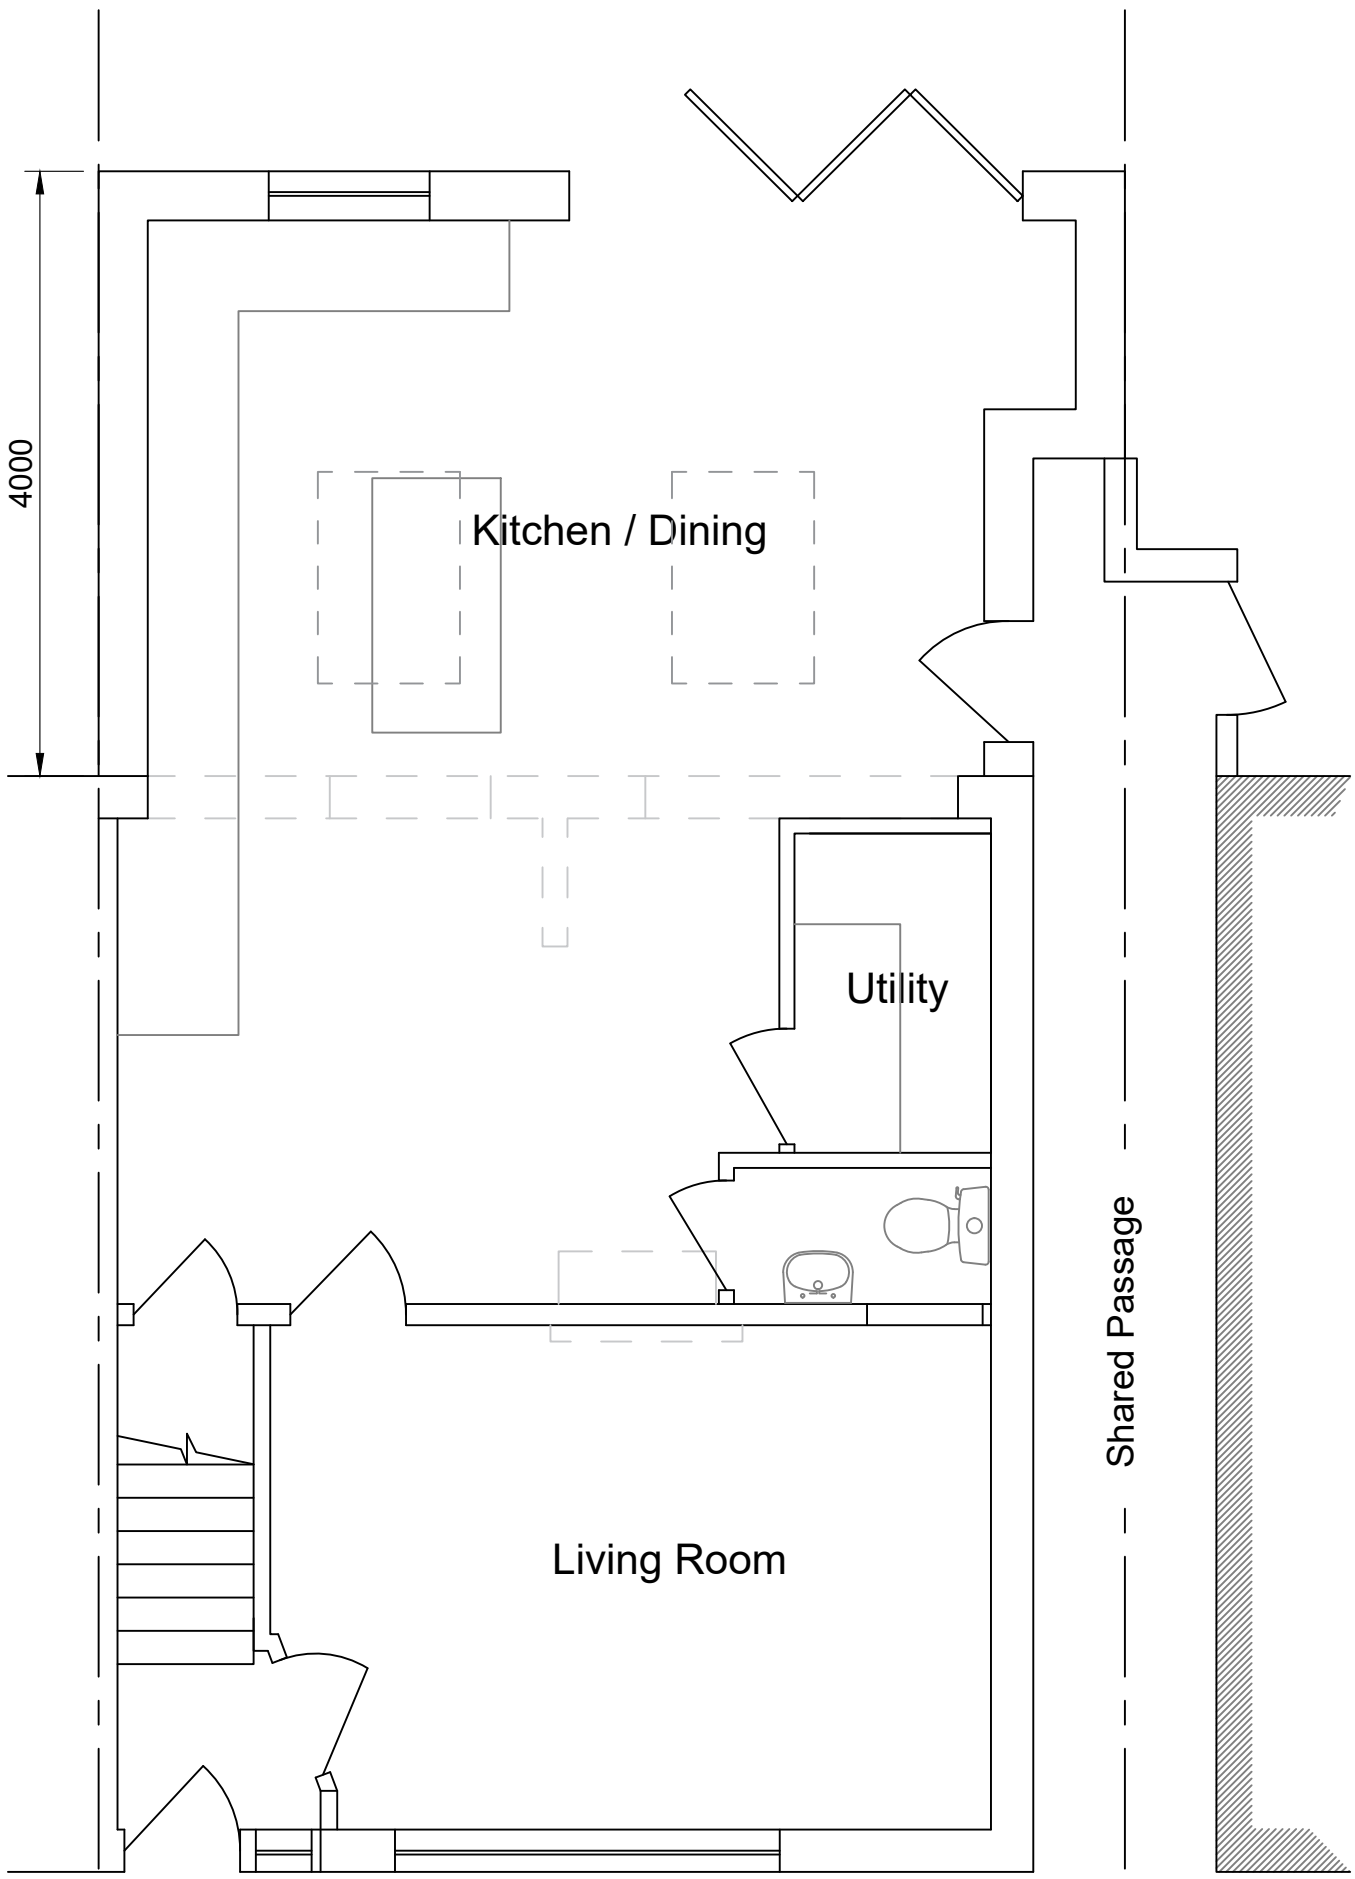

PROPOSED GROUND FLOOR PLAN
Scale 1:50

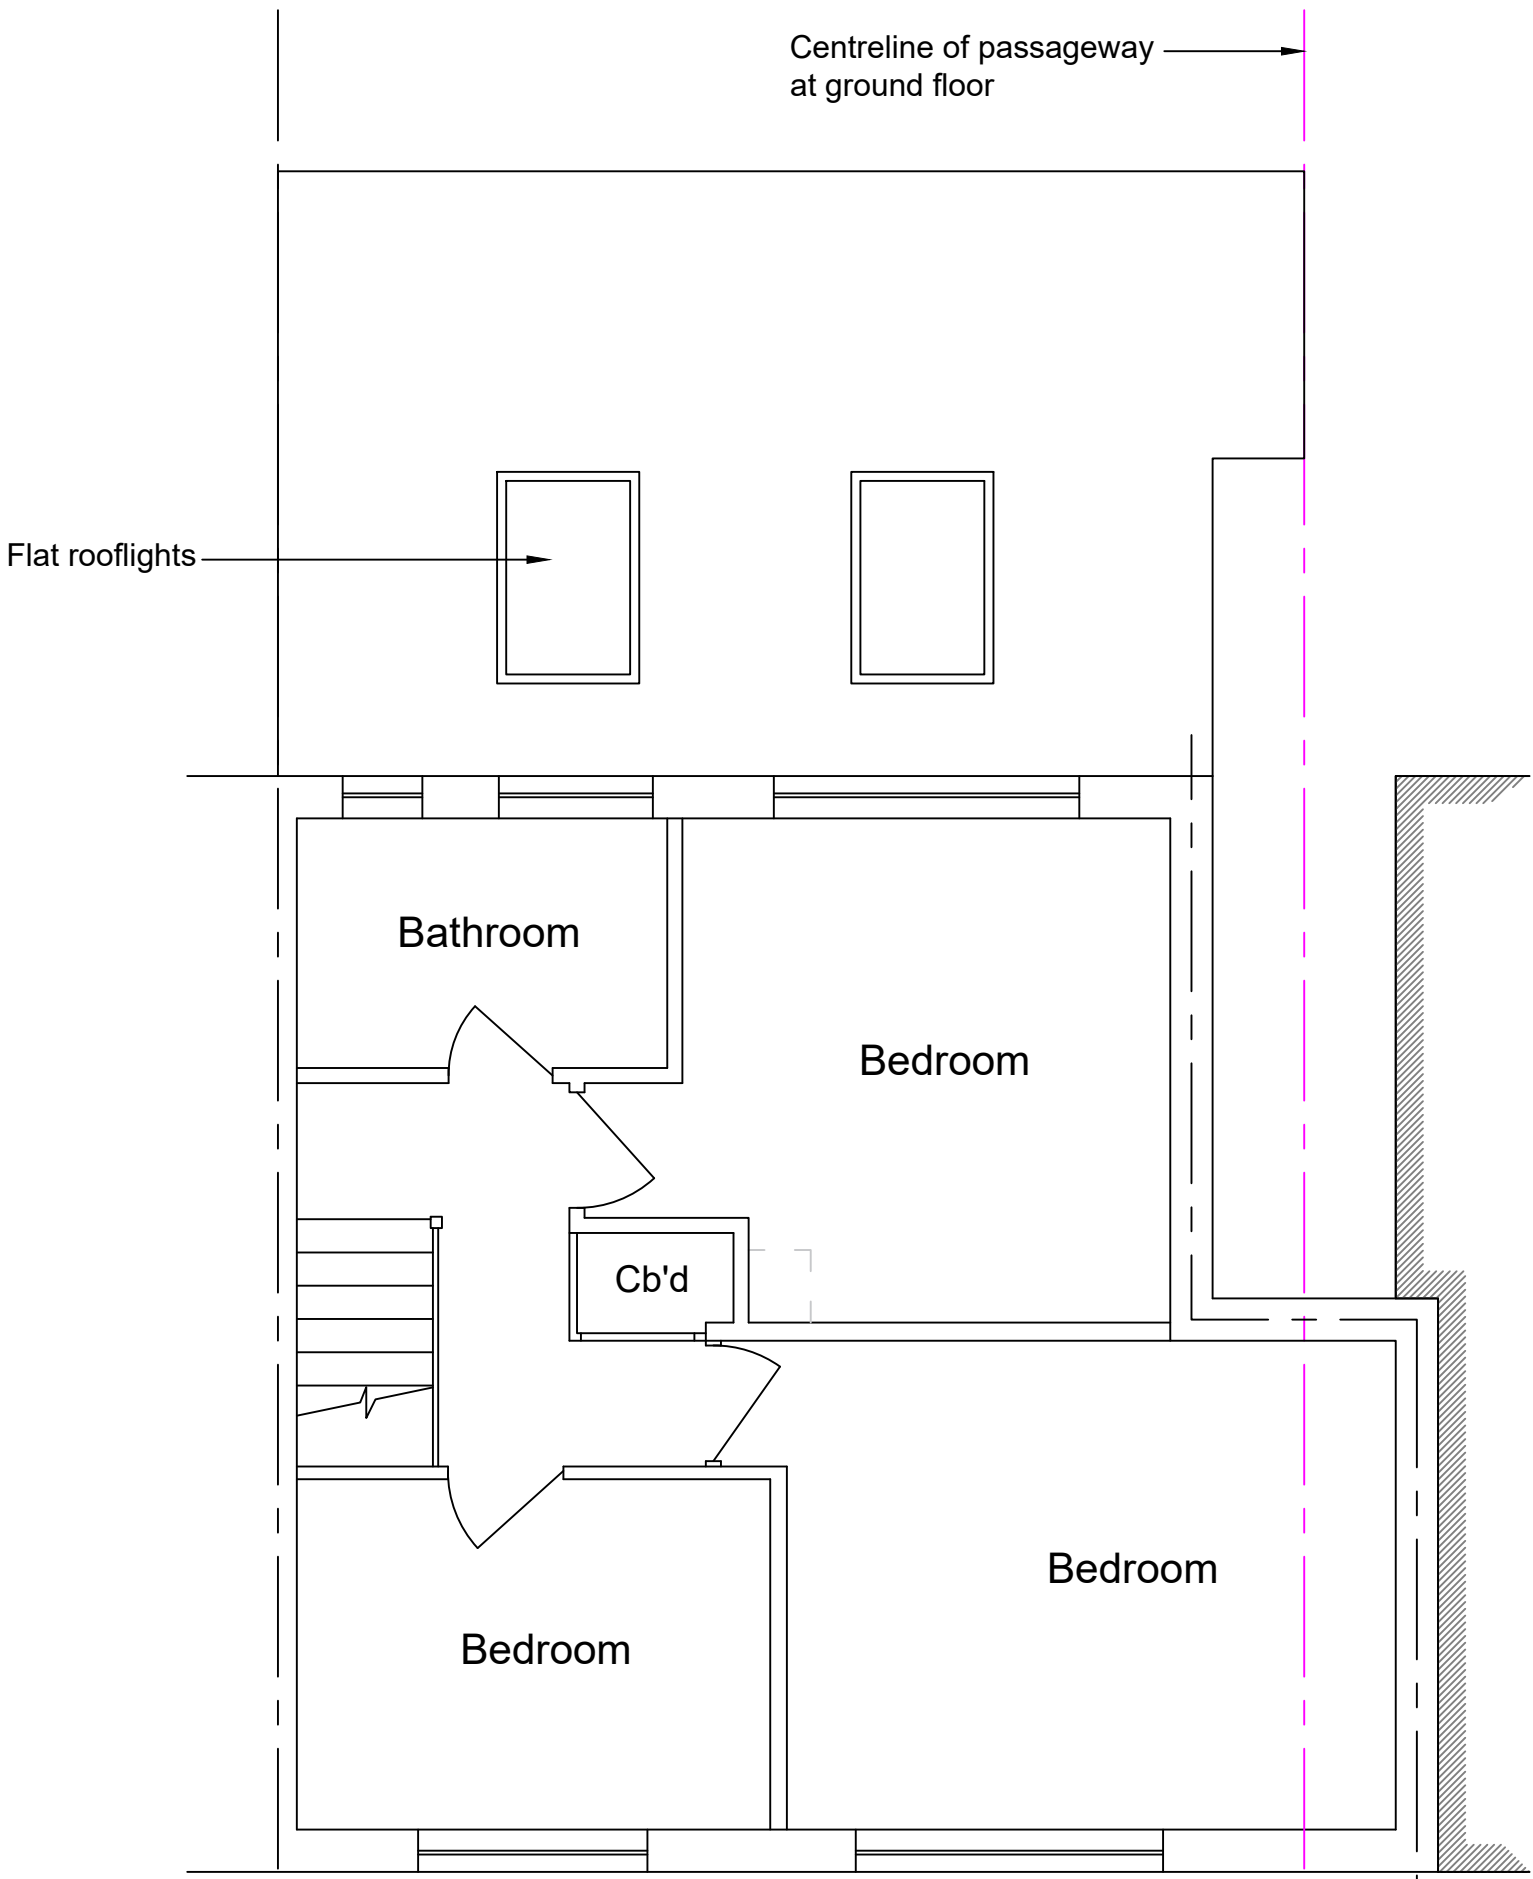


PROPOSED FIRST FLOOR PLAN
Scale 1:50

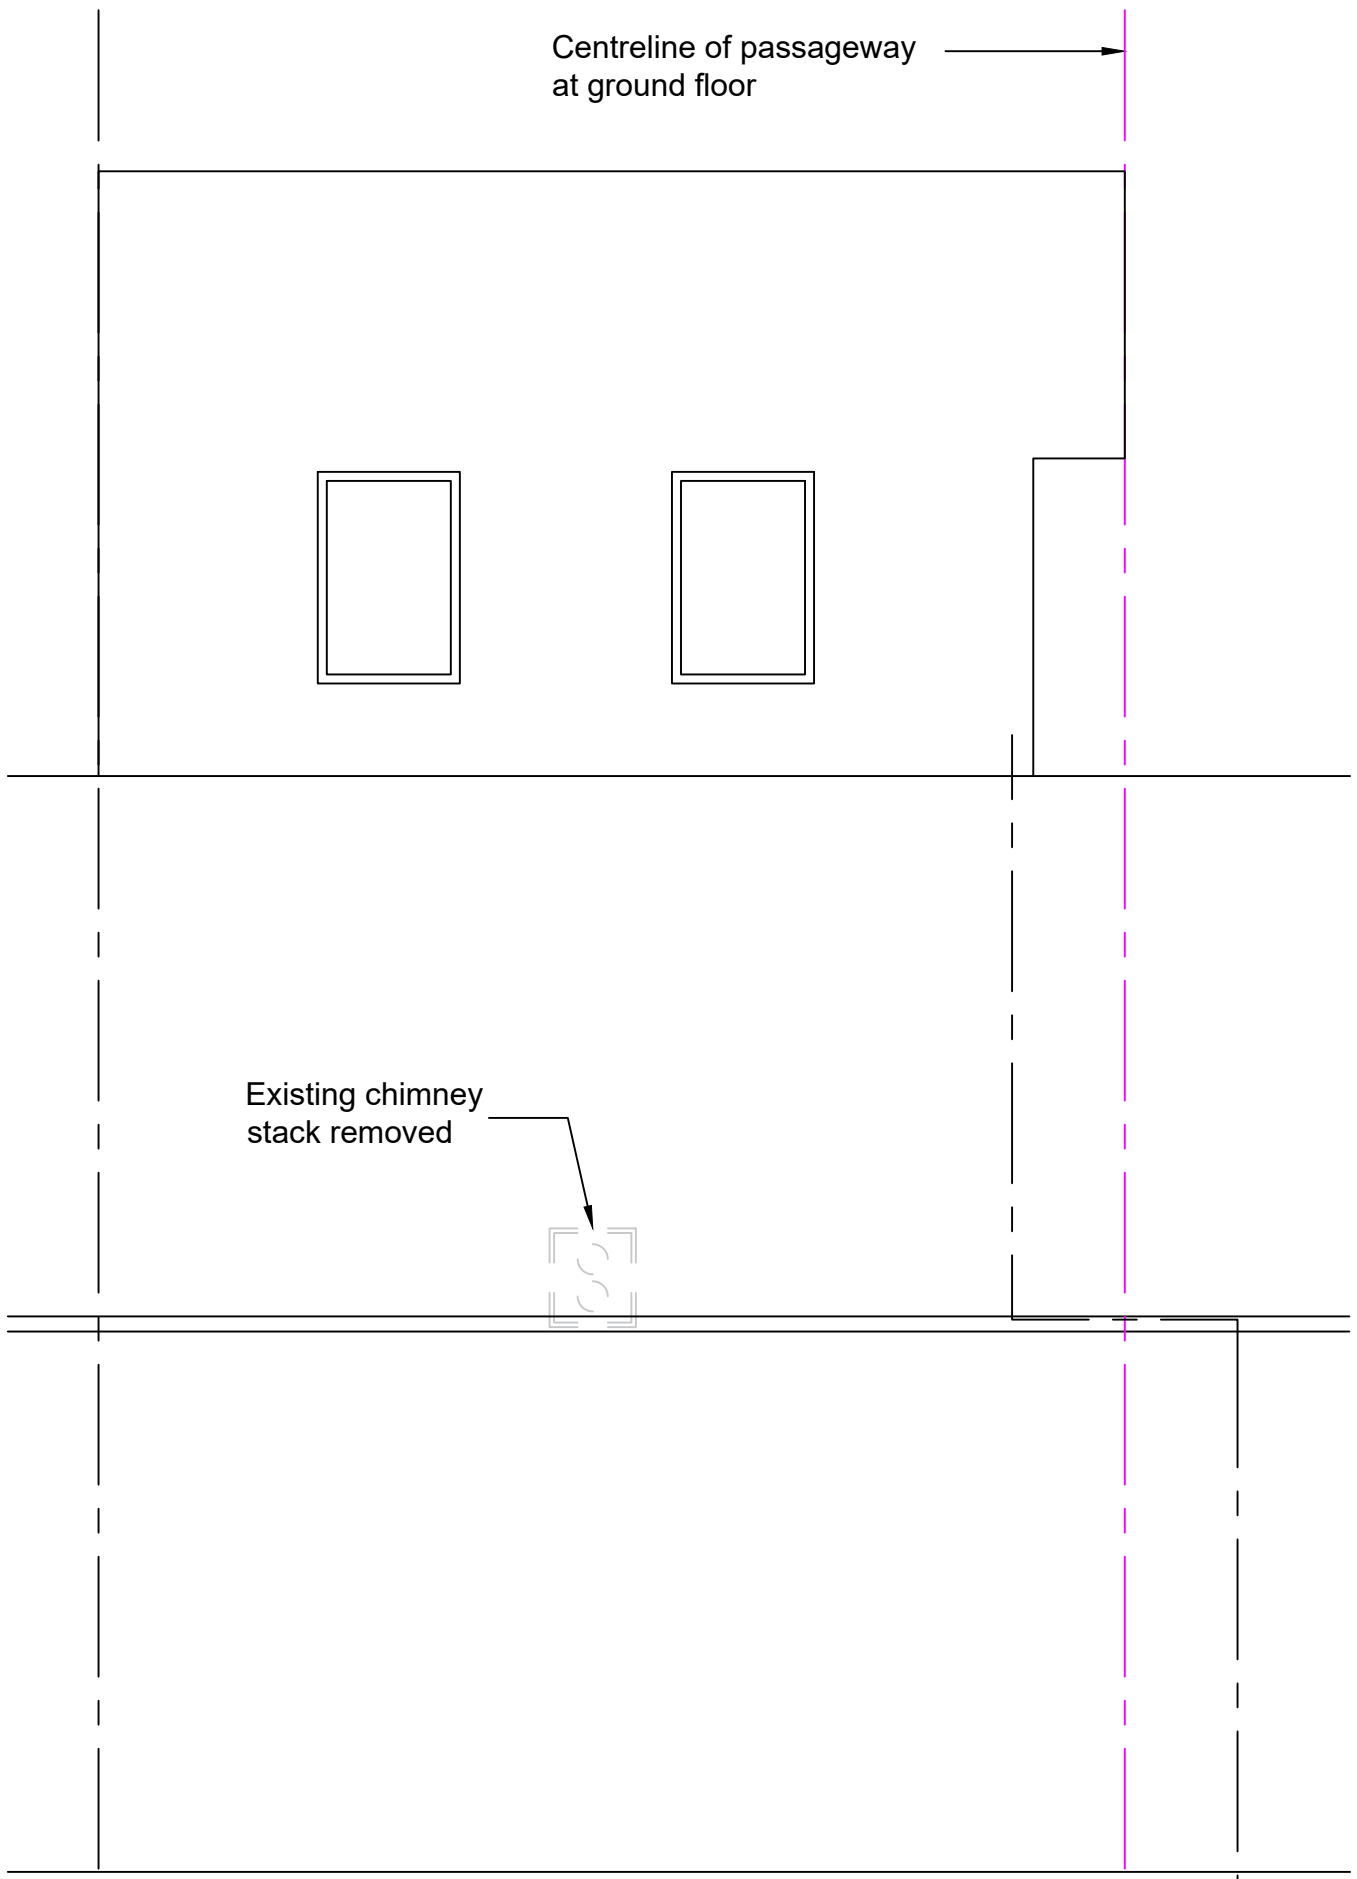


PROPOSED ROOF PLAN
Scale 1:50

GENERAL NOTES


1. All dimensions are in millimetres unless noted otherwise.

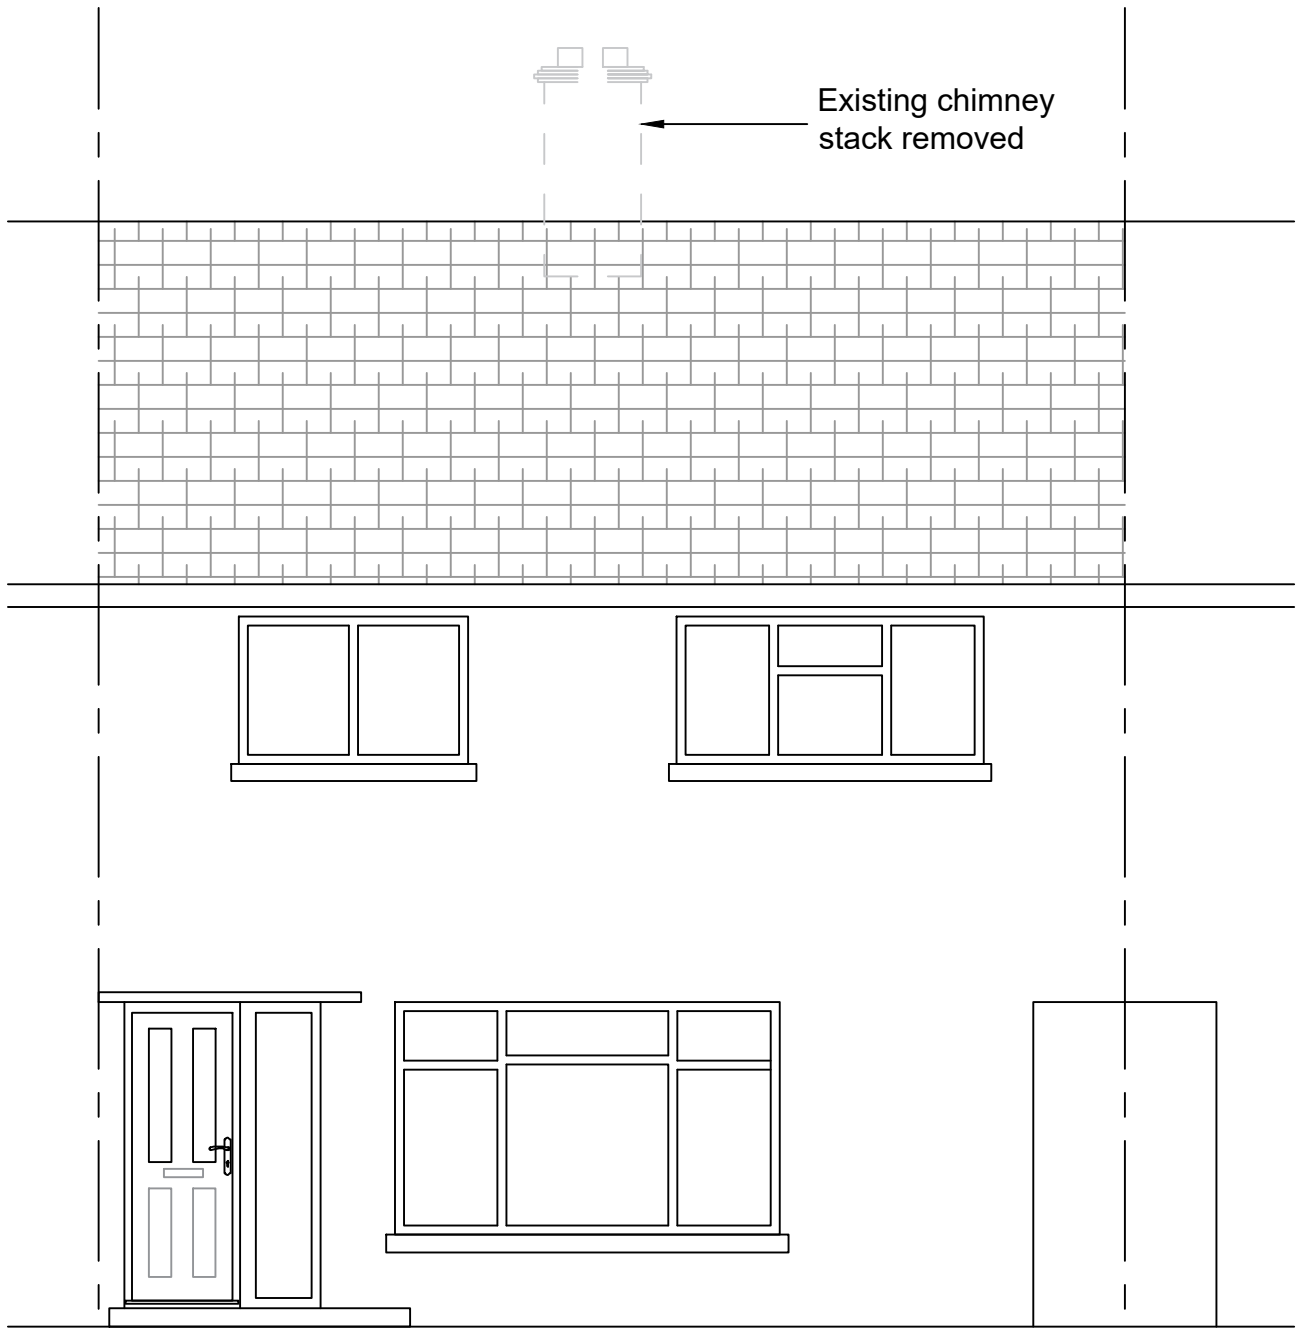


PROPOSED FRONT ELEVATION
Scale 1:50

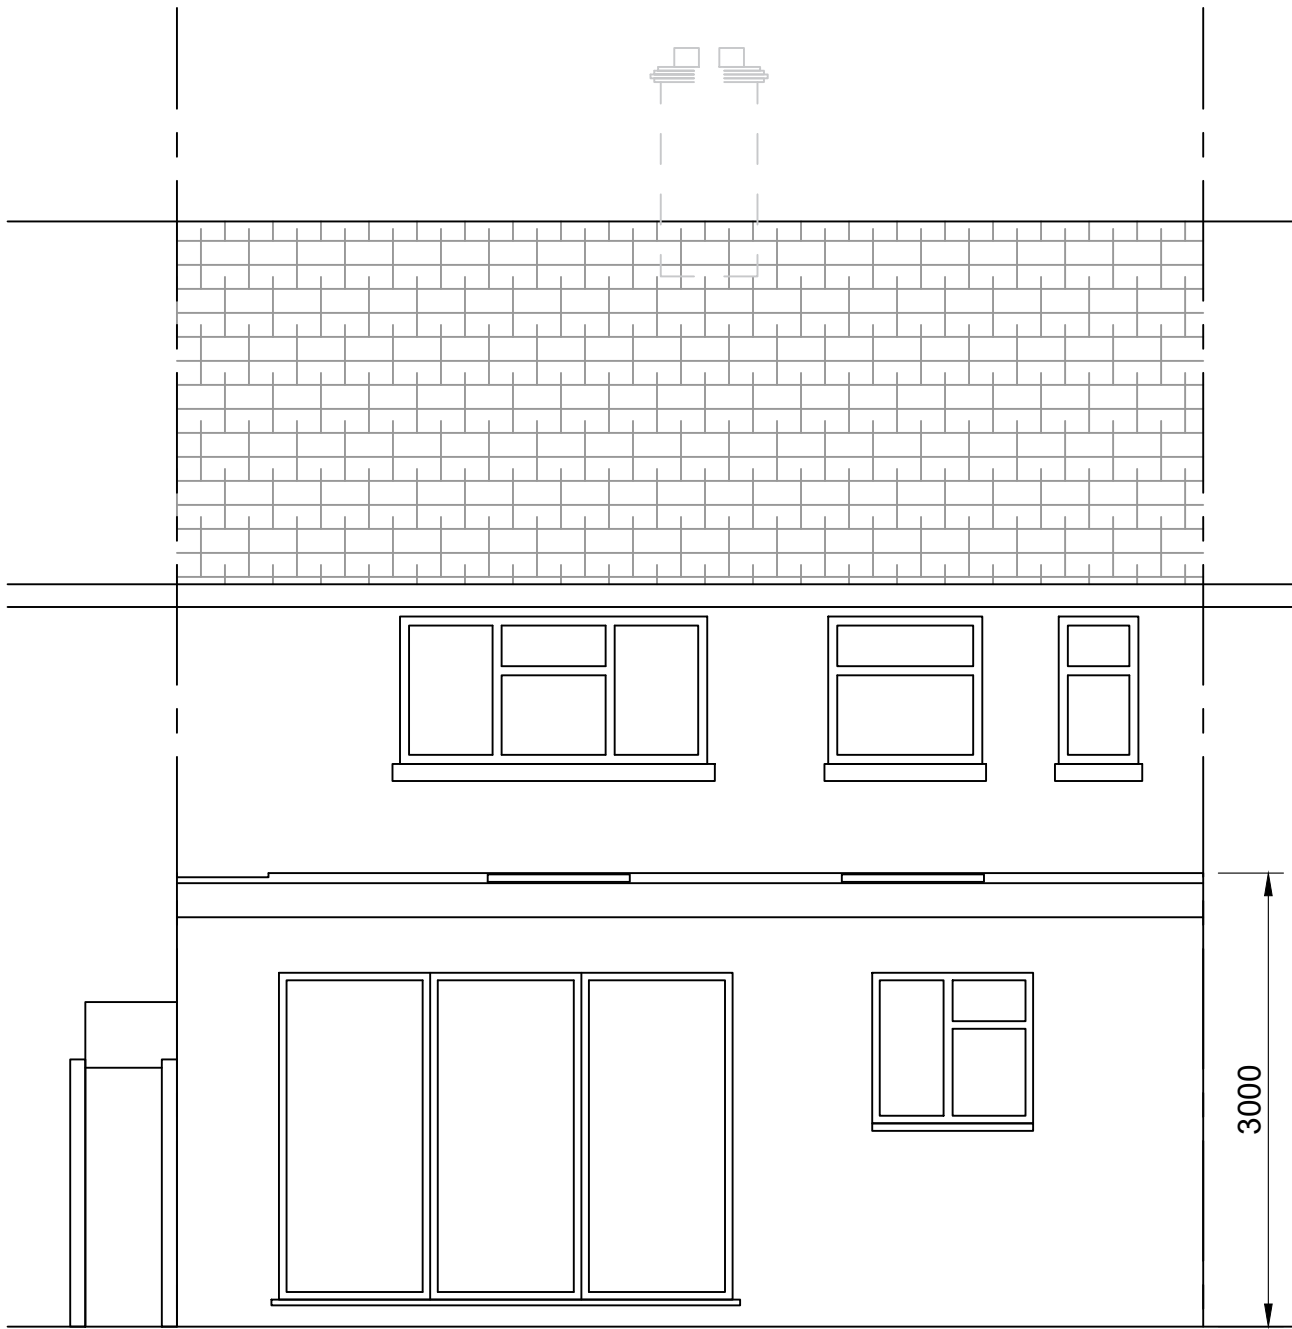

PROPOSED REAR ELEVATION
Scale 1:50

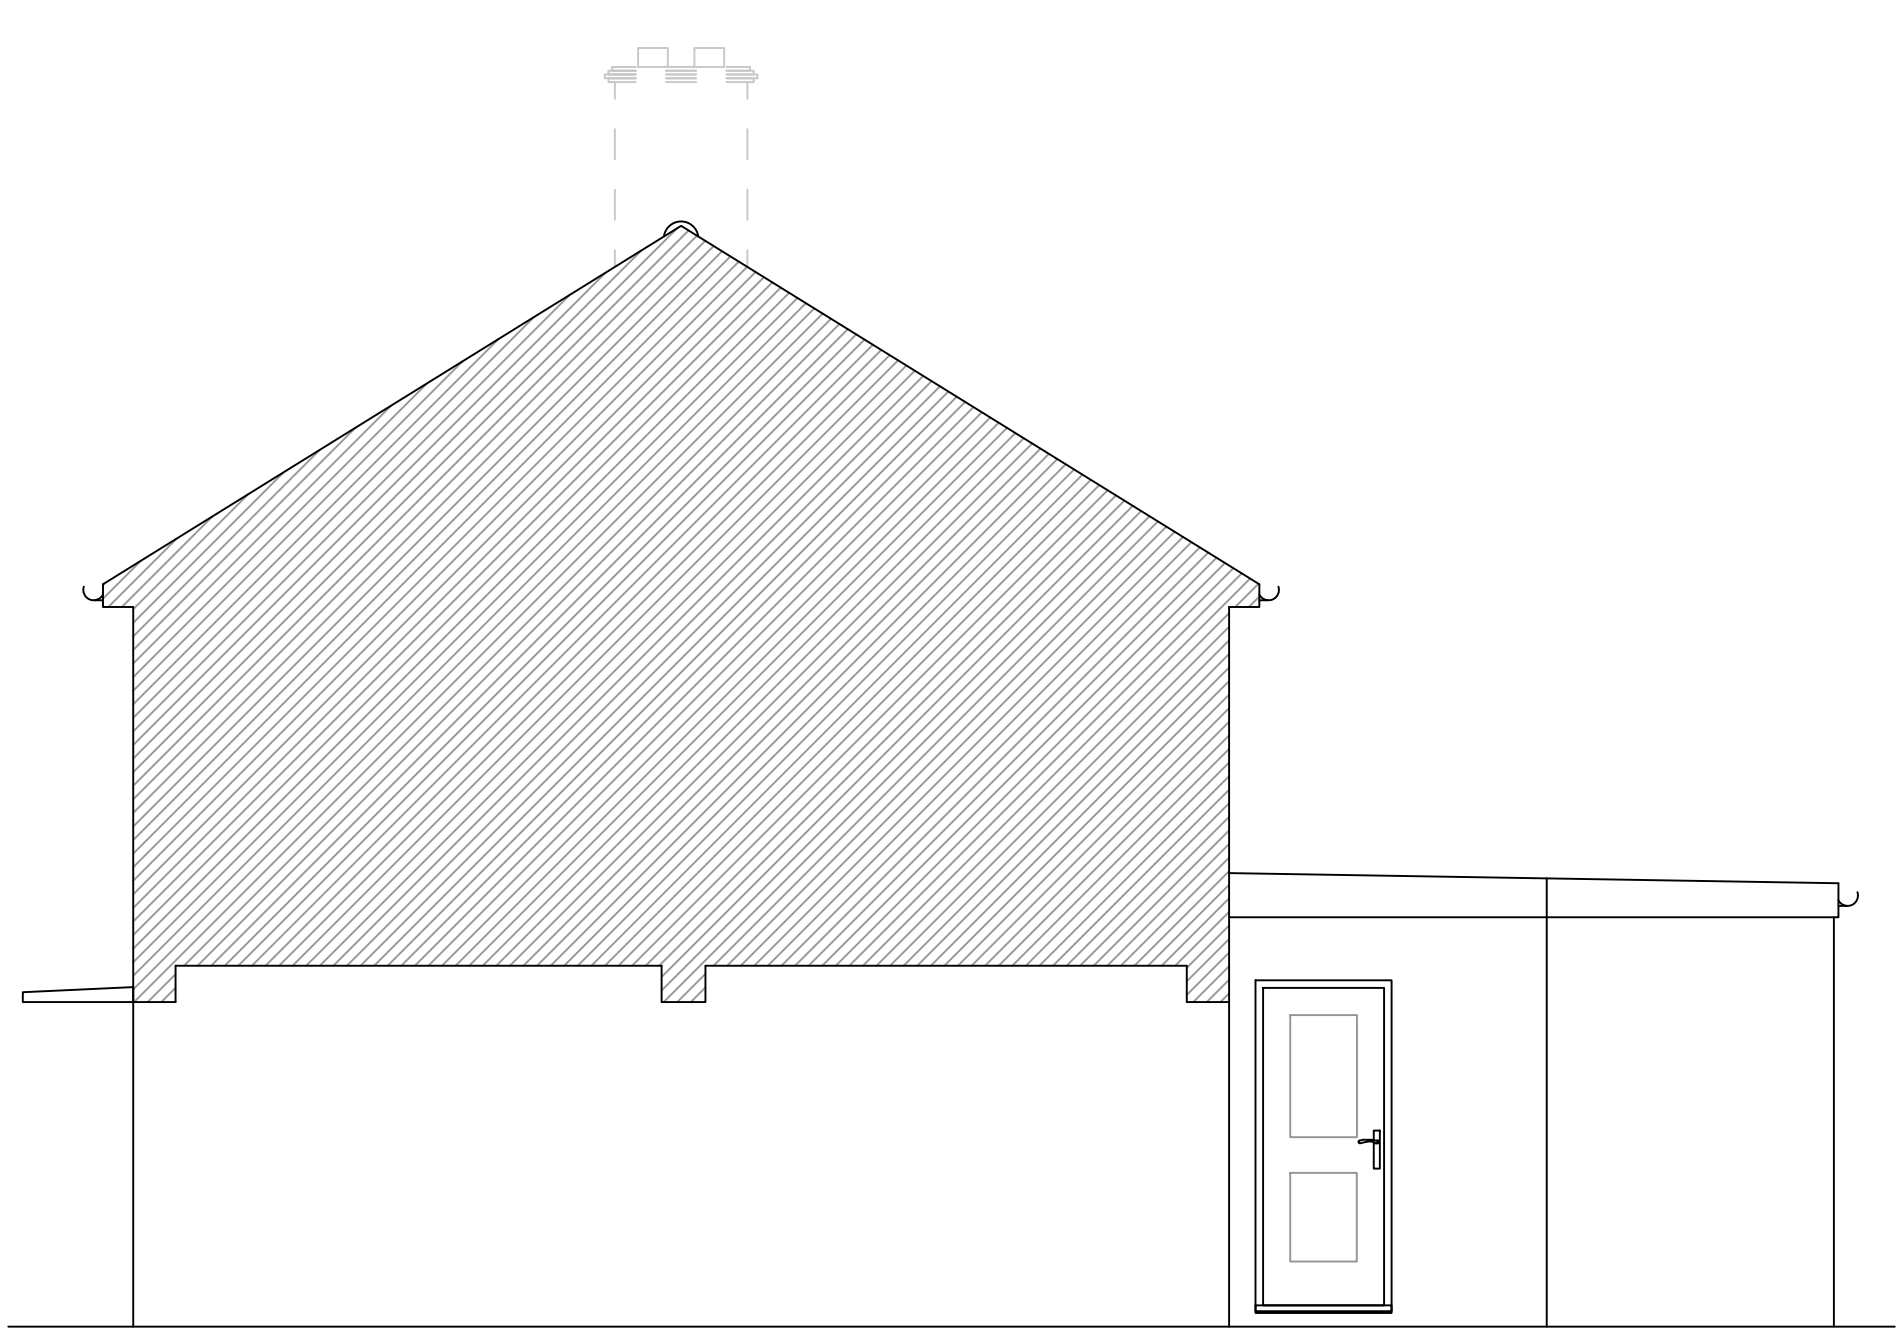

PROPOSED RIGHT SIDE ELEVATION
Scale 1:50

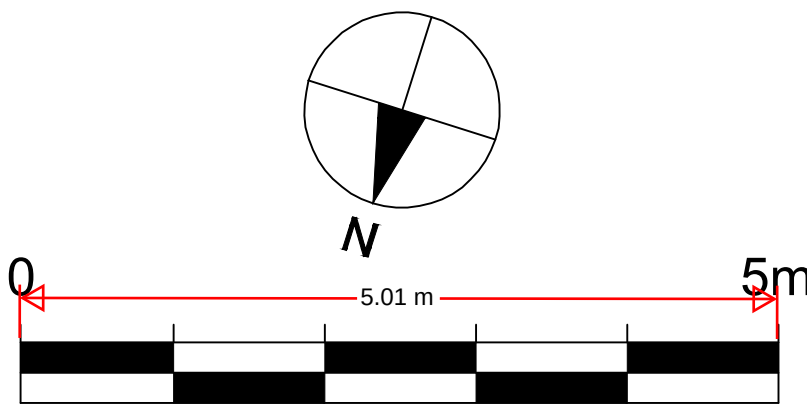

Scale 1:50

B	17.04.25	SCALE BAR ADDED	JH	KC
A	29.03.25	FOR APPROVAL	JH	KC
Rev	Date	Description	Drawn	Check

ikem

Consulting Structural Engineers
and Architectural Designers

57 Lewisham Hill
London SE13 7PL
Tel 07724856844

ikem3d@yahoo.com

Drawing Status	Date	MAR 2025
FOR APPROVAL	Scale	As Shown
Project	Drawn	JH
59 FREEMAN ROAD	Engineer	KC
	Project No	

Title	Drawing No
PROPOSED PLANS AND ELEVATIONS	A102
Revision	B