




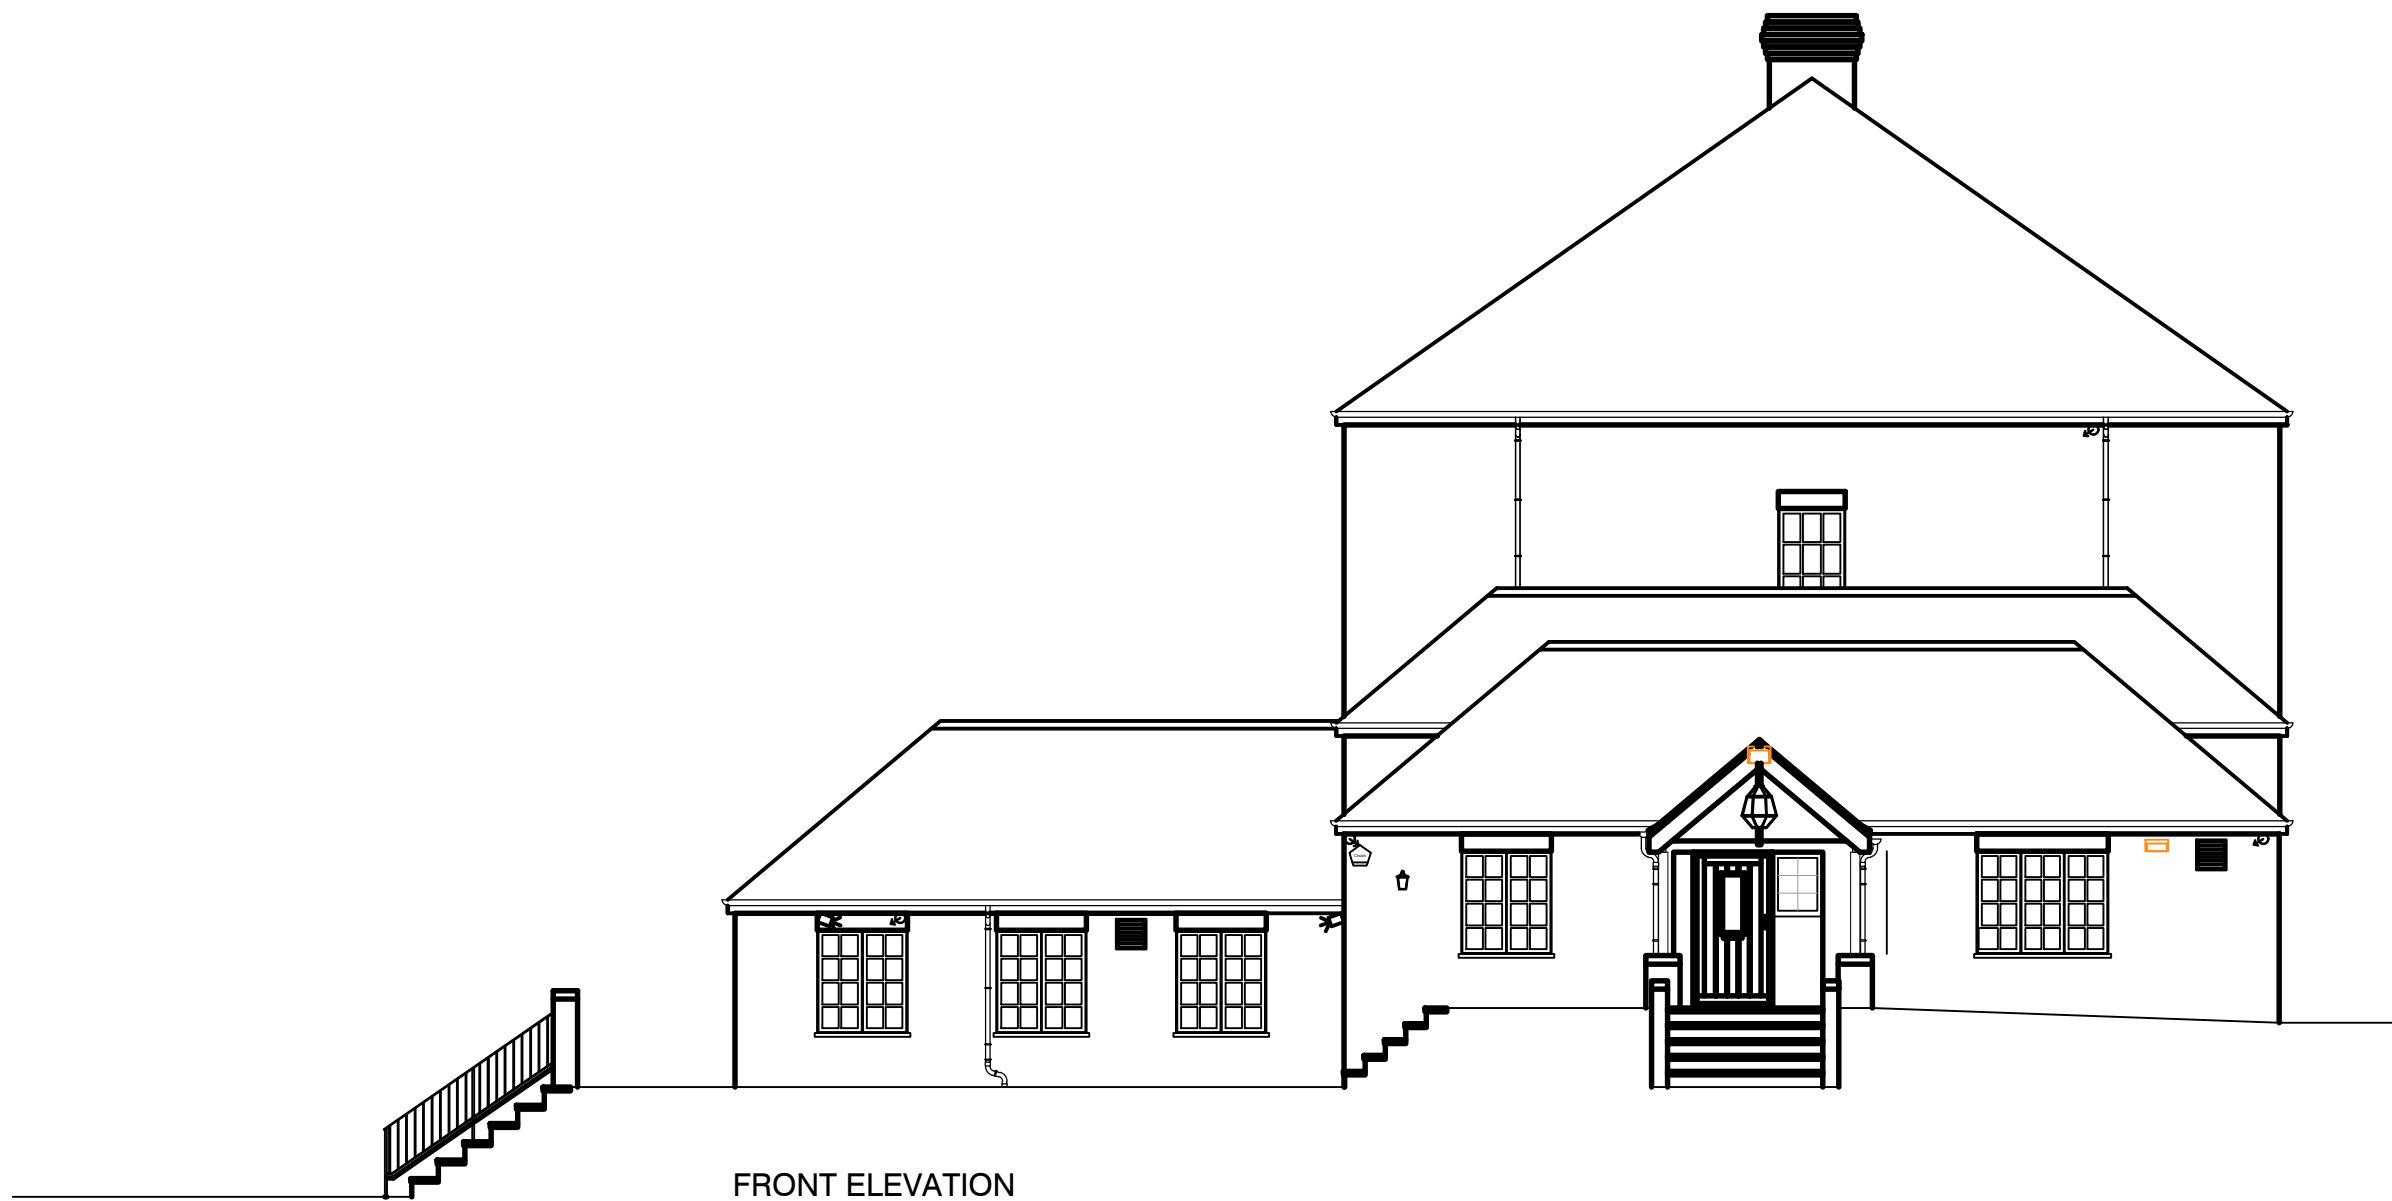


FRONT ELEVATION

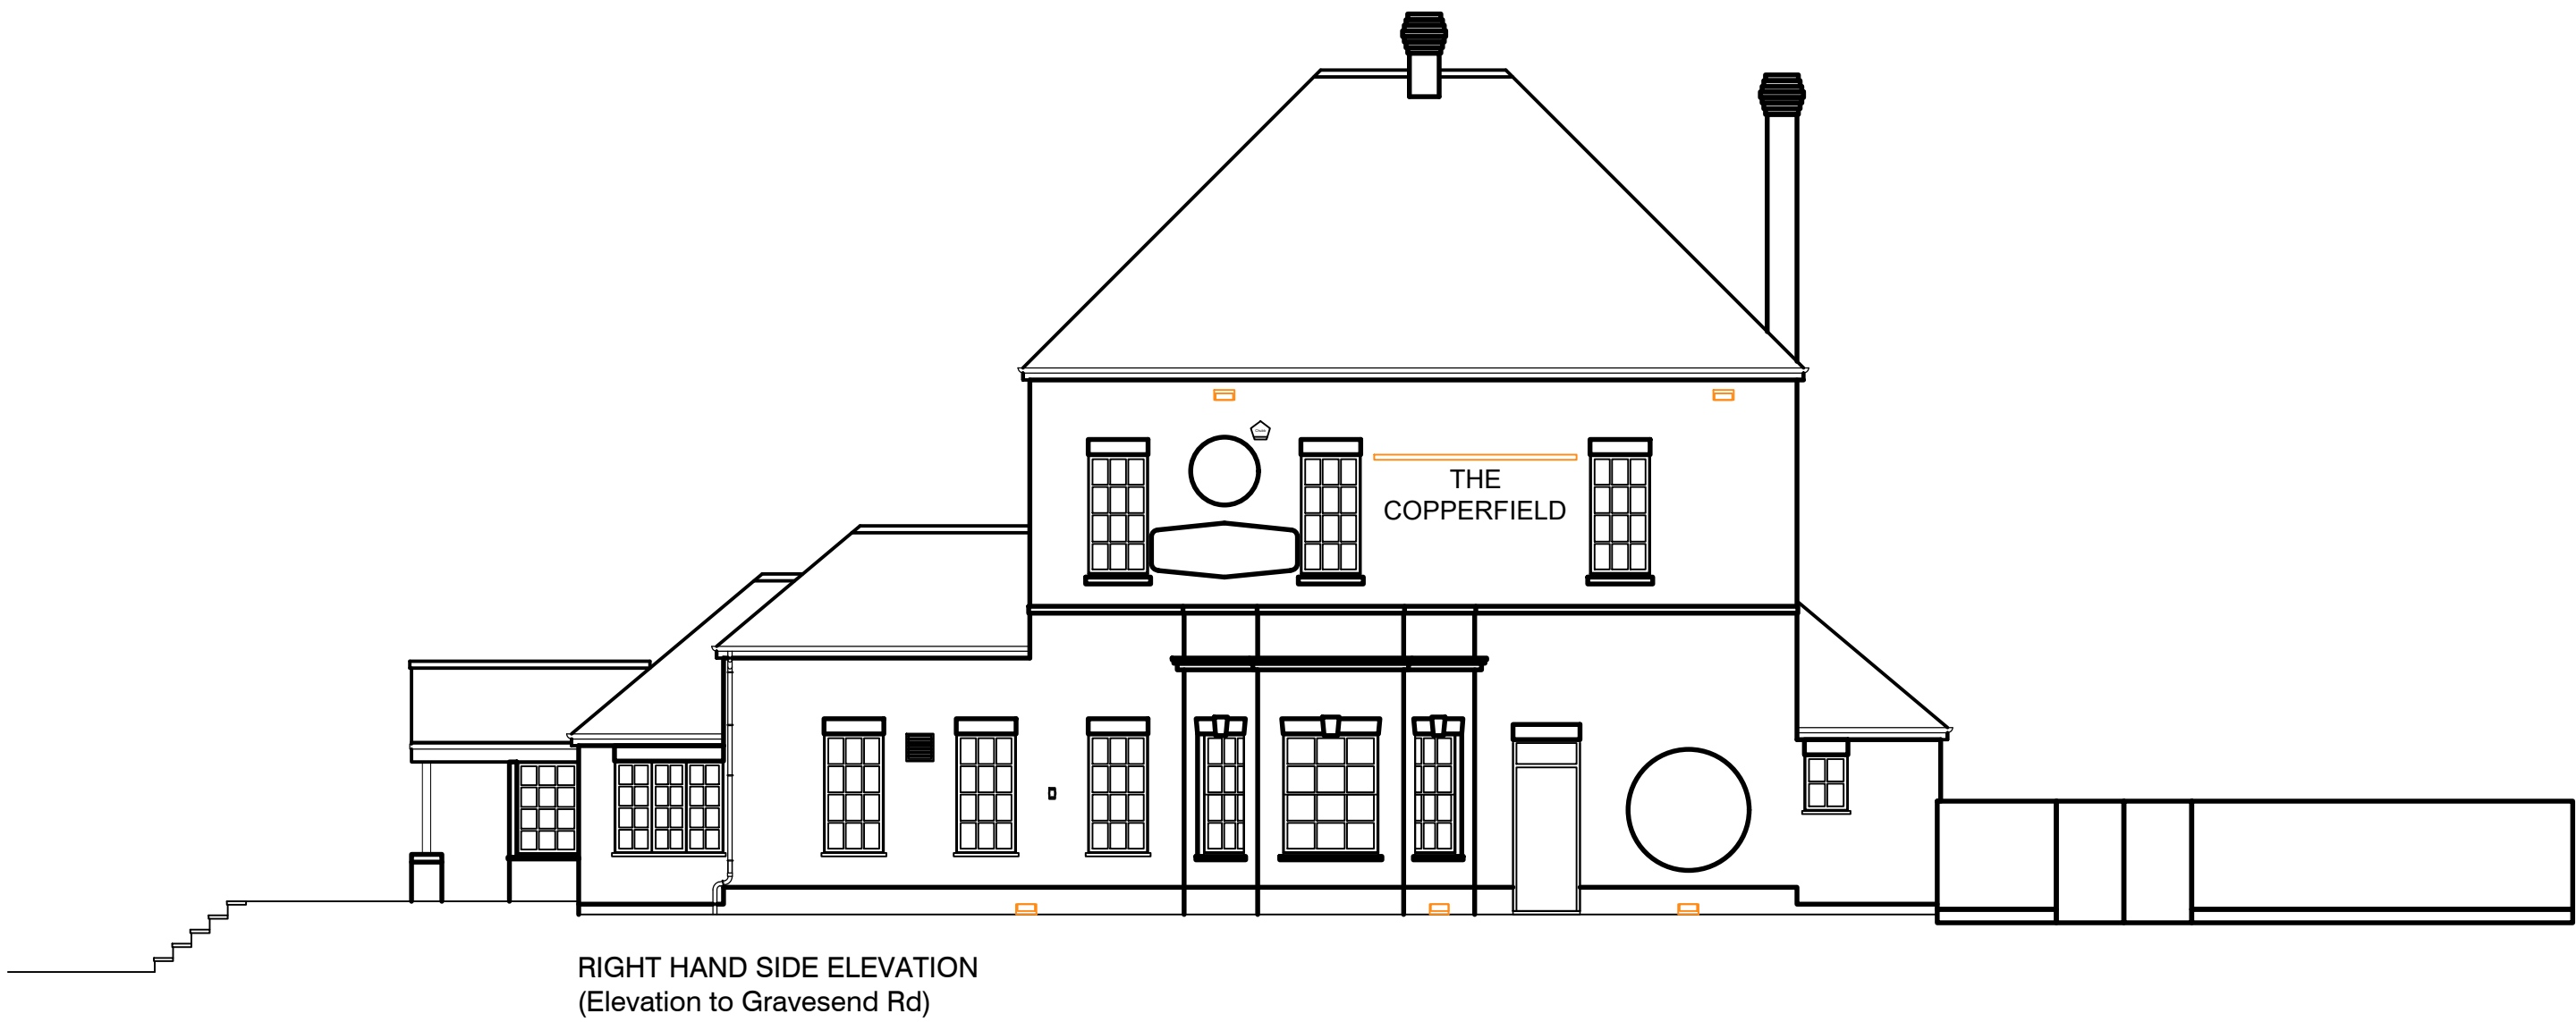


RIGHT HAND SIDE ELEVATION
(Elevation to Gravesend Rd)

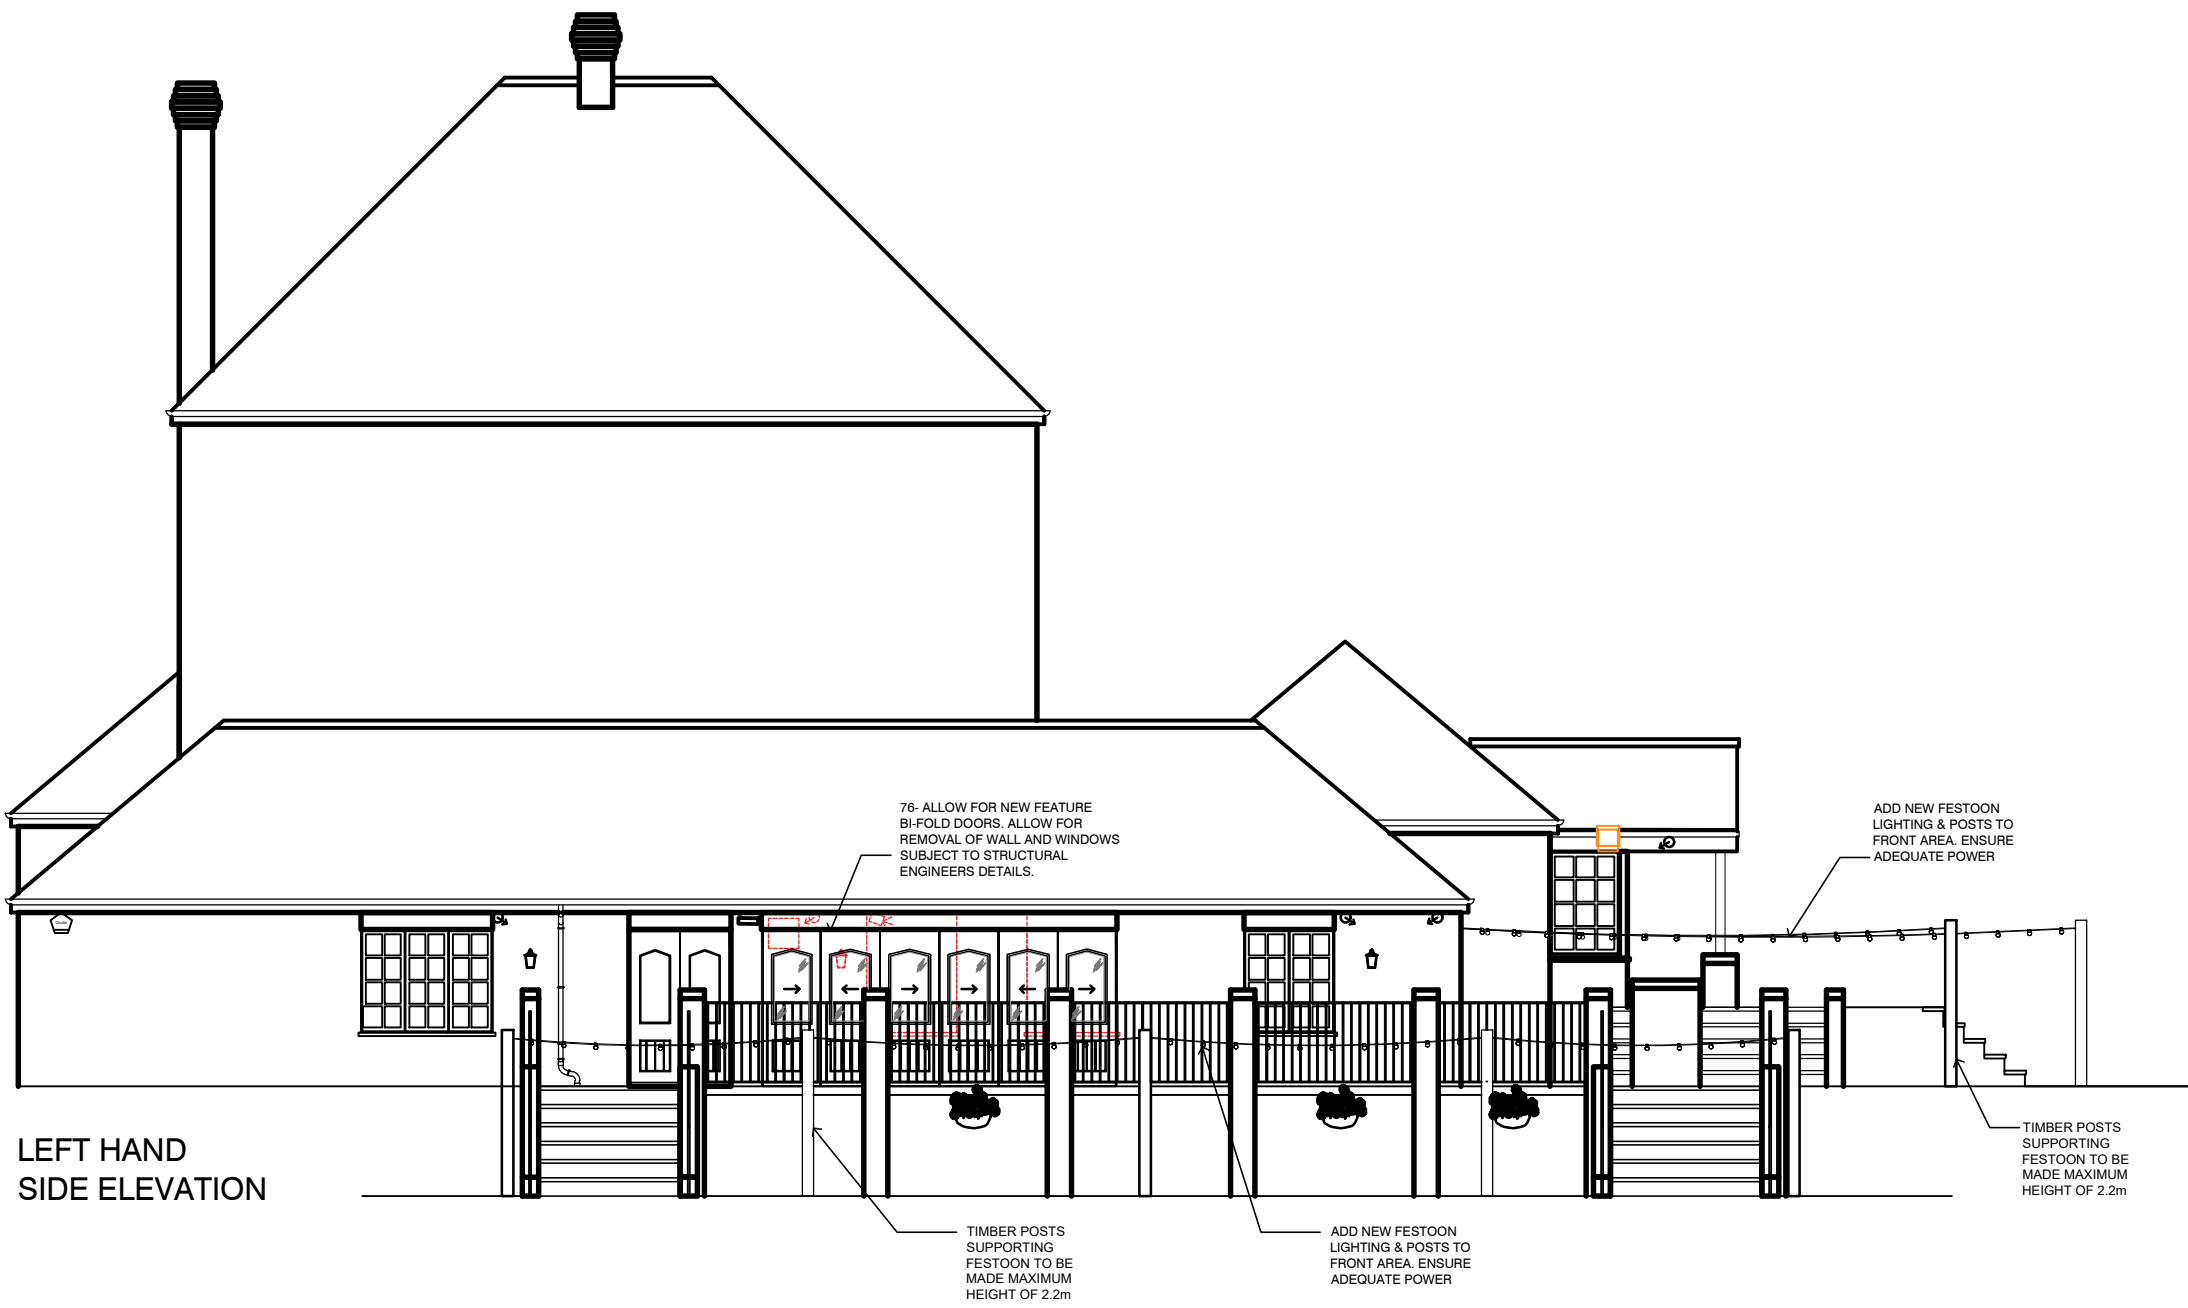

LEFT HAND
SIDE ELEVATION

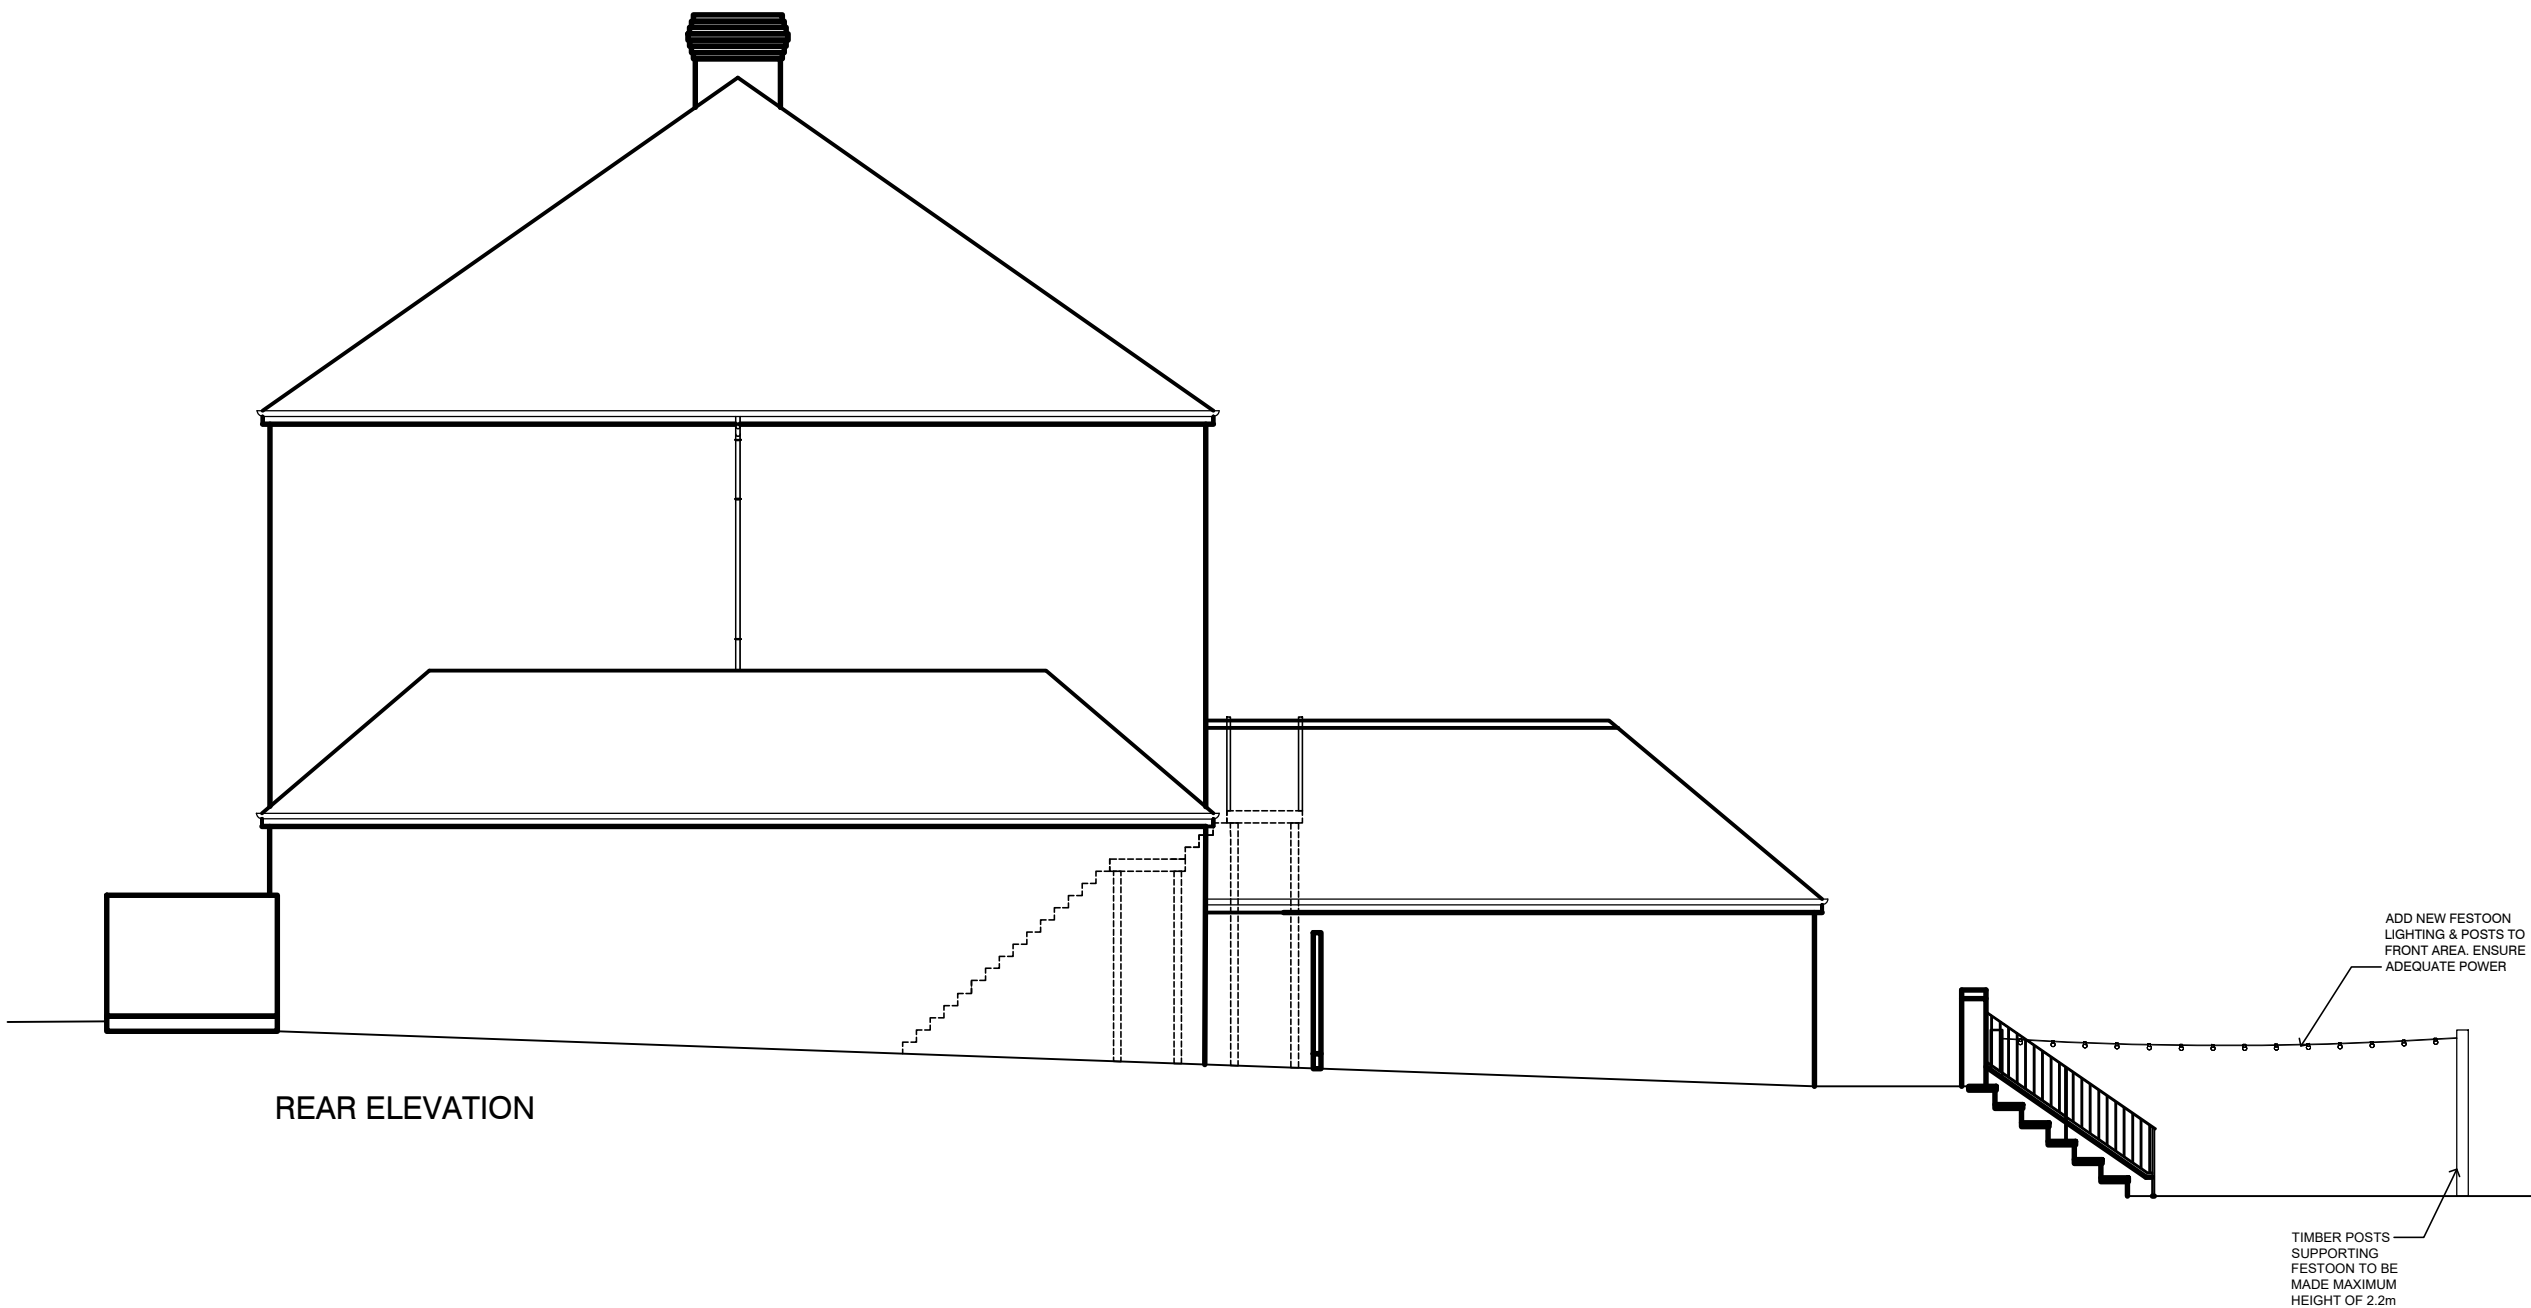

REAR ELEVATION

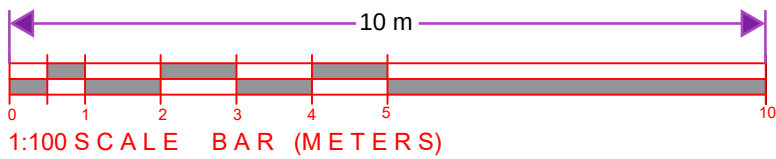

/		FIRST ISSUE	14/04/25	SEA
ALL DIMENSIONS TO BE CHECKED ON SITE BY CONTRACTOR & ALL DISCREPANCIES TO BE REPORTED TO JMDA				
JOB TITLE M&B EGO THE COPPERFIELD GRAVESEND RD, GRAVESEND, DA12 3JW				
DRAWING TITLE PROPOSED ELEVATIONS				
DRAWING NUMBER JMDA_1777_PL_004			REVISION /	
SCALE 1:100			SHEET SIZE A1	
DATE APR 25	DRAWN BY SEA		CHECKED BY HF	
 Interior Architecture Graphics JMDA LTD 2 The Holmes Skipwith, York, YO8 5SL T: 01757 288 399 info@jmdaltd.co.uk www.jmdaltd.co.uk				
Copyright © This drawing is the property of JMDA Ltd. All rights reserved.				