


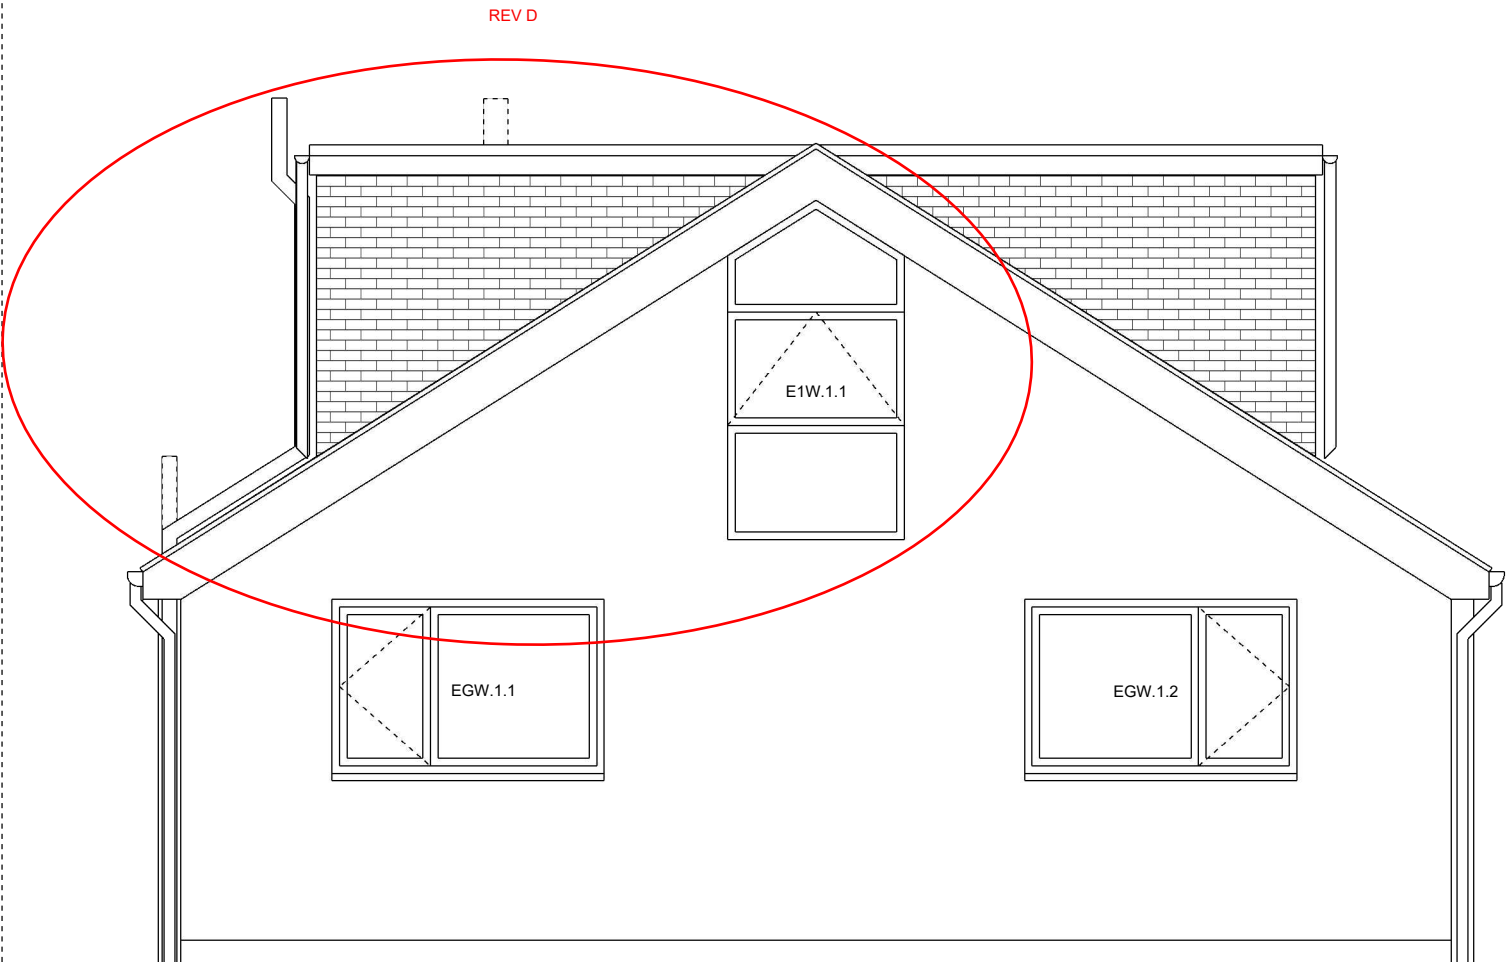

OUTLINE OF EXISITNG BUILDING SHOWN DOTTED

EXTERNAL MATERIALS

ROOF AND DORMER WALLS

PITCHED ROOF TILES WITH WHITE UPVC BARGE AND SOFFITT BOARDING TO MATCH EXISTING  
AND  
GREY GRP FLAT ROOF FINISH

EXTERNAL WALL

WHITE TIMBER/FIBRE CEMENT/UPVC HORIZONTAL BOARDED CLADDING AND BRICKWORK TO MATCH EXISTING

WINDOWS, DOORS AND ROOFLIGHTS

WHITE (DARK GREY TO ROOFLIGHTS) TIMBER/METAL/UPVC FRAMED SOLID LEAF OR CLEAR (TRANSLUCENT TO BATHROOMS)  
DOUBLE GLAZED NEW AND REPLACEMENT OF ALL EXISTING DOORS AND WINDOWS TO MATCH EXISTING

RAINWATER AND SANITATION GOODS

BLACK UPVC TO MATCH EXISTING

TO COMMON FW SEWER MH 0205  
CL 70.94 IL 68.79  
(CIRCA 2.15m BELOW GROUND)

150mm VC FW COMMON SEWER  
CIRCA 1.89m BELOW GROUND

150mm VC FW COMMON SEWER  
CIRCA 1.89m BELOW GROUND


TO COMMON FW SEWER MH 0203  
CL 70.68 IL 69.05  
(CIRCA 1.63m BELOW GROUND)

Steve Baker **Architect**  
78 Pound Road East Peckham Tonbridge Kent TN12 5BJ  
18 Hatton Place London EC1M 8RU  
T: +44 (0)1622 870275  
E: contact@stevebakerarchitect.com  
W: www.stevebakerarchitect.com

| S | R | Date | Description   |
|---|---|------|---|
|   |   |      | Note - Do not scale from this drawing. All dimensions must be checked on site by the contractor and any discrepancies reported immediately.                    |
|   |   |      | © COPYRIGHT 2023 STEVE BAKER ARCHITECT<br>Ordnance Survey. © Crown Copyright 2023. All rights reserved.<br>Supplied by UK Map Centre Licence number 100046957. |



MR and MRS J. MEE

 

Client:  
**MR and MRS J. MEE**  
Project Title:  
**GENESTA GLADE, GRAVESEND**  
Status: BLDG REGS Stage: BR Scale: 1:25/50 Sheet: A1/A3

Drawing Title:  
**PROPOSED WEST ELEVATION**  
Project No: A23250 Disc: A Building: - Package: - Drawing No: 1133 Revision: D