



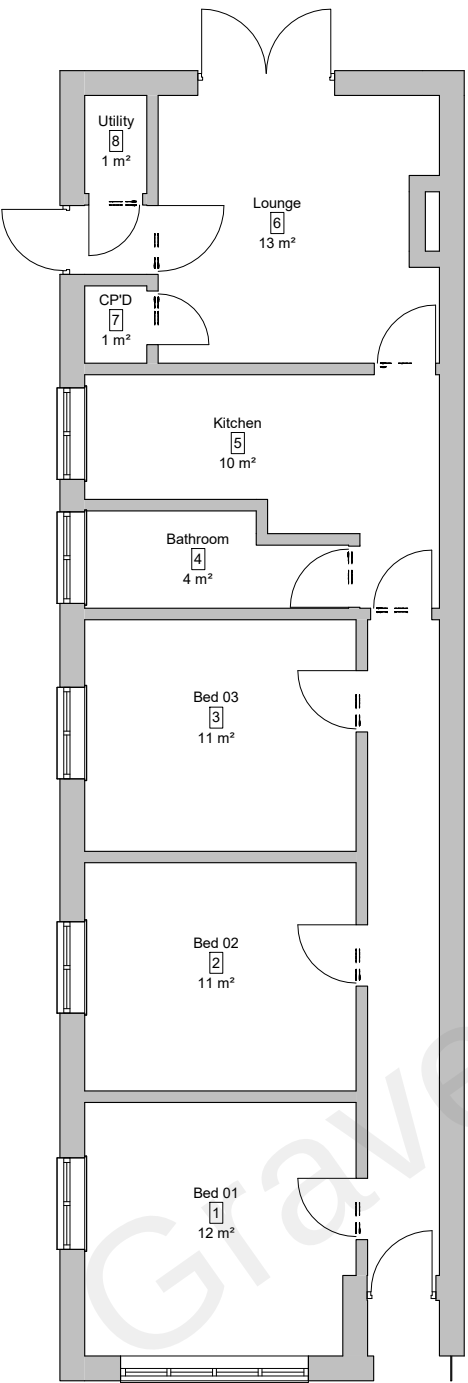

LVL 00 - Ground Floor - Existing

Scale: 1 : 100

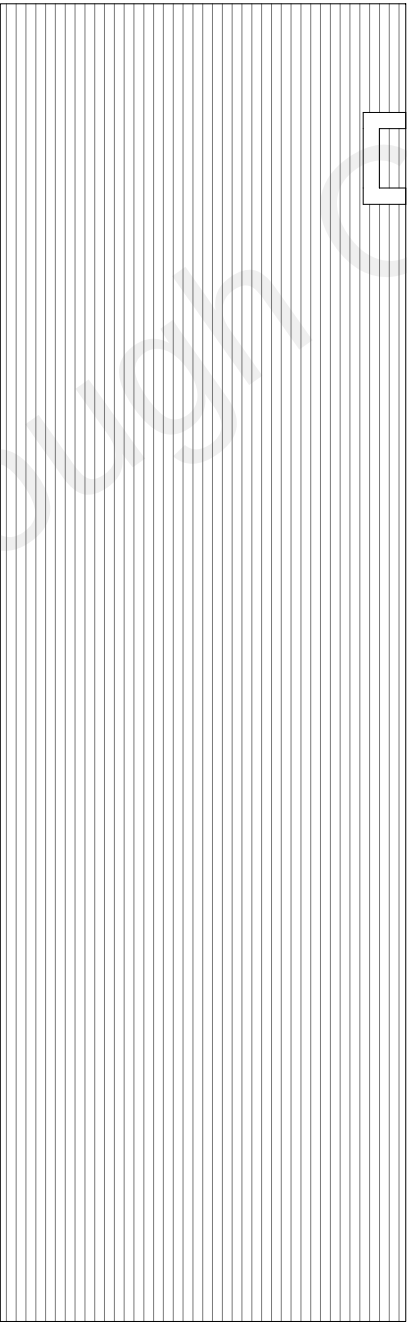

LVL RF - Roof Plan Existing

Scale: 1 : 100



© DO NOT SCALE DRAWING

ARK own the copyright of this and any associated documents. Such documents may not be used or reproduced for any purpose other than that for which they were created.



Revision	Description	DRN	CHK	Date
ISSUE STATUS				
In Progress				

www.arkads.co.uk
e-mail: sam@arkads.co.uk

ark

CLIENT

Debbie Wilkin

PROJECT NAME	PROJECT NO
Vale Road	00033
	ISSUE DATE
	02/09/22

DRAWING TITLE	DRAWN BY
Existing Plans	SA
	CHECKED BY
	DW
	SCALE
	1 : 100@A3

DRAWING NUMBER	REVISION
00104	
PROJECT	AUTHOR
ZONE	LEVEL
TYPE OF INFO	ROLE
NUMBER	