



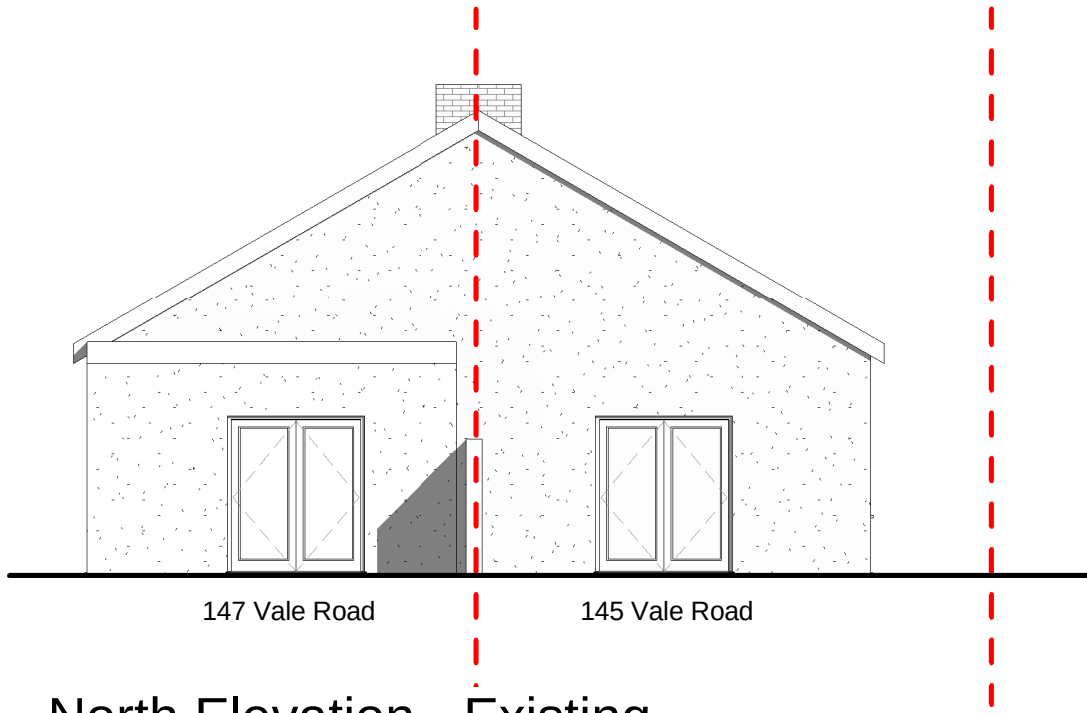


North Elevation - Existing

Scale: 1 : 100

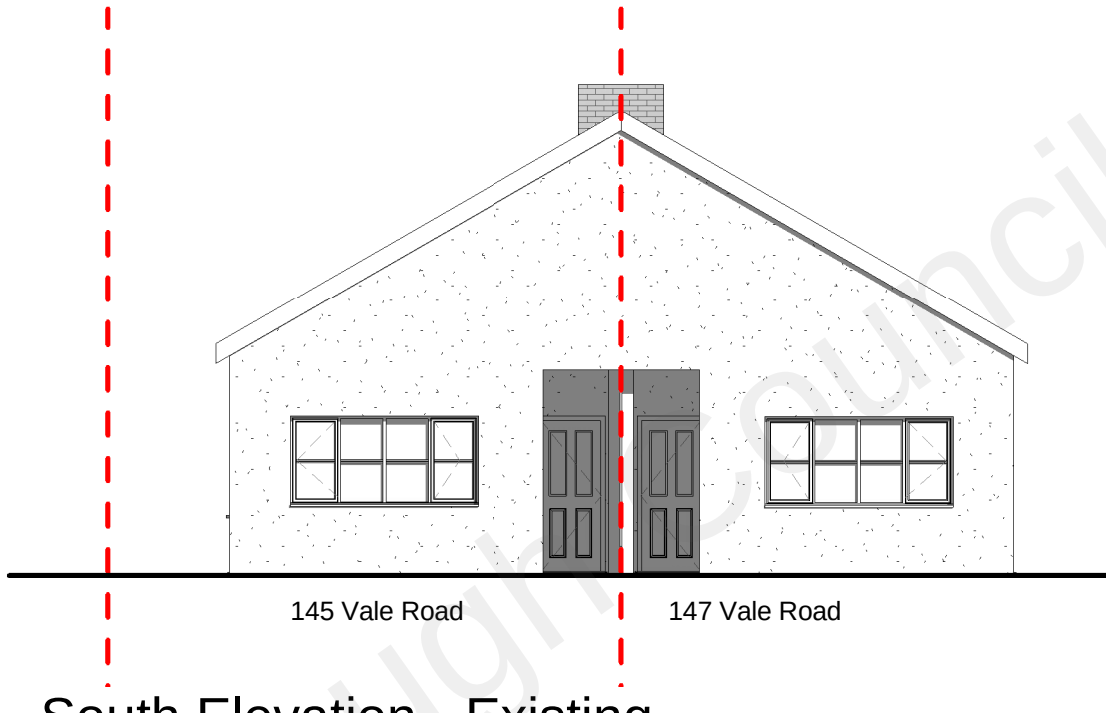

South Elevation - Existing

Scale: 1 : 100

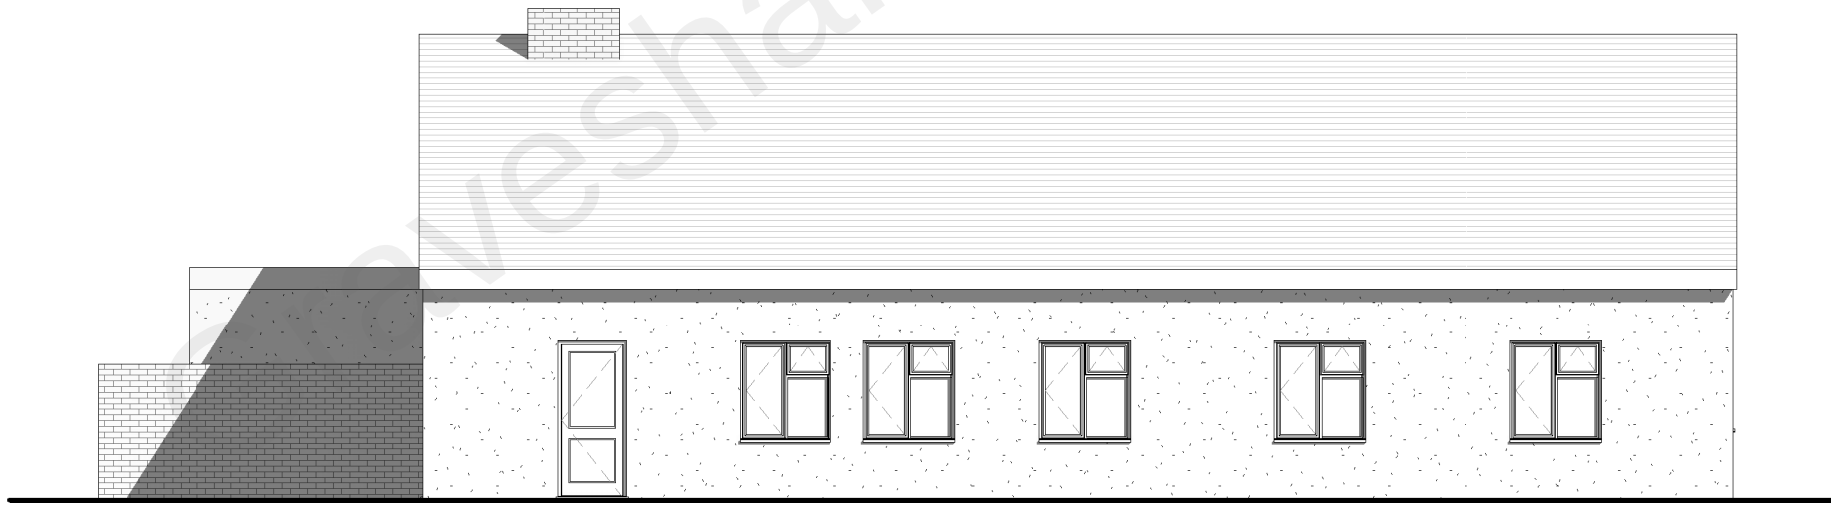

West Elevation - Existing

Scale: 1 : 100



© DO NOT SCALE DRAWING
ARK own the copyright of this and any associated documents.
Such documents may not be used or reproduced for any
purpose other than that for which they were created.



A	LA COMMENTS	DW	SA	22.02.22
Revision	Description	DRN	CHK	Date

ISSUE STATUS
In Progress

www.arkads.co.uk
e-mail: sam@arkads.co.uk

ark

CLIENT
Debbie Wilkin

PROJECT NAME
Vale Road

PROJECT NO
00033

ISSUE DATE
02/09/22

DRAWING TITLE
Existing Elevations

DRAWN BY
SA

CHECKED BY
DW

SCALE
1 : 100@A3

DRAWING NUMBER

REVISION

00105

A

PROJECT | | AUTHOR | | ZONE | | LEVEL | | TYPE OF INFO | | ROLE | | NUMBER |