



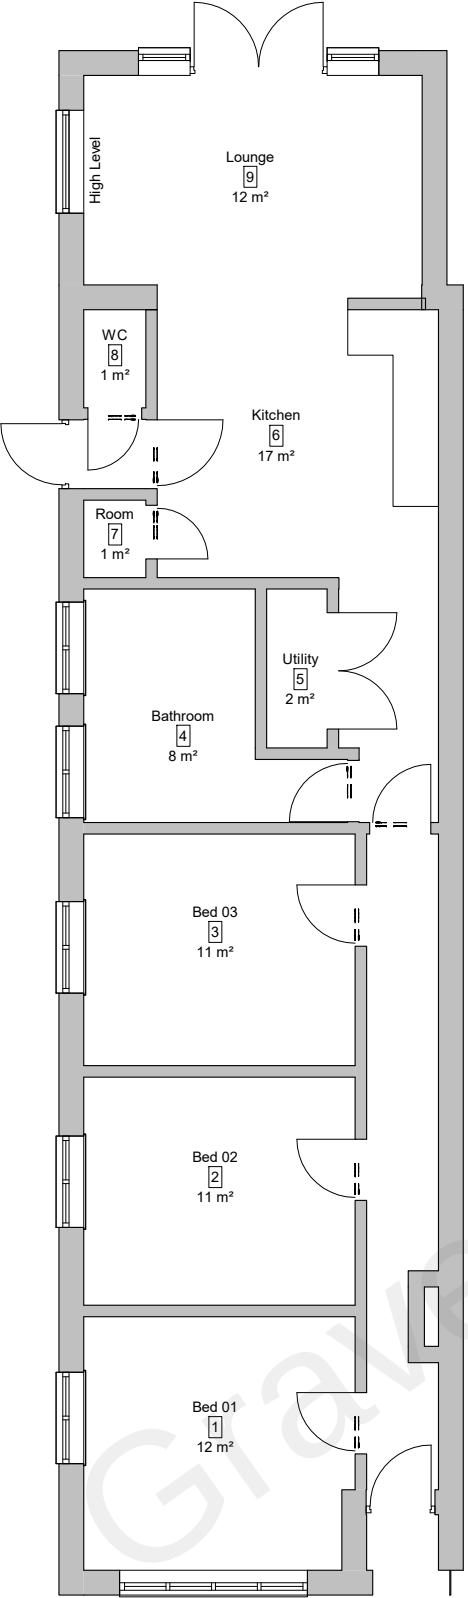

LVL 00 - Ground Floor - Proposed

Scale: 1 : 100

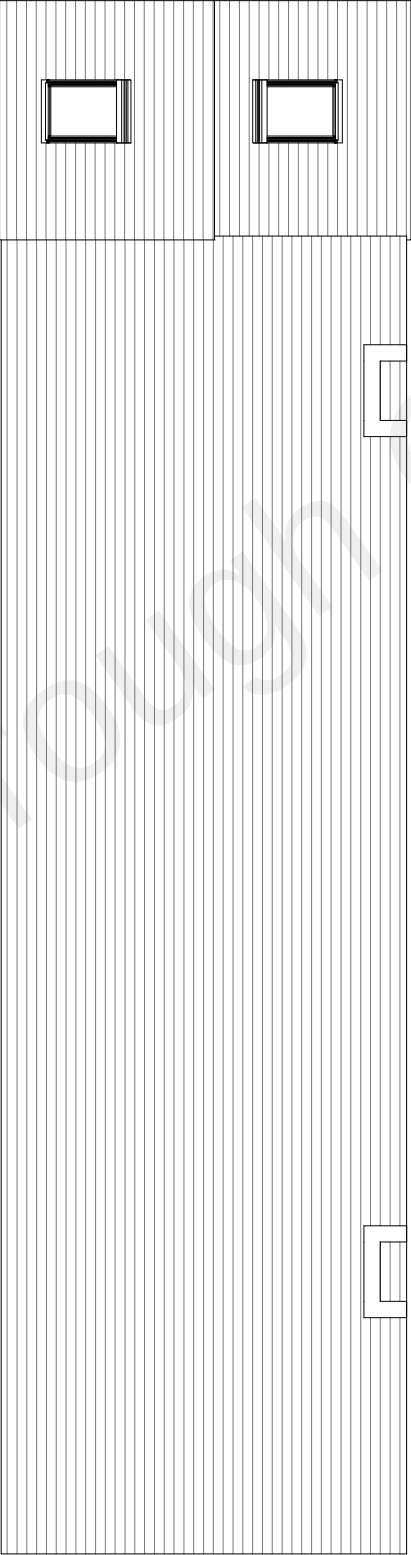

LVL RF - Roof Plan Proposed

Scale: 1 : 100



© DO NOT SCALE DRAWING

ARK own the copyright of this and any associated documents. Such documents may not be used or reproduced for any purpose other than that for which they were created.



Revision	Description	DRN	CHK	Date
ISSUE STATUS				
In Progress				
www.arkads.co.uk e-mail: sam@arkads.co.uk				
CLIENT				
Debbie Wilkin				
PROJECT NAME		PROJECT NO		
Vale Road		00033		
		ISSUE DATE		
		02/09/22		
DRAWING TITLE		DRAWN BY		
Proposed Plans		SA		
		CHECKED BY		
		DW		
		SCALE		
		1 : 100@A3		
DRAWING NUMBER				REVISION
00106				
PROJECT	AUTHOR	ZONE	LEVEL	TYPE OF INFO
				ROLE
				NUMBER