



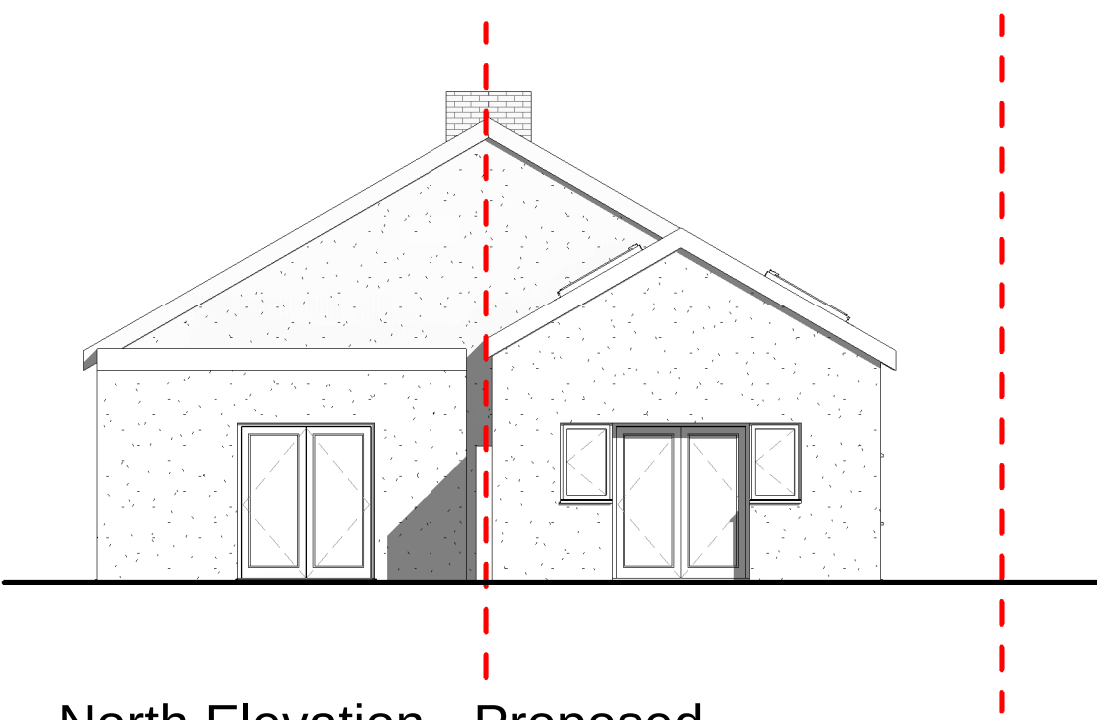


North Elevation - Proposed

Scale: 1 : 100

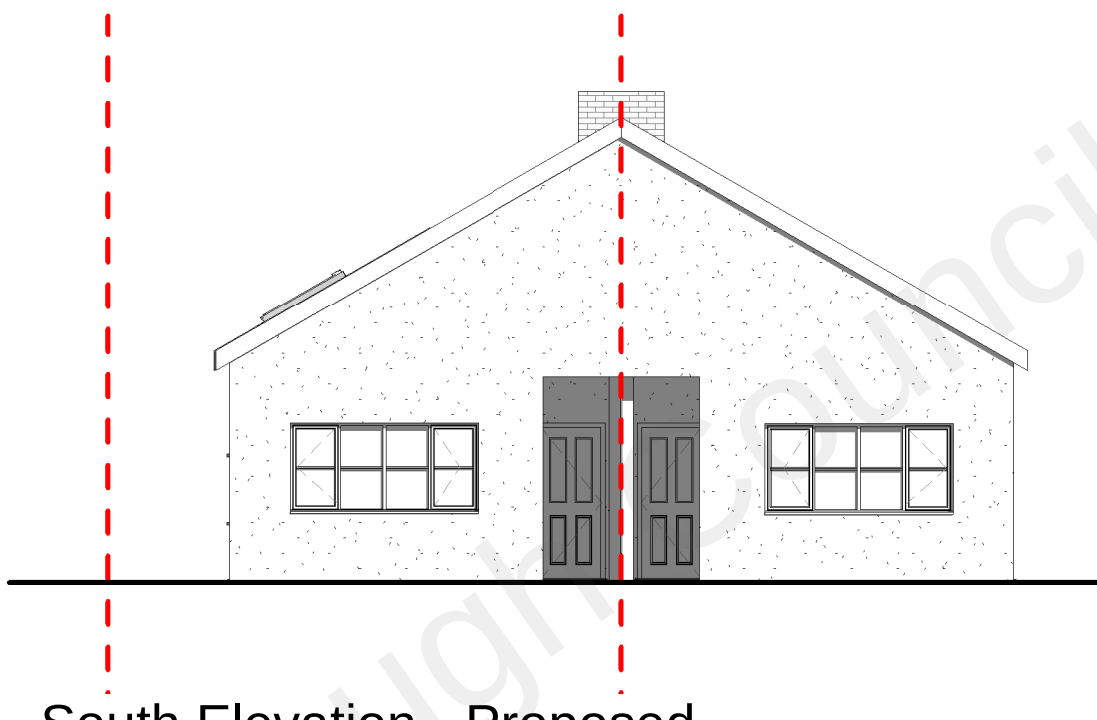

South Elevation - Proposed

Scale: 1 : 100

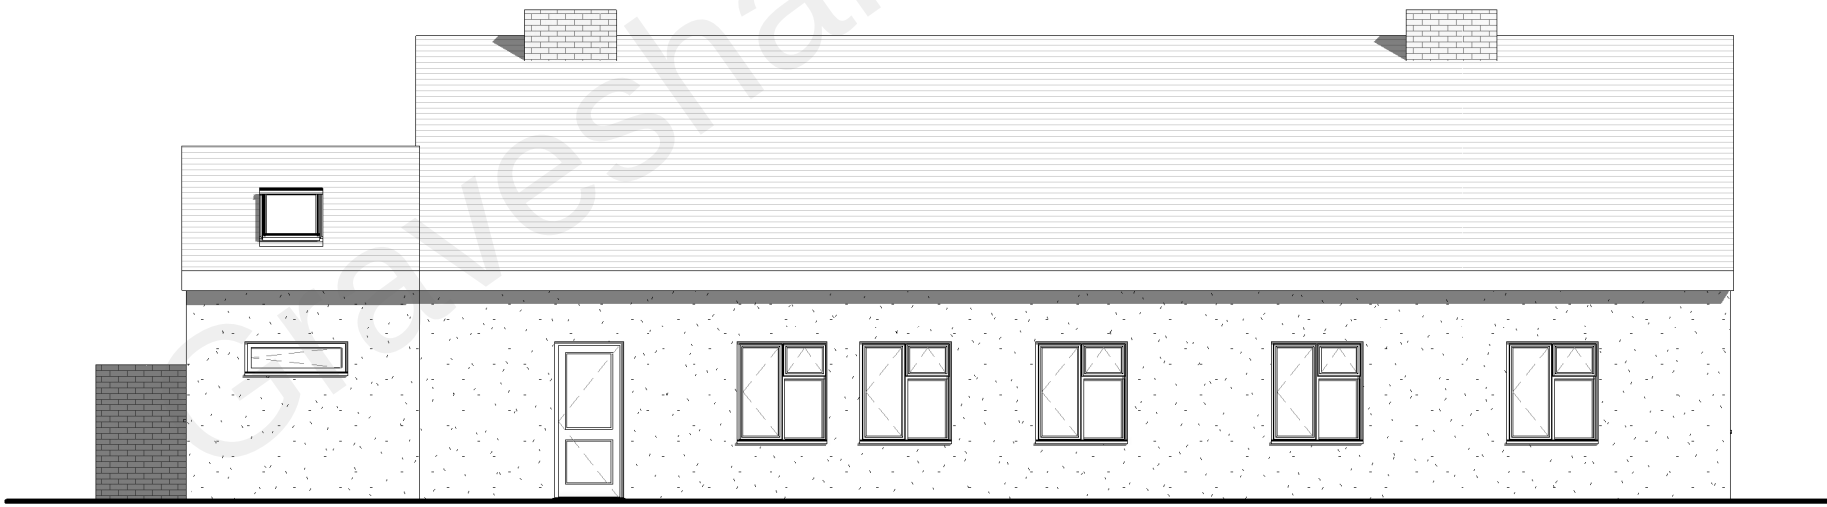

West Elevation - Proposed

Scale: 1 : 100



© DO NOT SCALE DRAWING
ARK own the copyright of this and any associated documents.
Such documents may not be used or reproduced for any purpose other than that for which they were created.

Material Key
Render to match Existing
White UPVC Fenestration to match Existing
Roof Tiles to match the Existing

A	LA COMMENTS	DW	SA	22.02.22
Revision	Description	DRN	CHK	Date

ISSUE STATUS
In Progress

www.arkads.co.uk
e-mail: sam@arkads.co.uk

ark

CLIENT
Debbie Wilkin

PROJECT NAME Vale Road	PROJECT NO 00033
	ISSUE DATE 02/09/22
DRAWING TITLE Proposed Elevations	DRAWN BY SA
	CHECKED BY DW
	SCALE 1 : 100@A3

DRAWING NUMBER 00107	REVISION A
PROJECT	AUTHOR
ZONE	LEVEL
TYPE OF INFO	ROLE
NUMBER	