

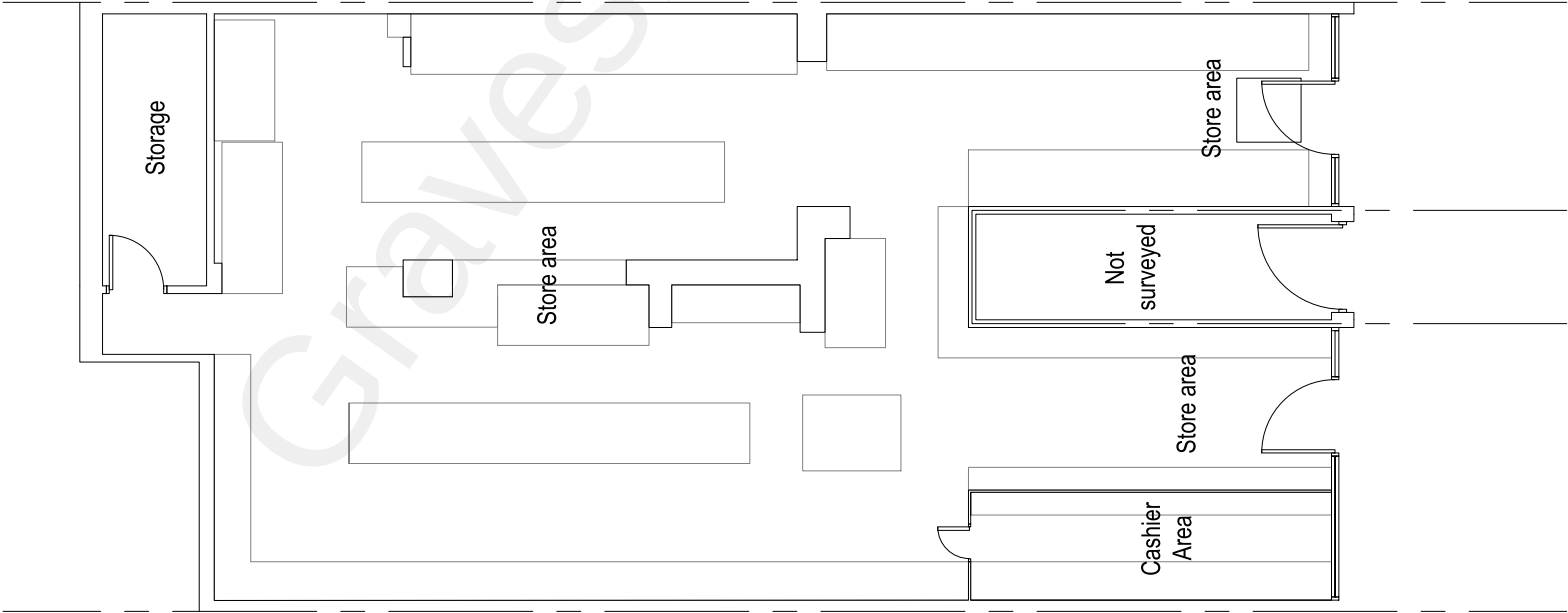


EXISTING

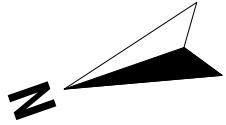

Ground Floor Plan

Area ca. 113.54 m²

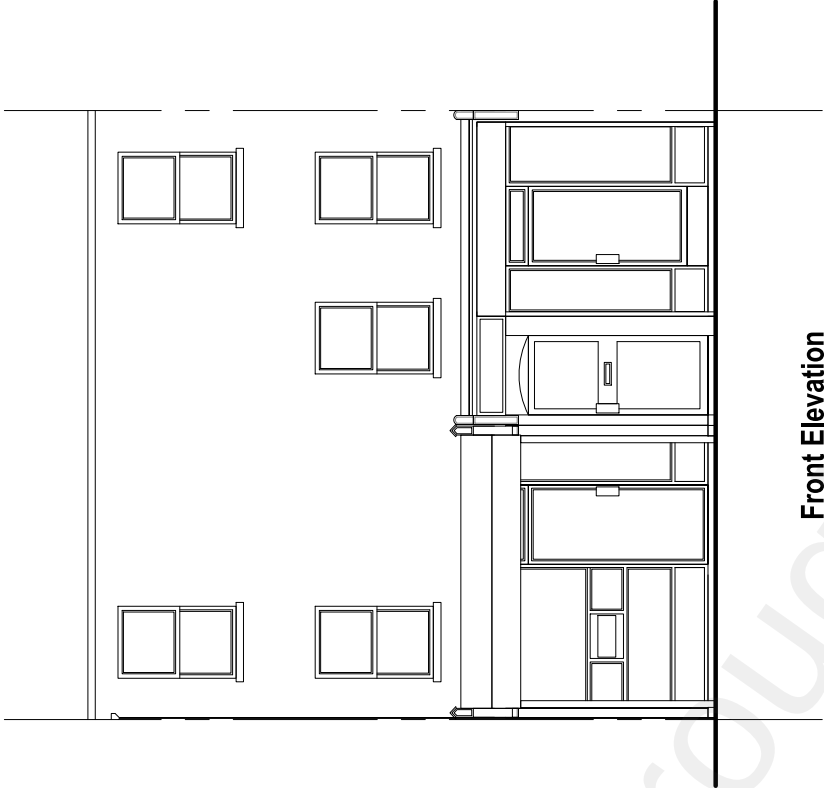

Front Elevation

0 1 2 3 4 5 6 7 8 9 10 [m]

The contractor should carry out his/her own survey before starting works on site

Revision notes:

Rev:	Date:	Notes:
001		The Contractor must carry out His/Her own measured survey prior to works commencing on site to verify site dimensions and to report any discrepancies to the Designer. Contractor to refer to Building Control Notes. Contractor is responsible for final on site design using on site dimensions. Contractor responsible for on site drainage layout/runs - to be agreed by Building Control prior to Construction starting on site.All Details to be approved by Building Control prior to construction starting on site.

Drawn by:

FD

Project:

29 Milton Road,
Gravesend,
DA12 2RF

Date:

21.04.2022

No.:

22-0706

Rev:

1

Page:

D03

Scale @A3:


1:100

Issue:

PLANNING DRAWING

Drawing Title:

PROPOSED PLAN AND ELEVATION

 

Plan It
Architectural Services

www.planituk.co.uk