


KEY


- INDICATES EXISTING WALLS
- INDICATES DEMOLITIONS / TO BE REMOVED
- INDICATES PROPOSED WALLS FROM PREVIOUS APPLICATION
- INDICATES OMITTED FROM PREVIOUS APPLICATION

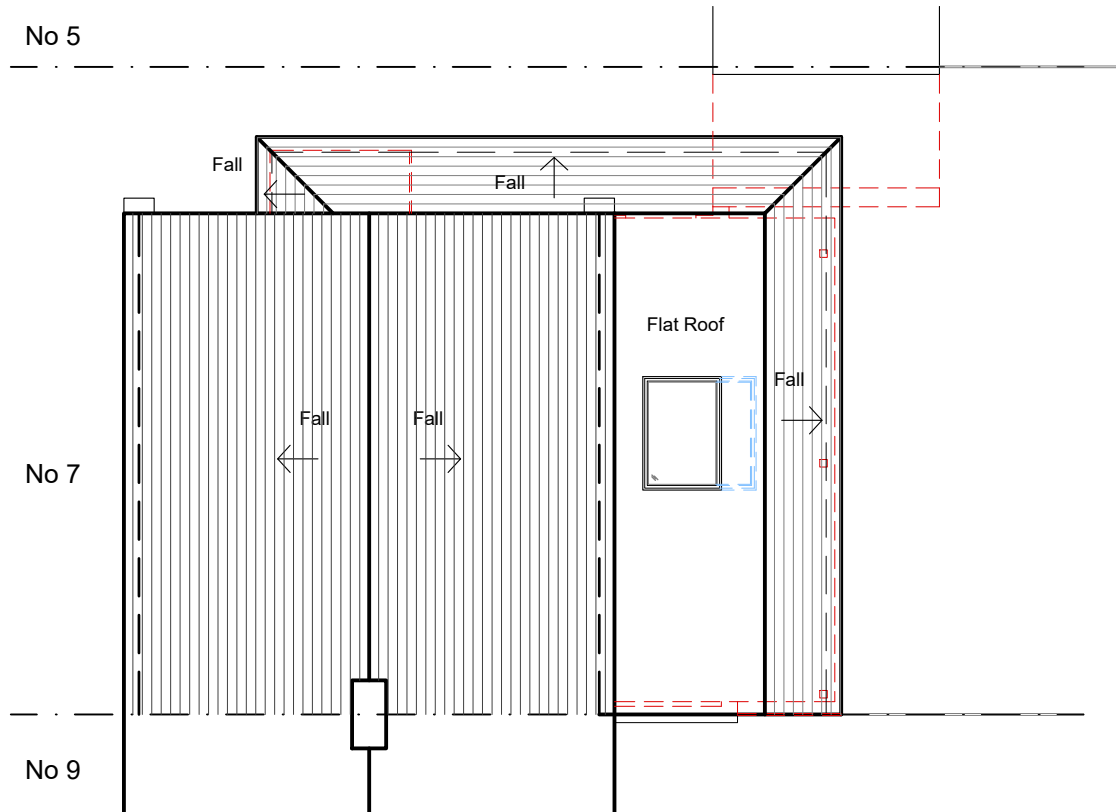

1 PROPOSED ROOF PLAN AMENDMENTS - FOLLOWING APPROVED APPLICATION 20240030

PLAN VIEW


Scale 1:100

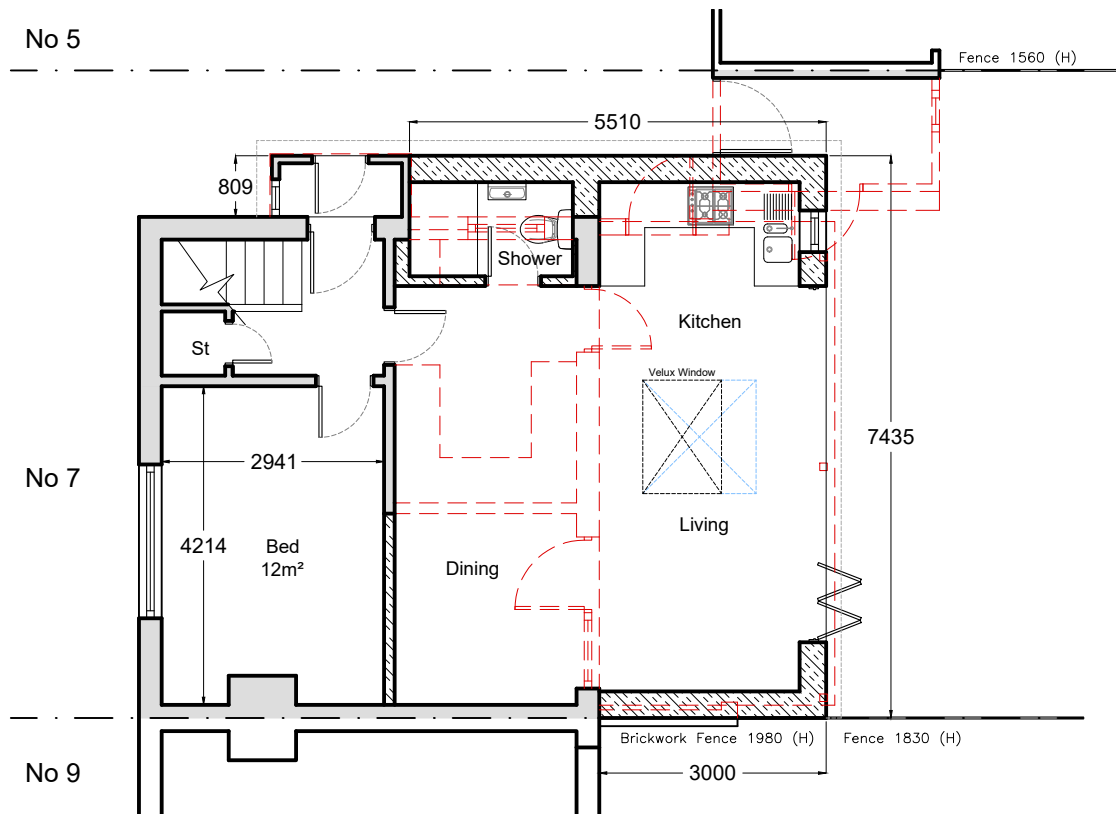


2 PROPOSED FLOOR PLAN AMENDMENTS - FOLLOWING APPROVED APPLICATION 20240030

PLAN VIEW

Scale 1:100

 

SCALE 1:100

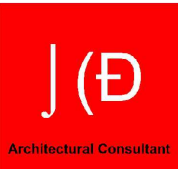

JCD Architectural Consultant
20 Admirals Walk,
Chatham, Kent.
ME5 8NL.
TEL: 07946608141
WED: www.jcd-ac.co.uk
EMAIL: jcd-ac@outlook.com

REV.	DATE	REV. BY
------	------	---------

COPYRIGHT JCD Architectural Consultant

- ALL DIMENSIONS TO BE VERIFIED ON SITE BY THE CONTRACTOR PRIOR TO COMMENCEMENT OF ANY SHOP DRAWINGS OR SITE WORK.
- ANY DISCREPANCY FOUND BETWEEN THIS DRAWING AND ANY OTHER DOCUMENT MUST BE REPORTED IMMEDIATELY TO THE DESIGNERS.
- REMOVE THIS DRAWING FROM CURRENCY WHEN A REVISED DRAWING IS ISSUED.
- THIS DOCUMENT REMAINS OUR EXCLUSIVE PROPERTY IT SHALL NOT BE REPRODUCED NOR COMMUNICATED TO THIRD PARTIES WITHOUT MY WRITTEN CONSENT.
- THE COPYRIGHT OF THIS DRAWING AND DESIGN IS VESTED IN THE DESIGNERS.

Client: Mihai Ciobanu			
Project: 7 St Chad's Drive Gravesend Kent DA12 4EL			
Title: Proposed Ground Floor & Roof Plans			
AUTHOR JC	DATE 08 11 2025		APPROVED JC
SCALES 1:100 @ A3		READ WITH -	
DRAWING No.			
23147	(03) 002		-
Project No.	Series No.	DWG No.	Rev
DRAWING STATUS PLANNING			