




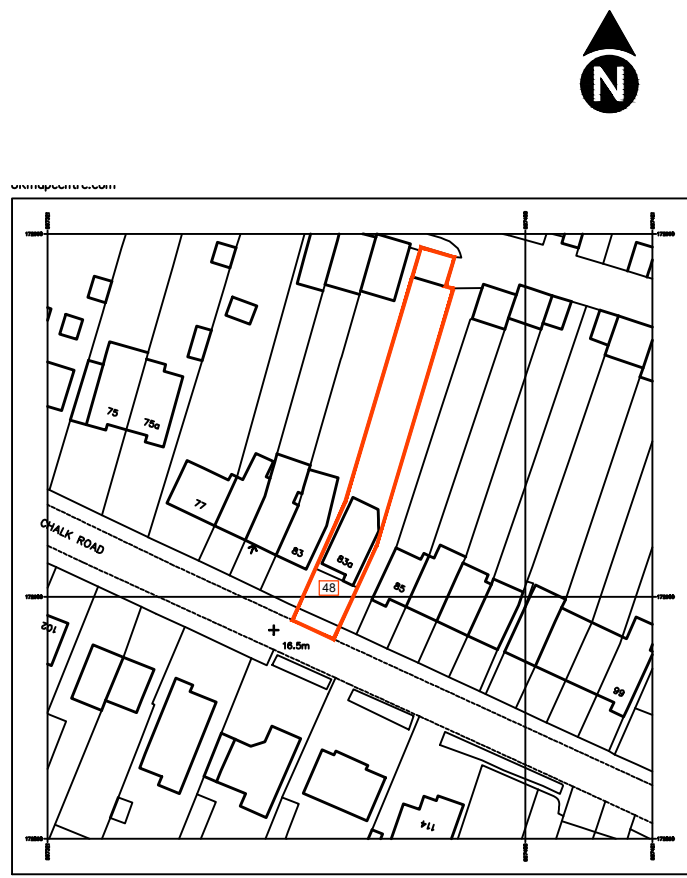



LOCATION PLAN

 



EXISTING FORECOURT
HARDSTANDING WITH DUAL
GENTLE FALL, TO REAR ACO
DRAIN AND INLET GULLEY
MEASURES 6600 X 7300mm

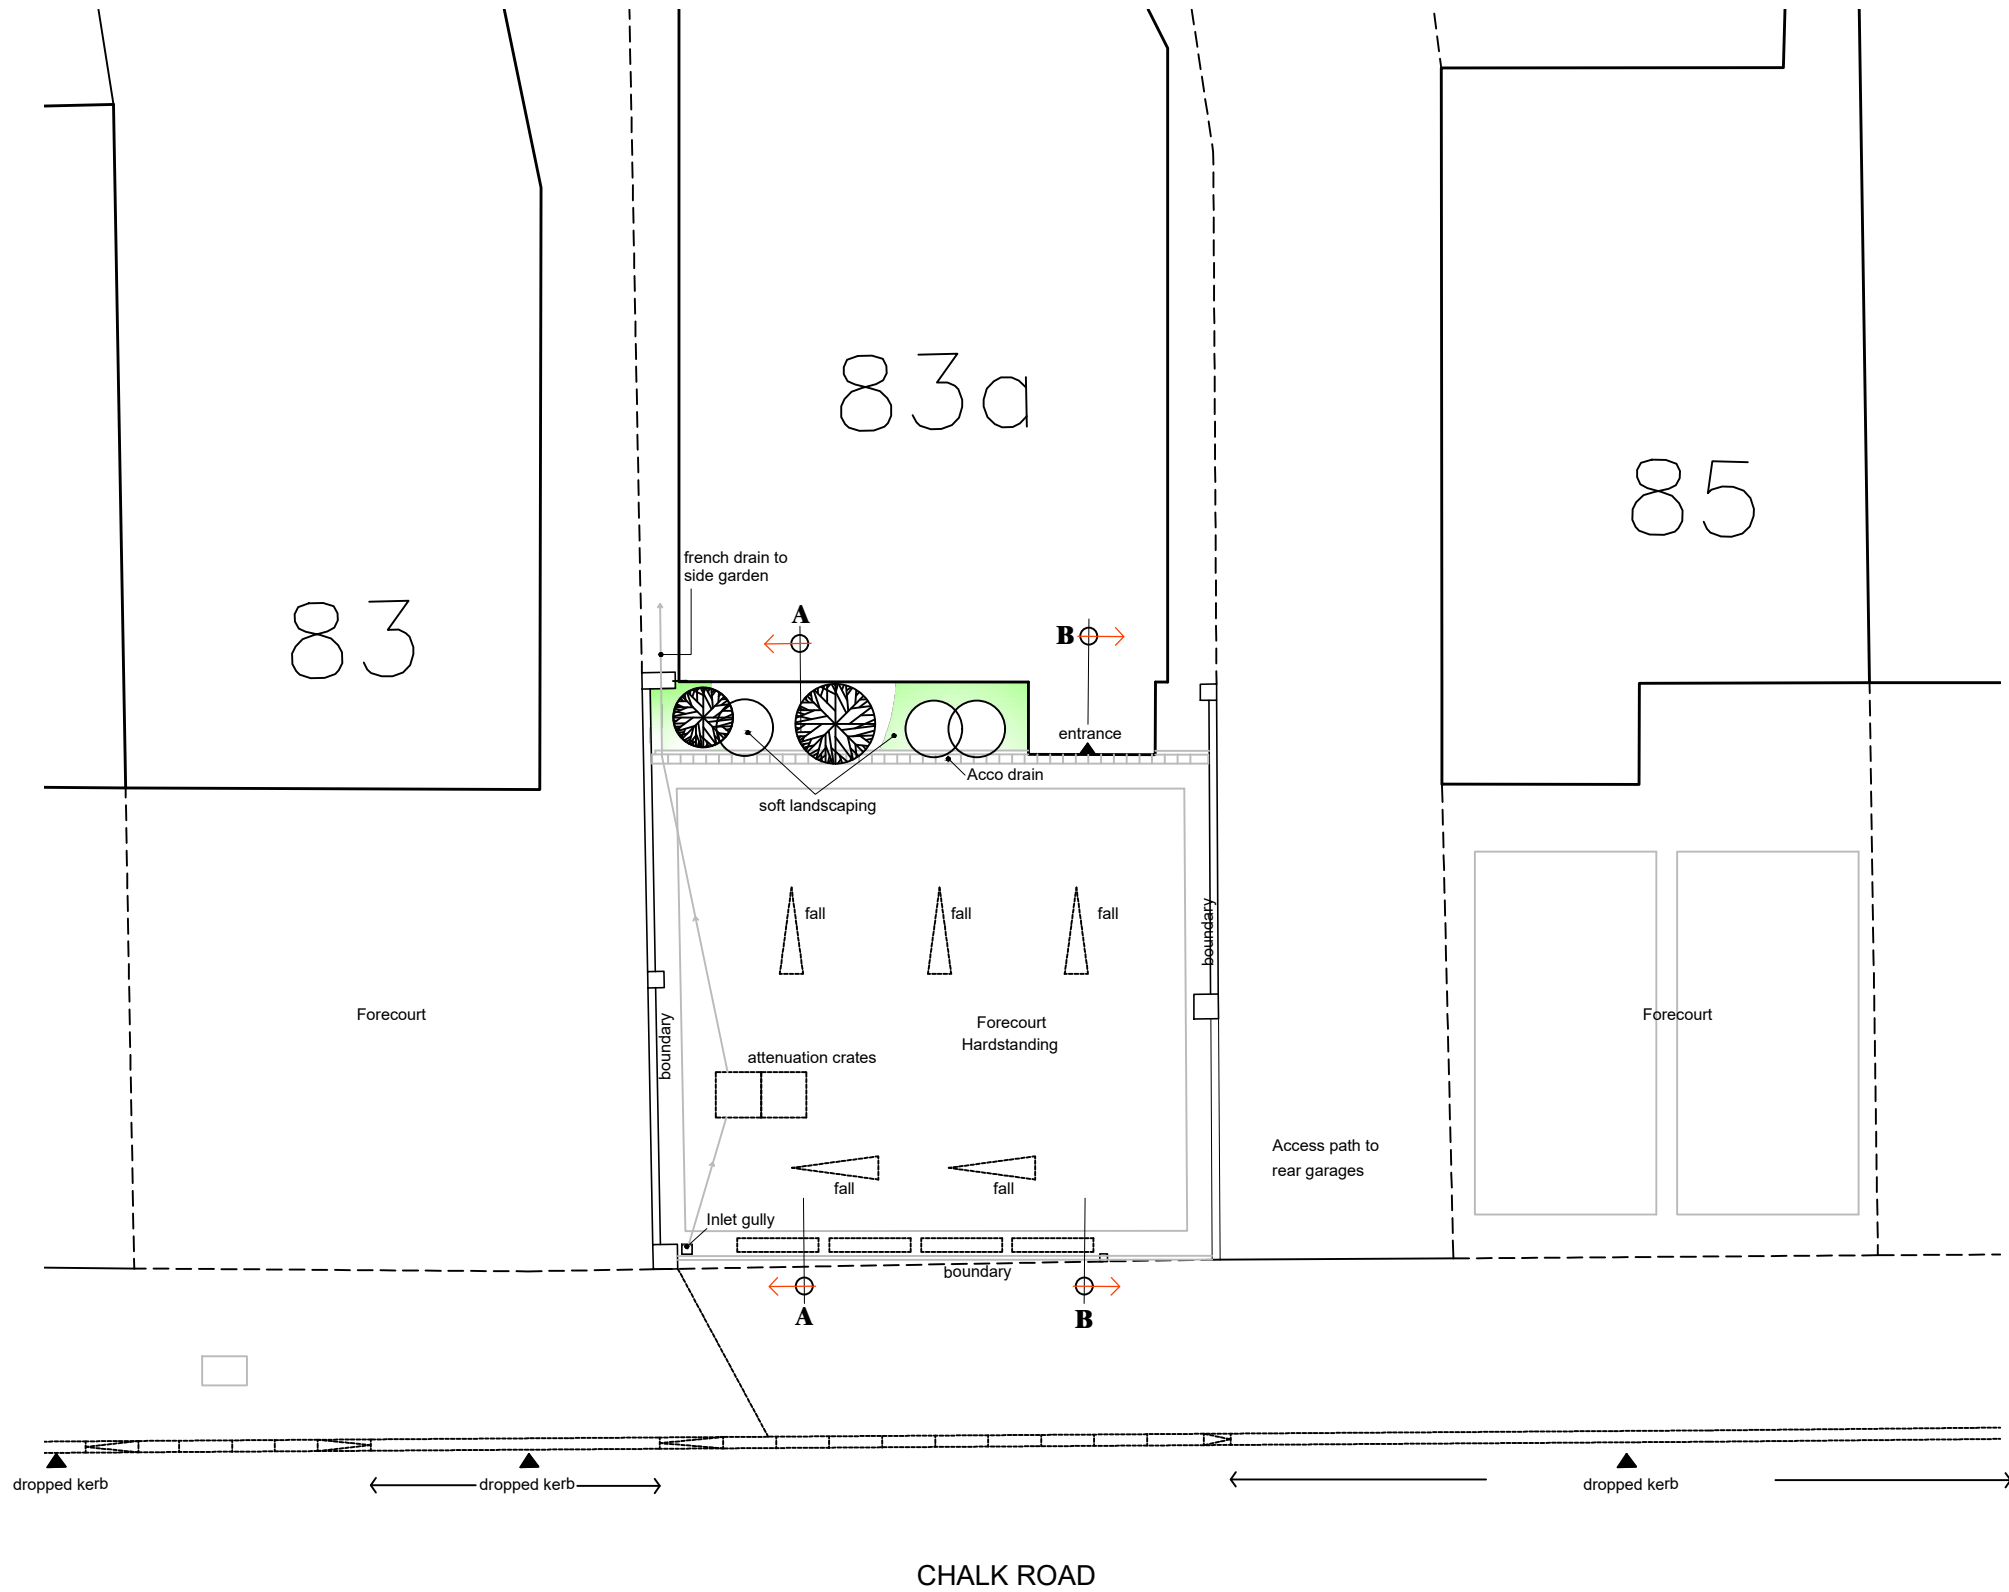


FORECOURT PLAN

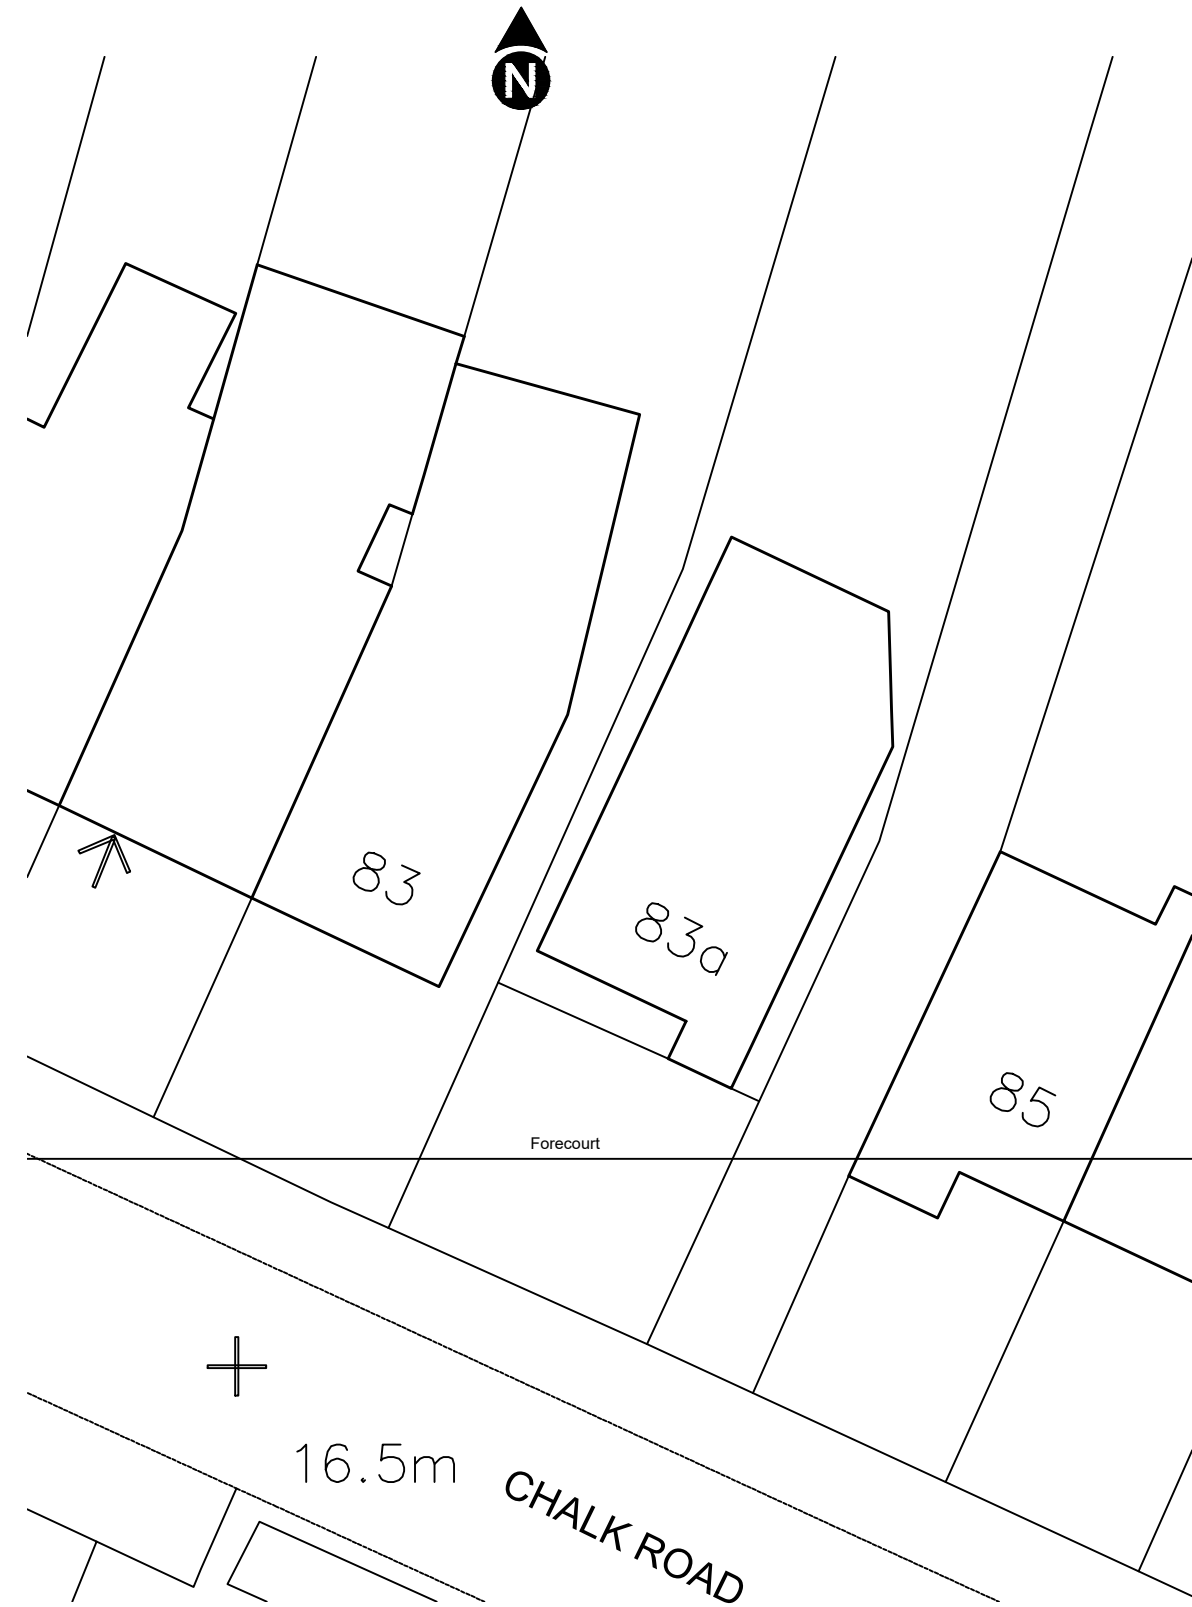 



BLOCK PLAN

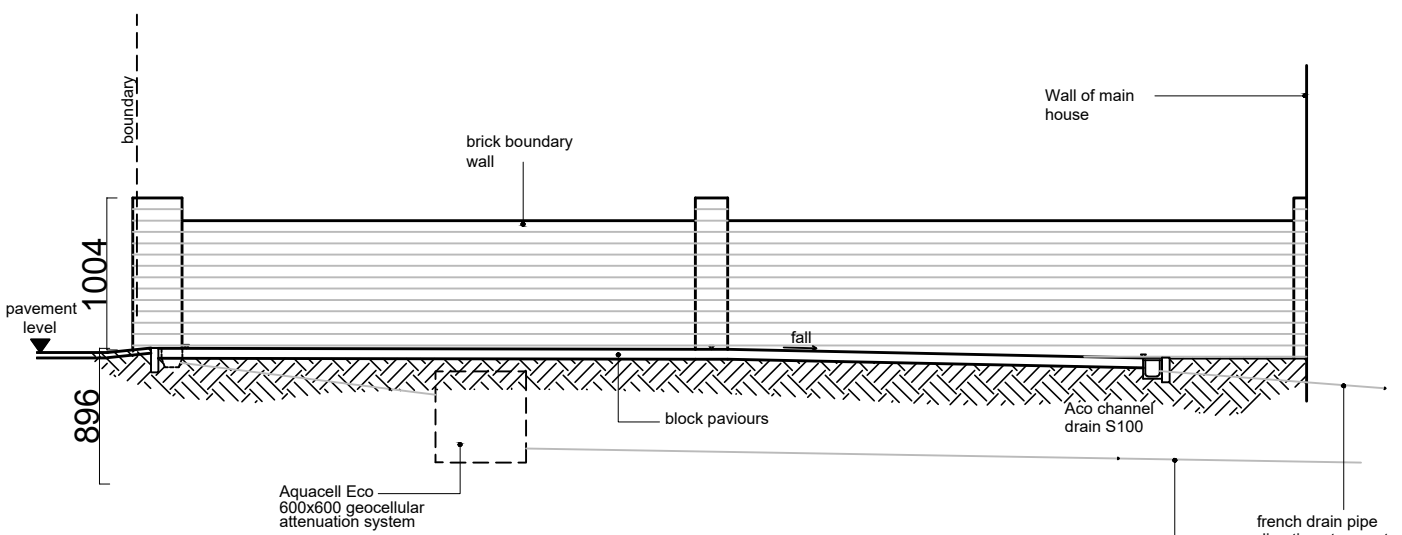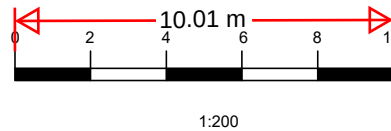

SECTION A-A

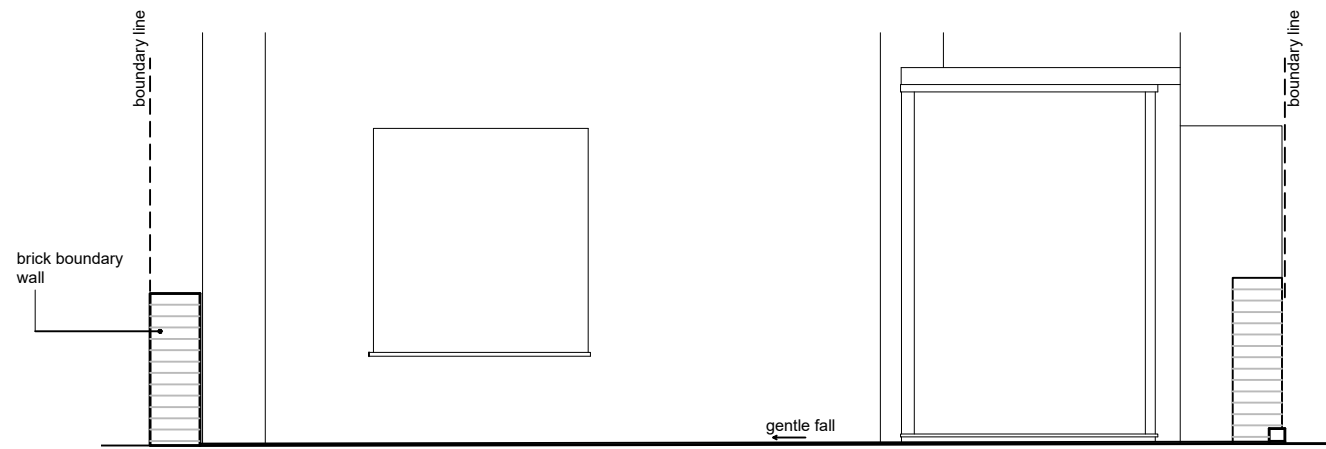

FRONT ELEVATION

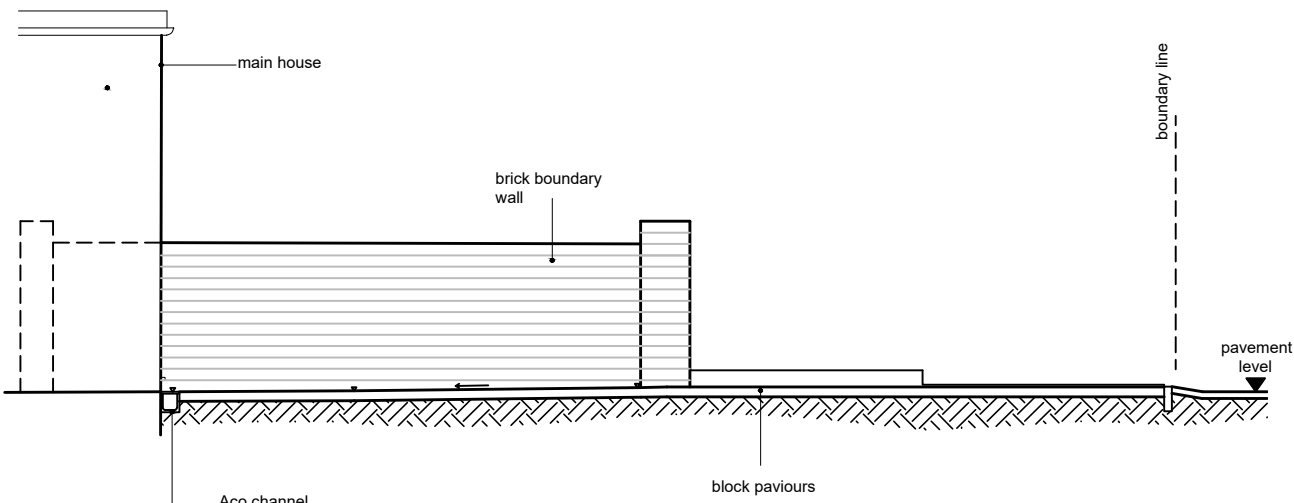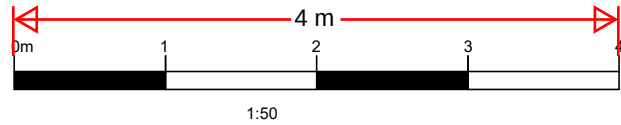

SECTION B-B

rev.	date		title			scale	project title		PLANNING APPLICATION		
A	24/06/24	Boundary line extended to encompass footway	Existing: Location,Plans, Elevation and Sections			date	VEHICULAR CROSSOVER AT 83a CHALK ROAD DA12				
			Mattix limited 6 Cliff End, Purley Croydon. CR8 1BN Cert. Number: 1356000 Tel: 0208 406 7473 E-mail: mattixh@yahoo.com			drawn	Gerry Hornsby	drawing number		G14-01	rev.
						checked	Gerry Hornsby			A	