


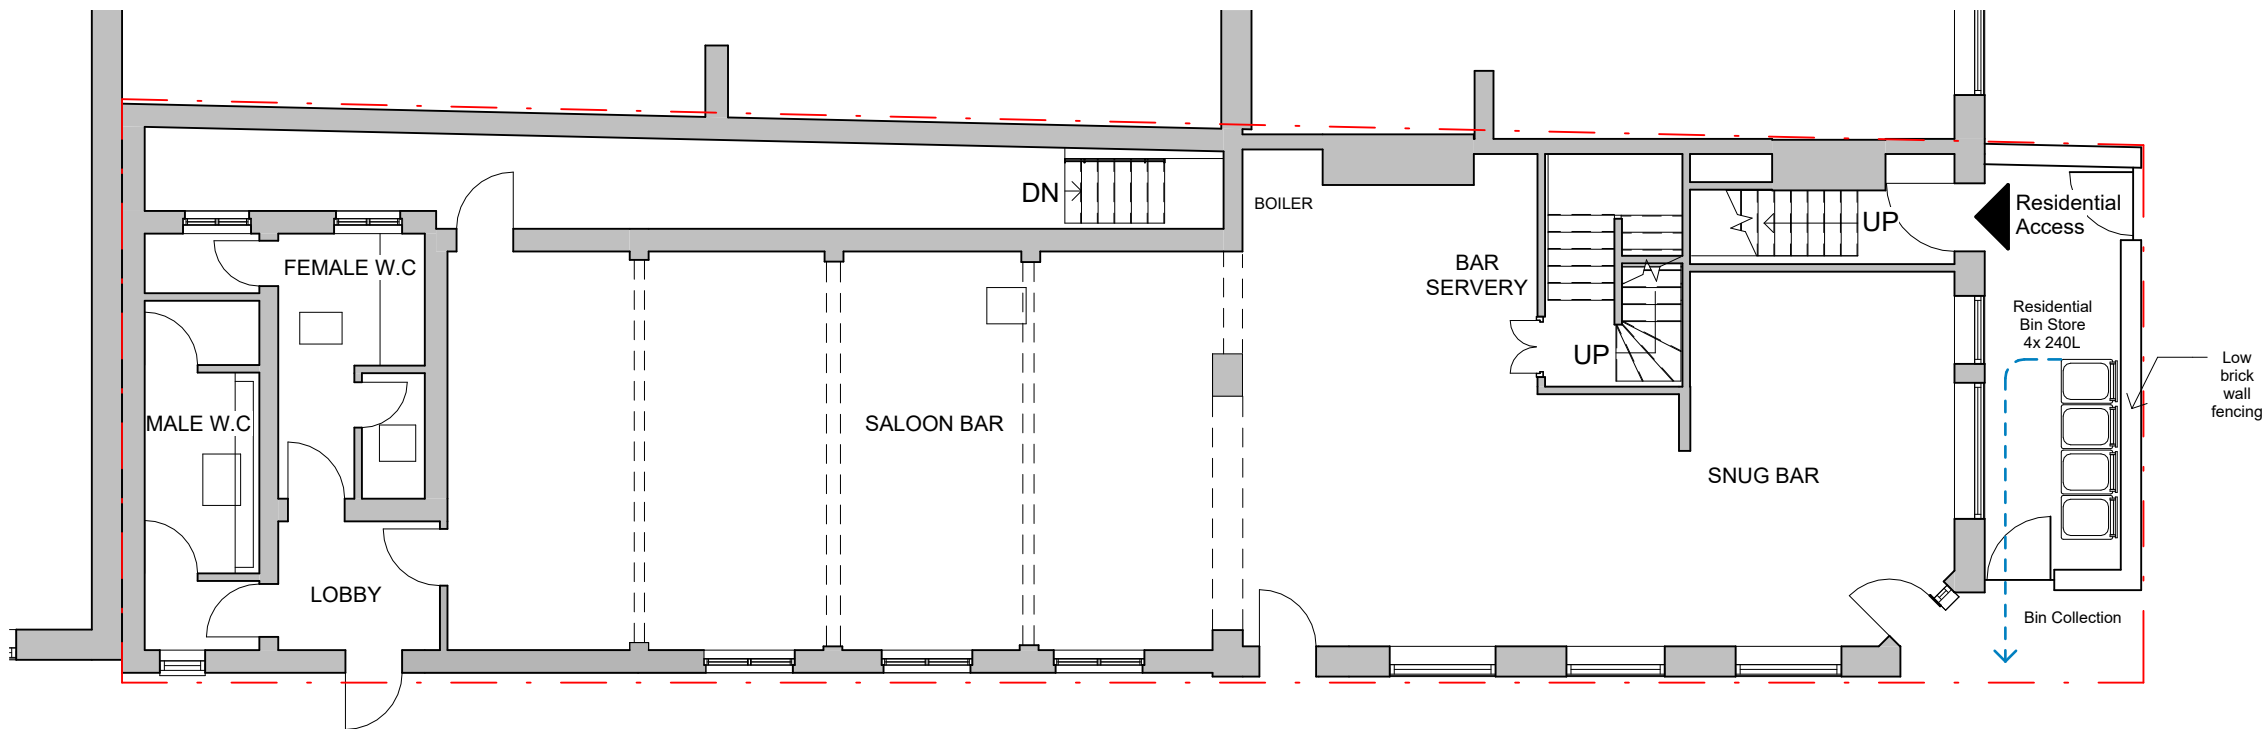

Key:

→ Pathway of bin collection (HMO Residential)

10.01 m

01234510

GRAPHIC SCALE: 1:100

General Notes:

Do not scale from the drawing.

All dimensions must be verified on site before the commencement of work of the fabrication of any item.

Any discrepancies must be reported to the Architectural Designer.

The drawing is to be read with all related information.

Notes:

N

Project Status

Pre-Application

Rev	Date	Description / Comments	Drn	Chk

Project Name	78 Peacock street Gravesend DA12 1EG
Client	AH Academy
Samson Space	269-271 High Street, Stratford, London, E15 2TF Tel. 0208 2219222

Drawing Title.	Proposed Ground Floor Plan (HMO)
Drawing No.	PA - 644 - 200A
Scale.	1 : 100@A3
Drn.	
Chk.	

