



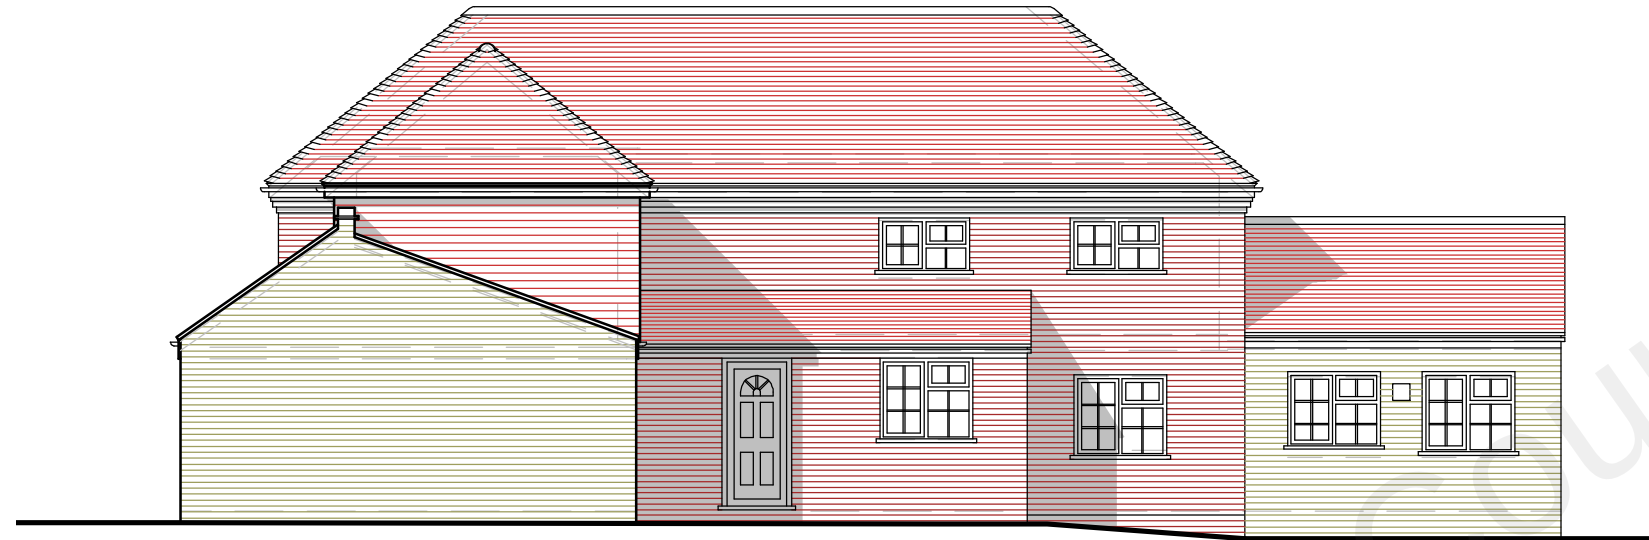

front elevation



rear elevation

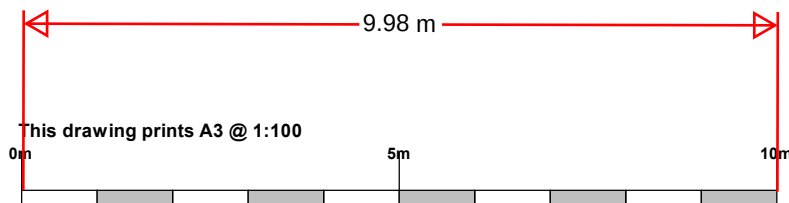

SCHEME / SHEET		
The Barn, Evenden Farm, Wrotham Road, Meopham: Mr & Mrs I. Falconer Front & Rear Elevations As Existing		
SCALE	DATE	DRAWING NUMBER
1:100	September 2021	526/04
©	This drawing remains the property of the Architect and may not be reproduced in whole or part without his written permission.	

JEREMY S. ISHERWOOD
 B. Sc. (hons), B. Arch. (Wales), R.I.B.A.
Chartered Architect
 34 Chalky Bank, Gravesend, Kent,
 DA11 7NY Telephone / Fax: 01474-533793