



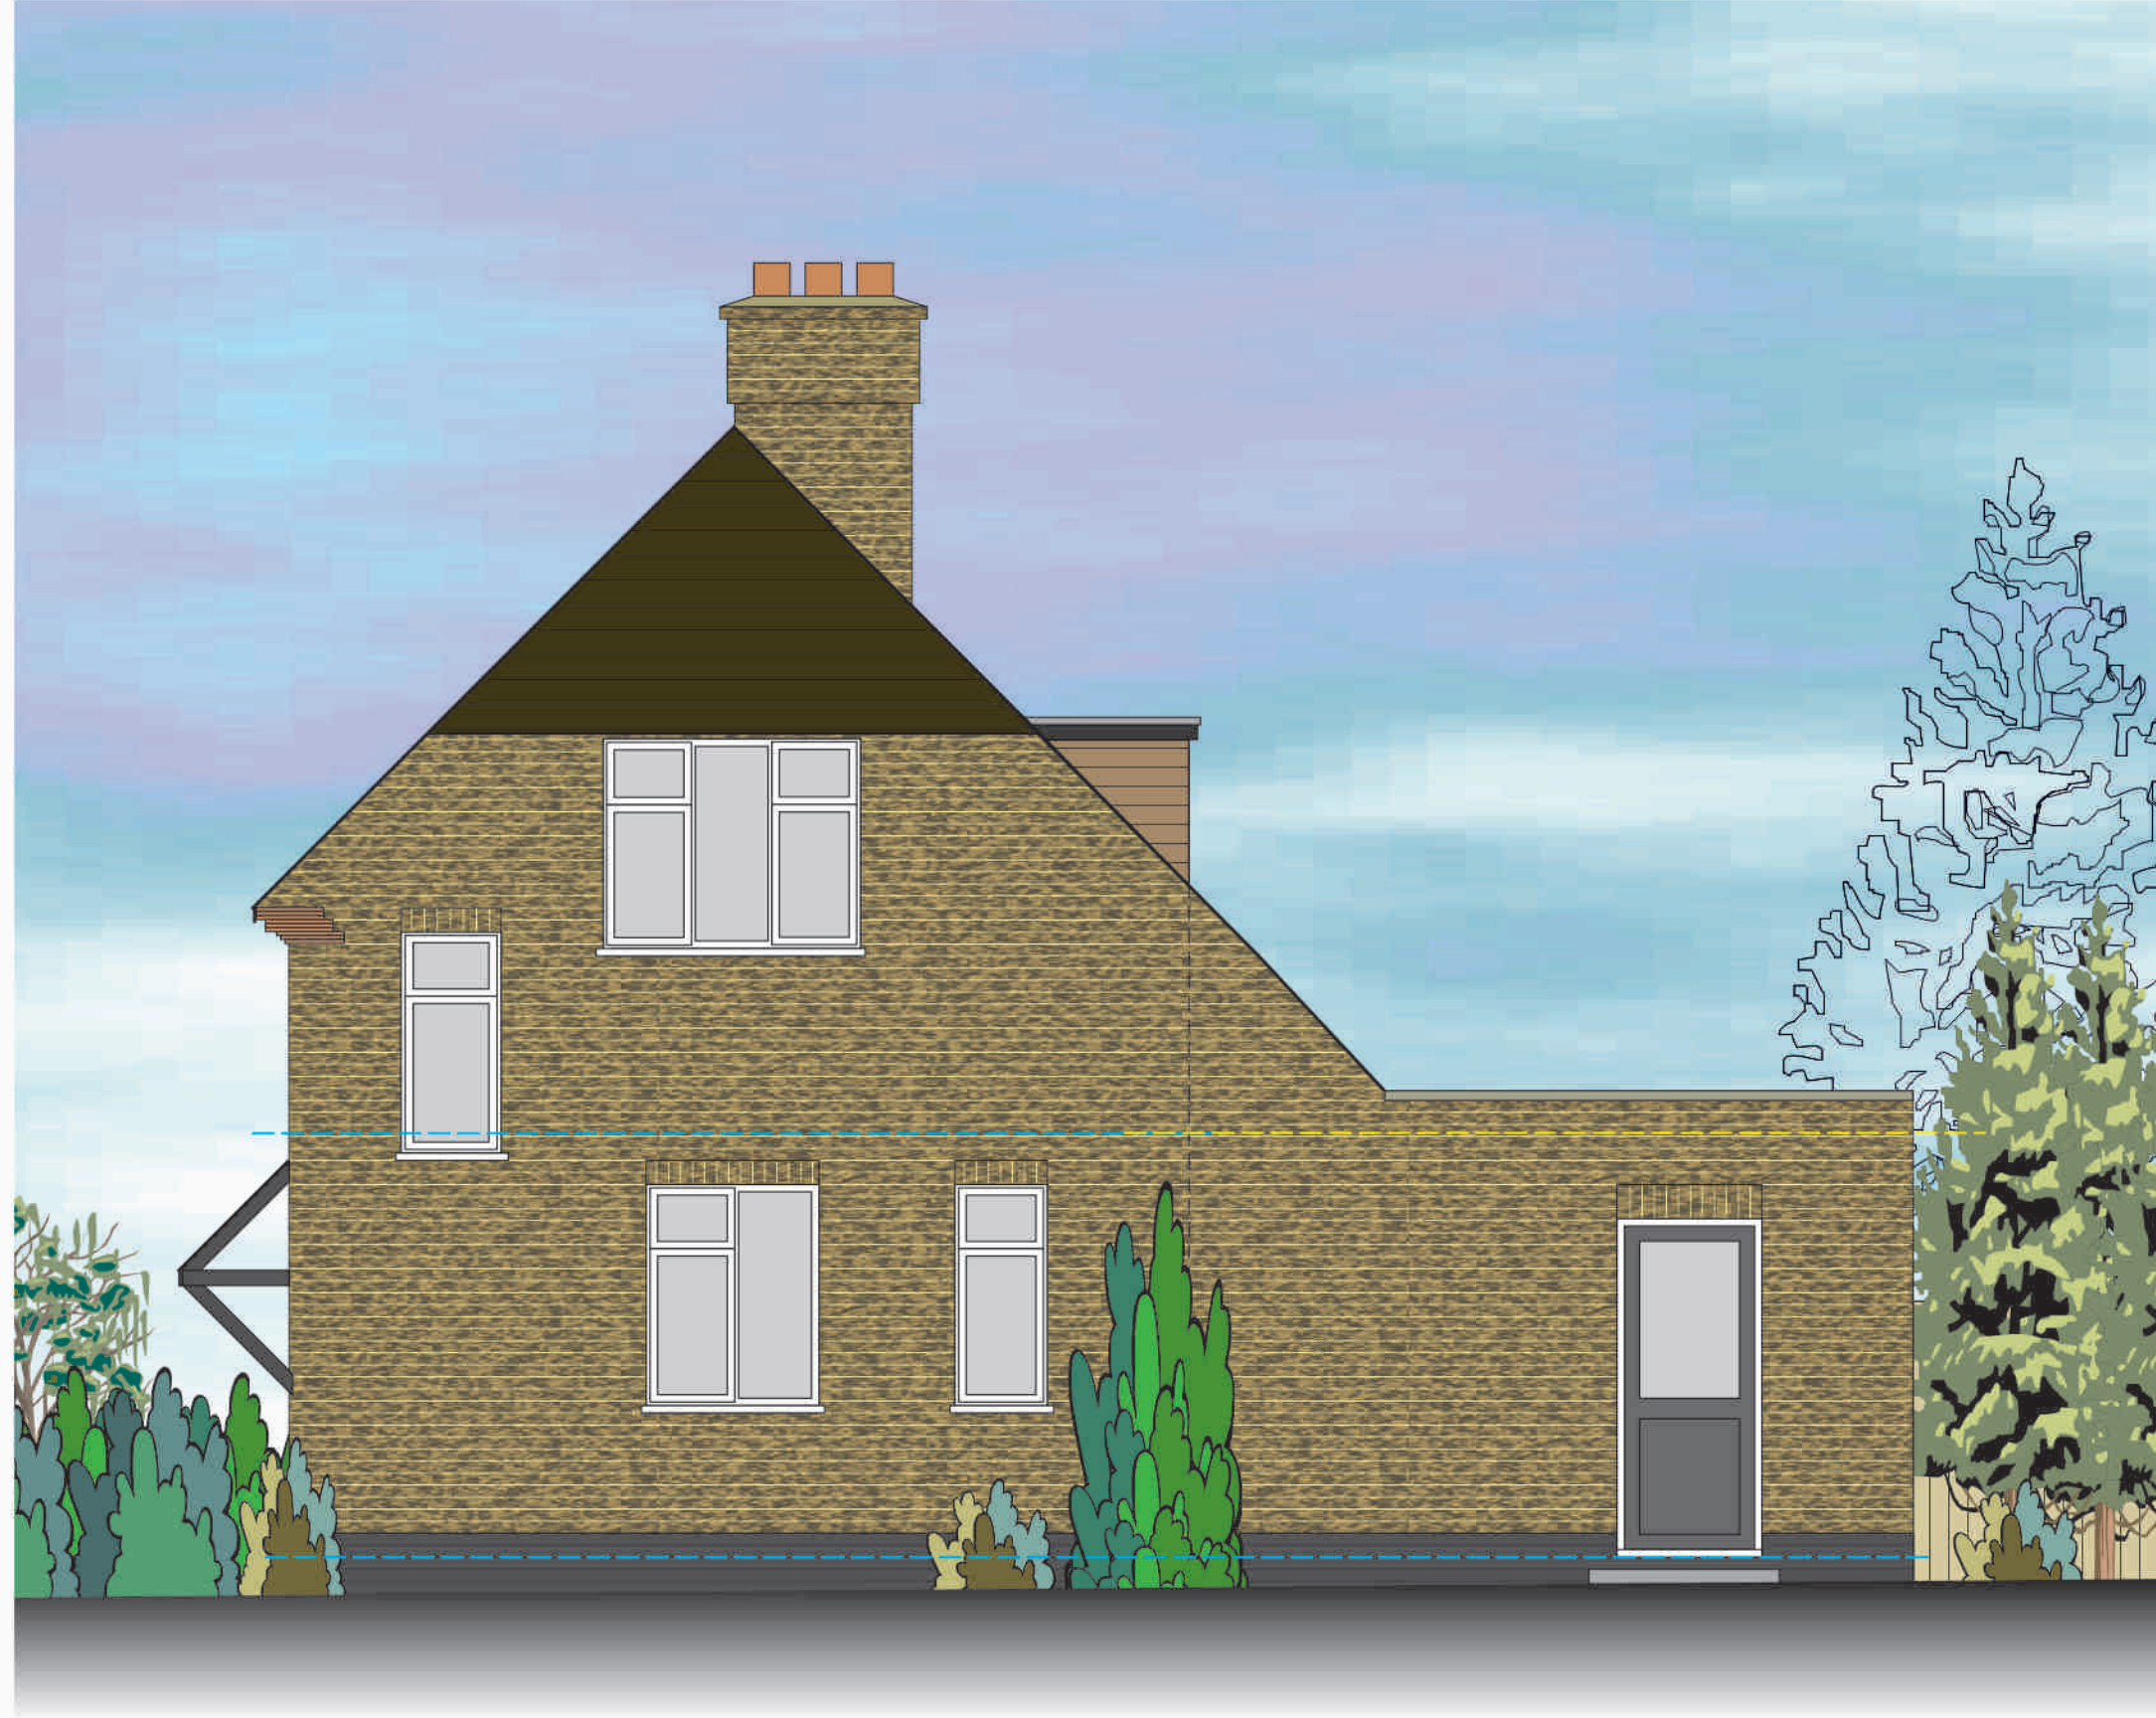

Proposed Side Elevation - 1 : 50 NORTH



Existing/Proposed Front Elevation - 1 : 50 EAST

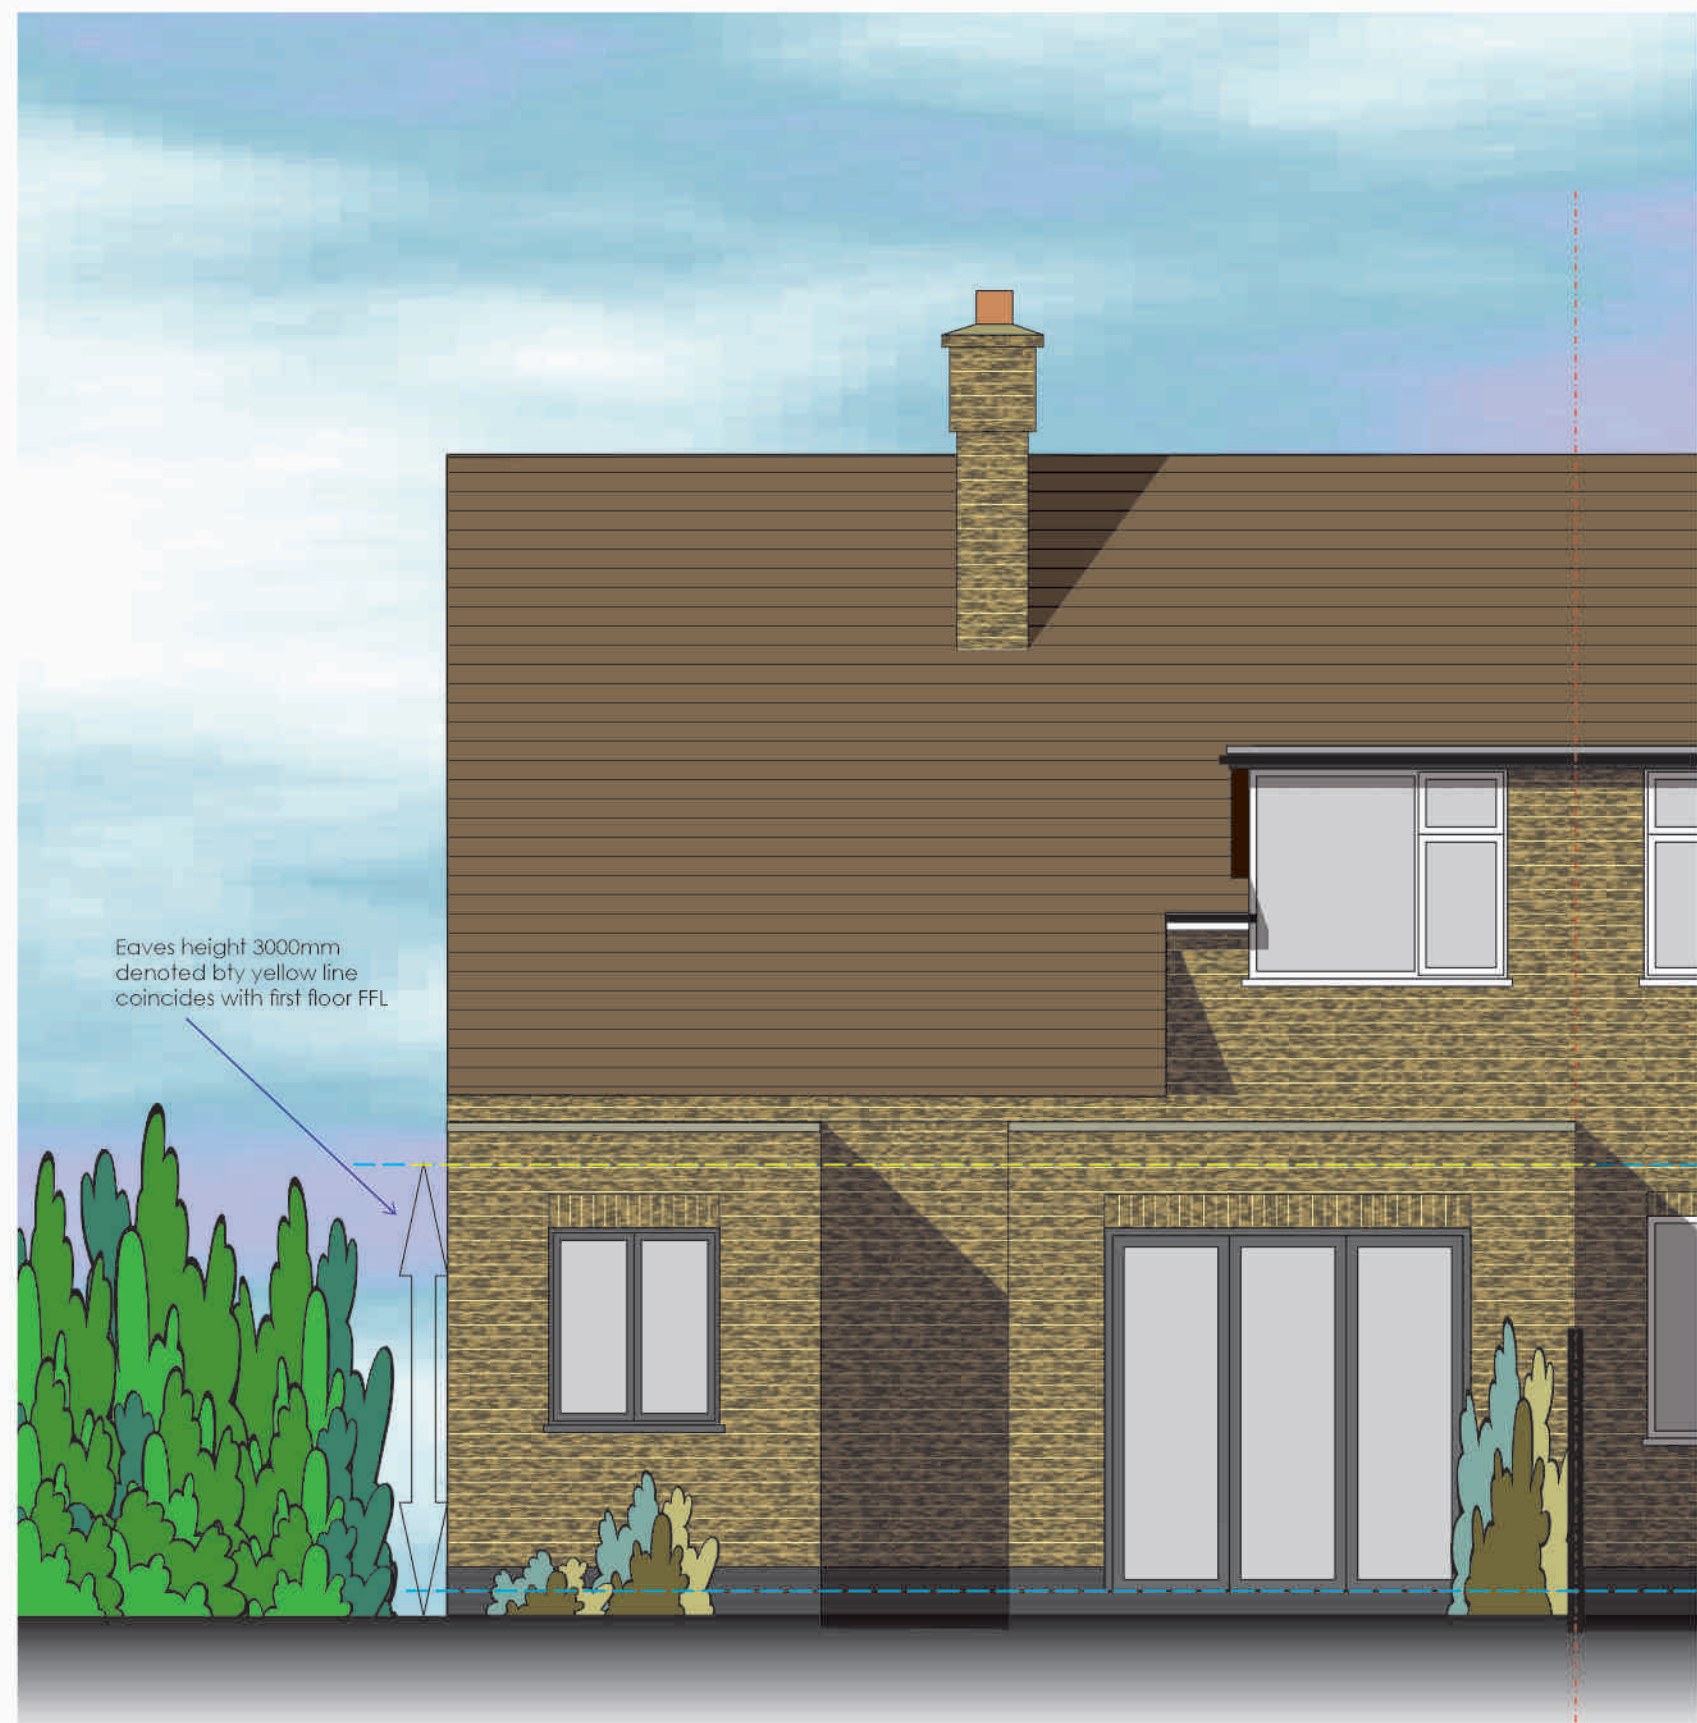

Proposed Rear Elevation - 1 : 50 WEST



Proposed Side Elevation - 1 : 50 SOUTH

A. Gap increased between extensions
A. Gap between extensions added

RFW
RFW

REVISIONS

SCALE: 1:50 DRAWN: RFW

DATE: November 2023

TITLE: Proposed Elevations - Rear Extension

PROJECT: Proposed Rear Extensions

Little Westwood Thong Lane

Gravesend Kent DA12 4AD

for: Mr M and Mrs A Cason

WARD + ASSOCIATES

THE HOO WROTHAM ROAD

MEOPHAM GRAVESEND KENT DA13 0HP

T: 01474 814196 M: 07771 843940

E: admin@wardassociates.co.uk W: www.wardassociates.co.uk

Skype User Name: rogerwardassociates

1222.WD.08B

1222.WD.08B

1222.WD.08B

1222.WD.08B

1222.WD.08B

1222.WD.08B

1222.WD.08B

1222.WD.08B

1222.WD.08B