

PROPOSED


BLOCK/SITE PLAN

AREA 90m x 90m

SCALE 1:500 on A4

CENTRE COORDINATES: 563911, 162668

CHESTNUTS, CARTERS HILL LANE, DA13 0UG

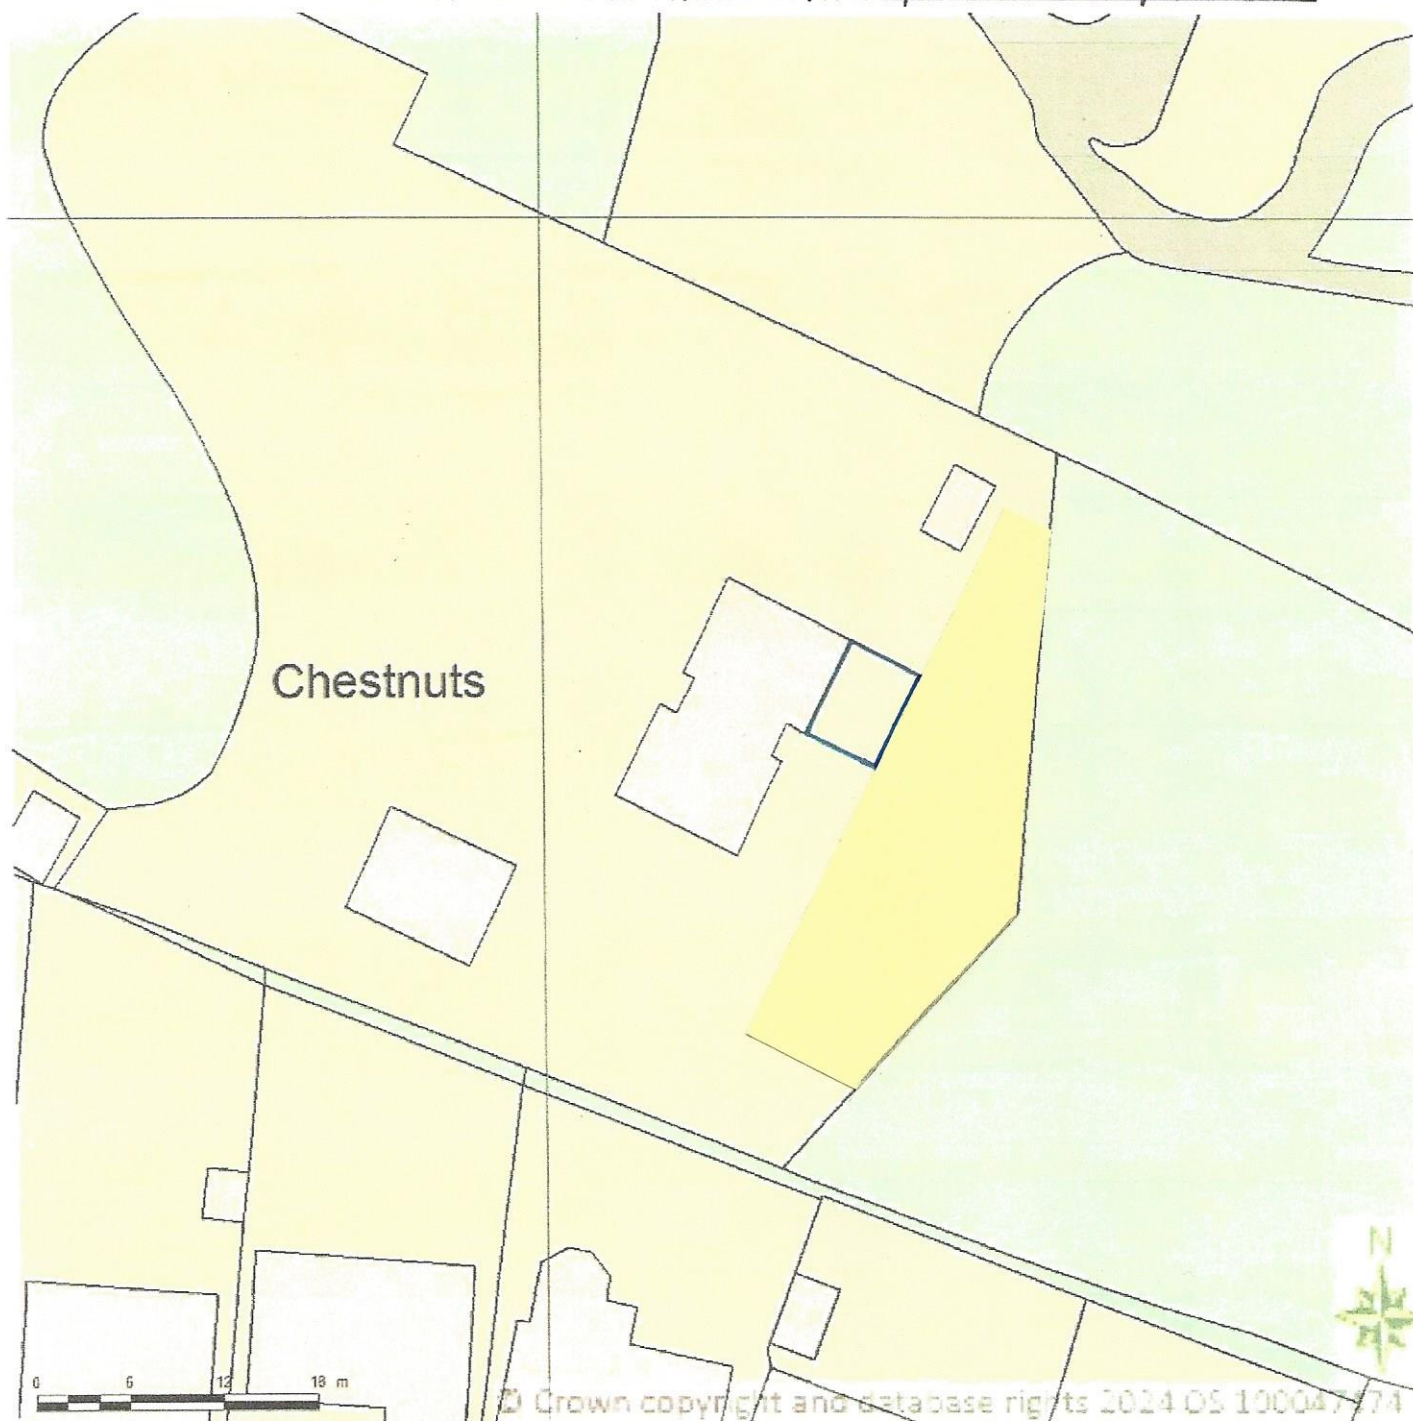

Supplied by Streetwise Maps Ltd

www.streetwise.net

Licence No: 100047474

11/05/2024 12:50:03