


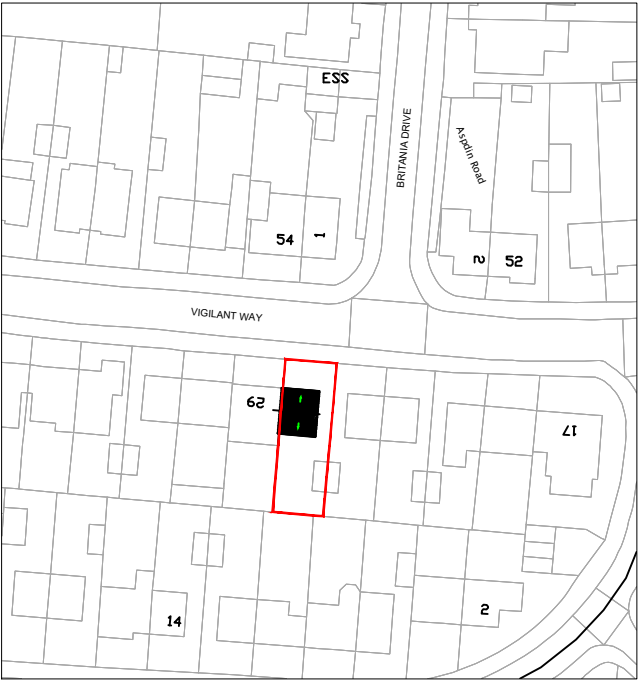


Location Plan

Scale 1:1250

0 10m 20m 30m 40m 50m



Permitted

 

1:200 @ A1

Existing Block Plan Scale 1:200

P1	ISSUED TO COUNCIL			
Rev		Date		
 IMPERIAL STRUCTURAL PLANNING LTD 9A THE PINNACLE - 160 HIGH ROAD - RM6 6PN 07940121222				
Job Title	27 Vigilant Way Gravesend Kent DA12 4PW			
Drawing Title	Existing Block Plan With Site Plan			
Scale	1:200	Date	MAY 25	
Job No.	515-1000-785	Dwg No.	S01	Rev P1