

GRAVESEND

NOTES

DO NOT SCALE FROM THIS DRAWING. CONTRACTORS MUST VERIFY ALL DIMENSIONS ON SITE PRIOR TO COMMENCING WORKS.

ANY DISCREPANCIES NOT BROUGHT TO THE ATTENTION OF O1 CREATIVE BECOME THE RESPONSIBILITY OF THE CONTRACTOR / FABRICATOR INVOLVED.

THIS DRAWING IS TO BE READ IN CONJUNCTION WITH ALL THE SPECIFICATIONS AND ALL RELEVANT DESIGNER, ENGINEERS' SERVICES AND SPECIALIST CONTRACTORS DRAWINGS.

THE WORKS DESCRIBED IN THIS DRAWING SHALL BE UNDERTAKEN IN ACCORDANCE WITH THE CURRENT HEALTH & SAFETY LEGISLATION AND THE HEALTH & SAFETY DOCUMENTATION PREPARED BY THE PLANNING SUPERVISOR FOR THE PROJECT.

REVISIONS

REV	DESCRIPTION	DATE
A-H	PREVIOUS REDHOUSE REVISIONS	Apr-Aug 22
I	UPDATED TO NEW SHOPFRONT LAYOUT NEW FASCIA SIGNAGE ADDED	Sept 22
J	NOTES UPDATED SCALE BAR ADDED	Oct 22

o1 Copyright of this drawing is reserved by o1 creative and issued on condition that it is not copied, reproduced or disclosed either wholly or in part without the written permission of o1 creative

69 OLD ST
LONDON EC1V 9HX
TEL : 0207 108 1178

STATUS

PROJECT

5-10 NEW ROAD
GRAVESEND
KENT
DA11 0AA

TITLE

SHOPFRONT AS EXISTING
AND PROPOSED

O1C: GDK-gra-714-E.01

SCALE

1:100 @ A3 and 1:10 @ A3

DATE


SEPT 22

DRAWING NO

GDK-GRV-86.E.02

(J)


SHOPFRONT AS EXISTING:

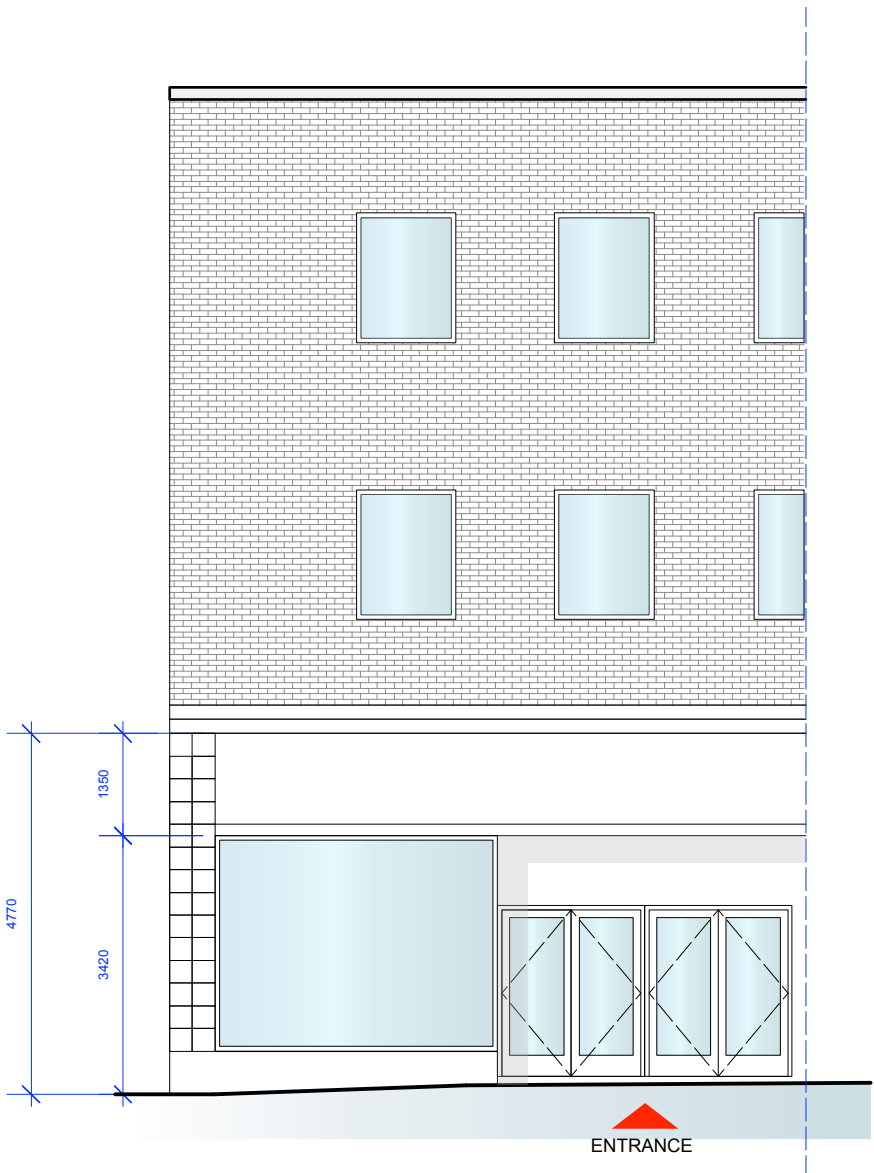

SHOPFRONT ELEVATION AS EXISTING

Scale 1:100@A3

SHOPFRONT AS PROPOSED:

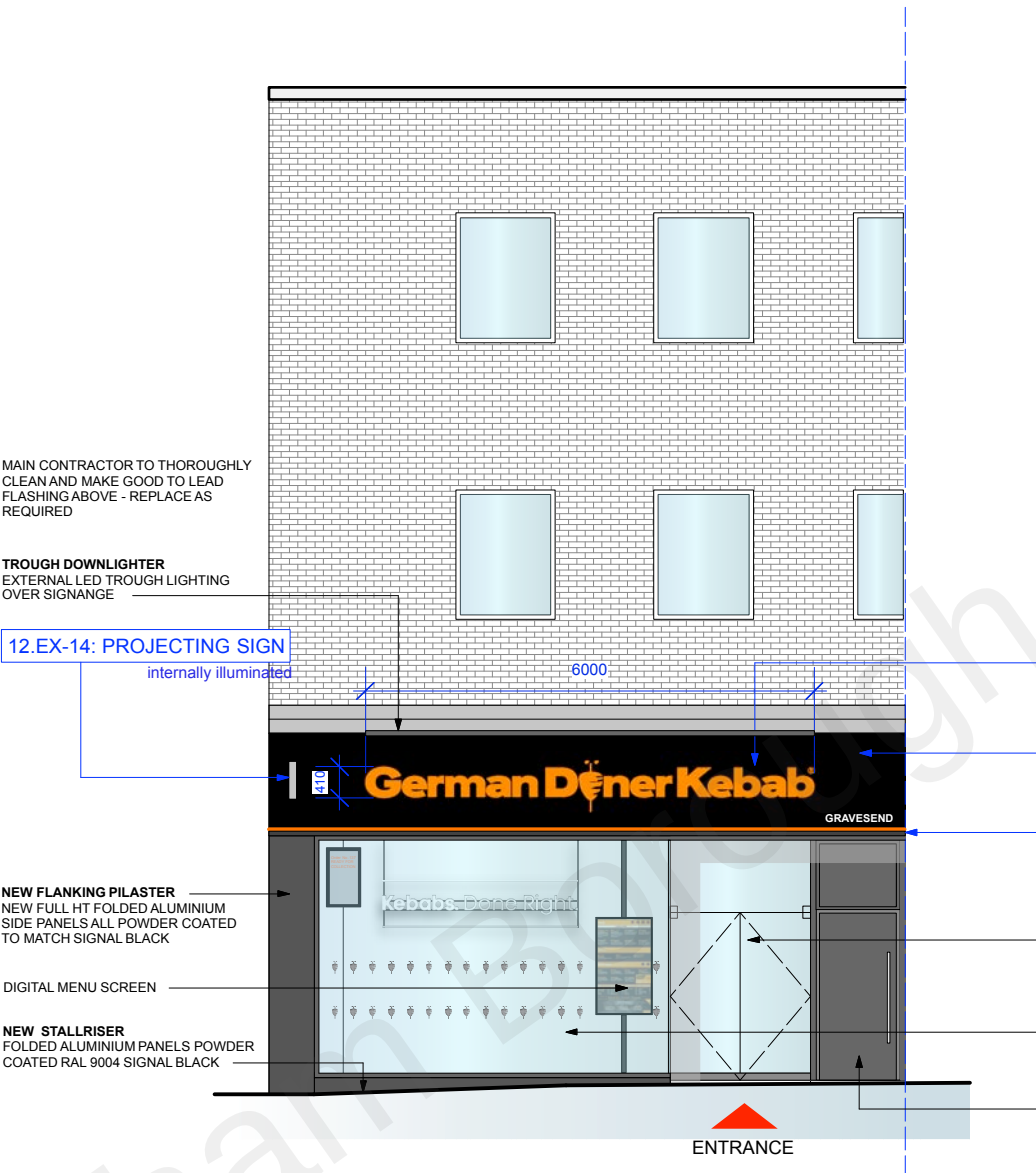

SHOPFRONT ELEVATION AS PROPOSED

Scale 1:100@A3



FASCIA BAND 1
SIGNAGE CONTRACTOR TO SUPPLY AND INSTALL NEW SLIM FOLDED ALUMINIUM POWDER COATED BLACK FASCIA BAND - SEE SIGNAGE SCHEDULE FOR DETAILS. MAIN CONTRACTOR TO ALLOW FOR PLY BACKING AS REQUIRED

12.EX-13: MAIN FASCIA SIGN
Externally illuminated


TROUGH UPLIGHTER
NANO LIGHT WATERPROOF LED STRIP LIGHT WITH ORANGE GEL. FINISHED BLACK RAL 9004
MANUFACTURER : VISION LIGHTING

NEW ARMOUR PLATE DOORS
NEW FULL HT DOORS TO BE INSTALLED COMPLETE WITH NEW BACK TO BACK HANDLES

NEW SHOPFRONT GLAZING
NEW FULL HT LAMINATED GLASS (TO MANUFACTURER'S RECOMMENDATIONS)
PANELS SET WITHIN RECESSED BLACK POWDER COATED ALUMINIUM CHANNEL


FIRE ESCAPE DOOR:
SOLID CORE CLAD IN BLACK POWDER COATED PANEL TO MATCH SHOPFRONT

NON SLIP EXTERNAL GRADE
GREY PORCELAIN TILES TO RAMP

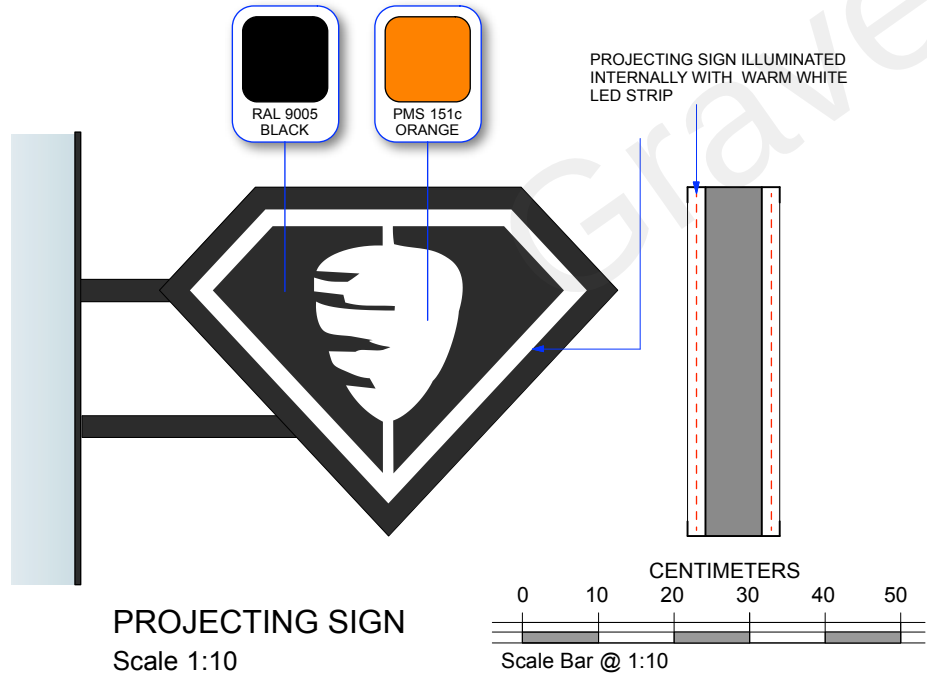

PROJECTING SIGN

Scale 1:10

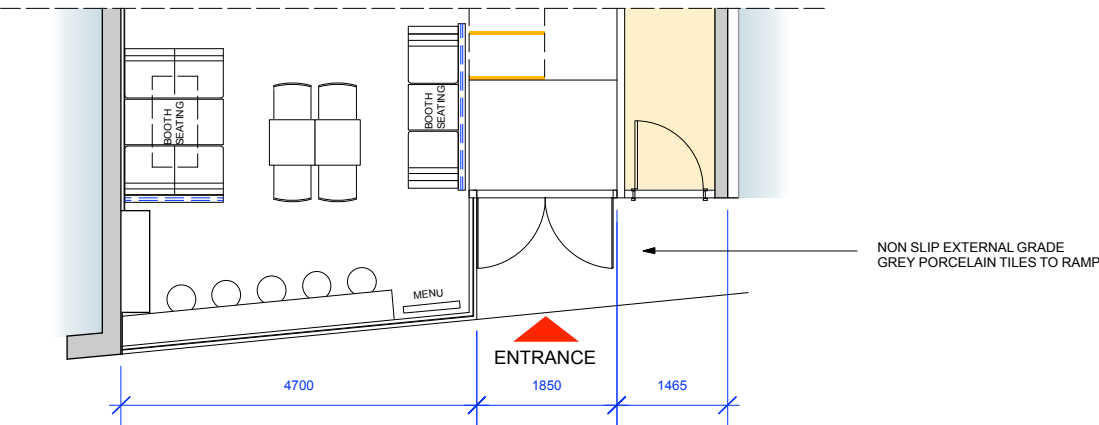

SHOPFRONT PLAN AS PROPOSED

Scale 1:100@A3

