



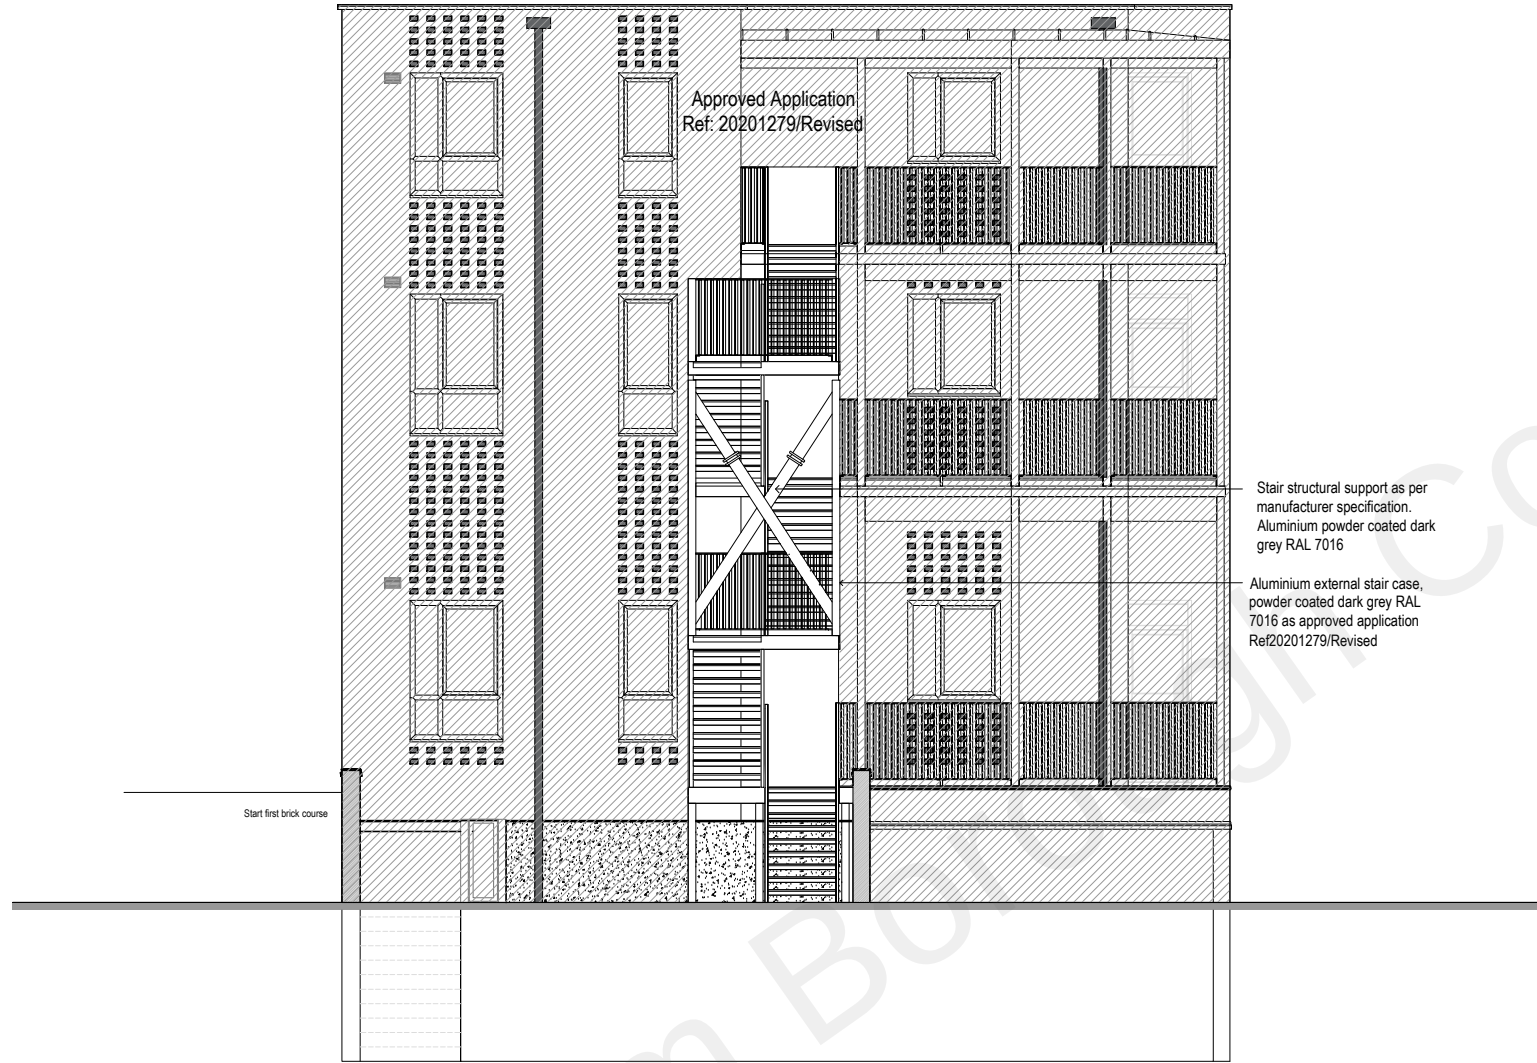

 Rear Elevation (Brewhouse Yard)
1:100 @ A3

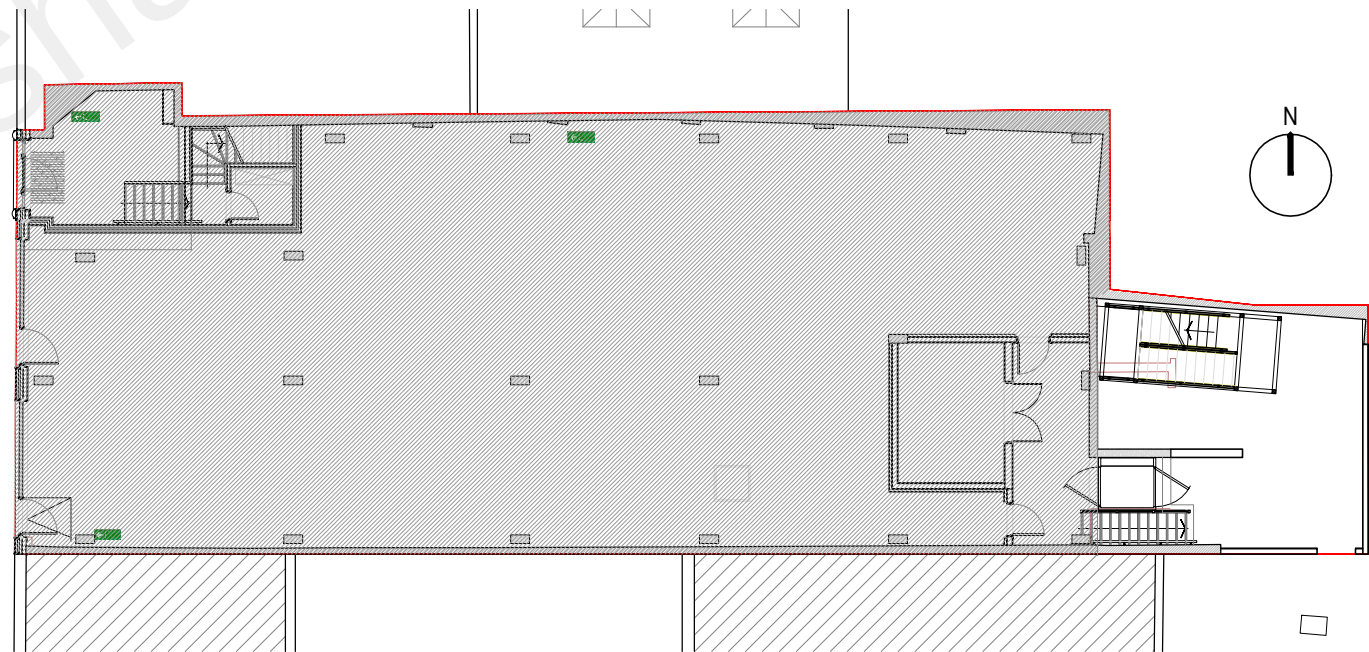

 Reference Plan
scale 1:200 @ A3

Brooks Murray Architects
41 Tabernacle Street, London, EC2A 4AA
+44 (0)2077399955 architects@brooksmurray.com

**brooks
murray**

CLIENT:
High Street Gravesend Ltd

JOB:
25-26 High Street
Gravesend
DA11 0AZ

DRAWING TITLE:
Proposed
Rear Elevation

SCALE:
1:100@A3

DATE:
July 2022

STATUS:
PLANNING APPLICATION

DRAWING NUMBER: 1214.PA.200 REV: A ISSUED BY: TS

REAR ELEVATION