




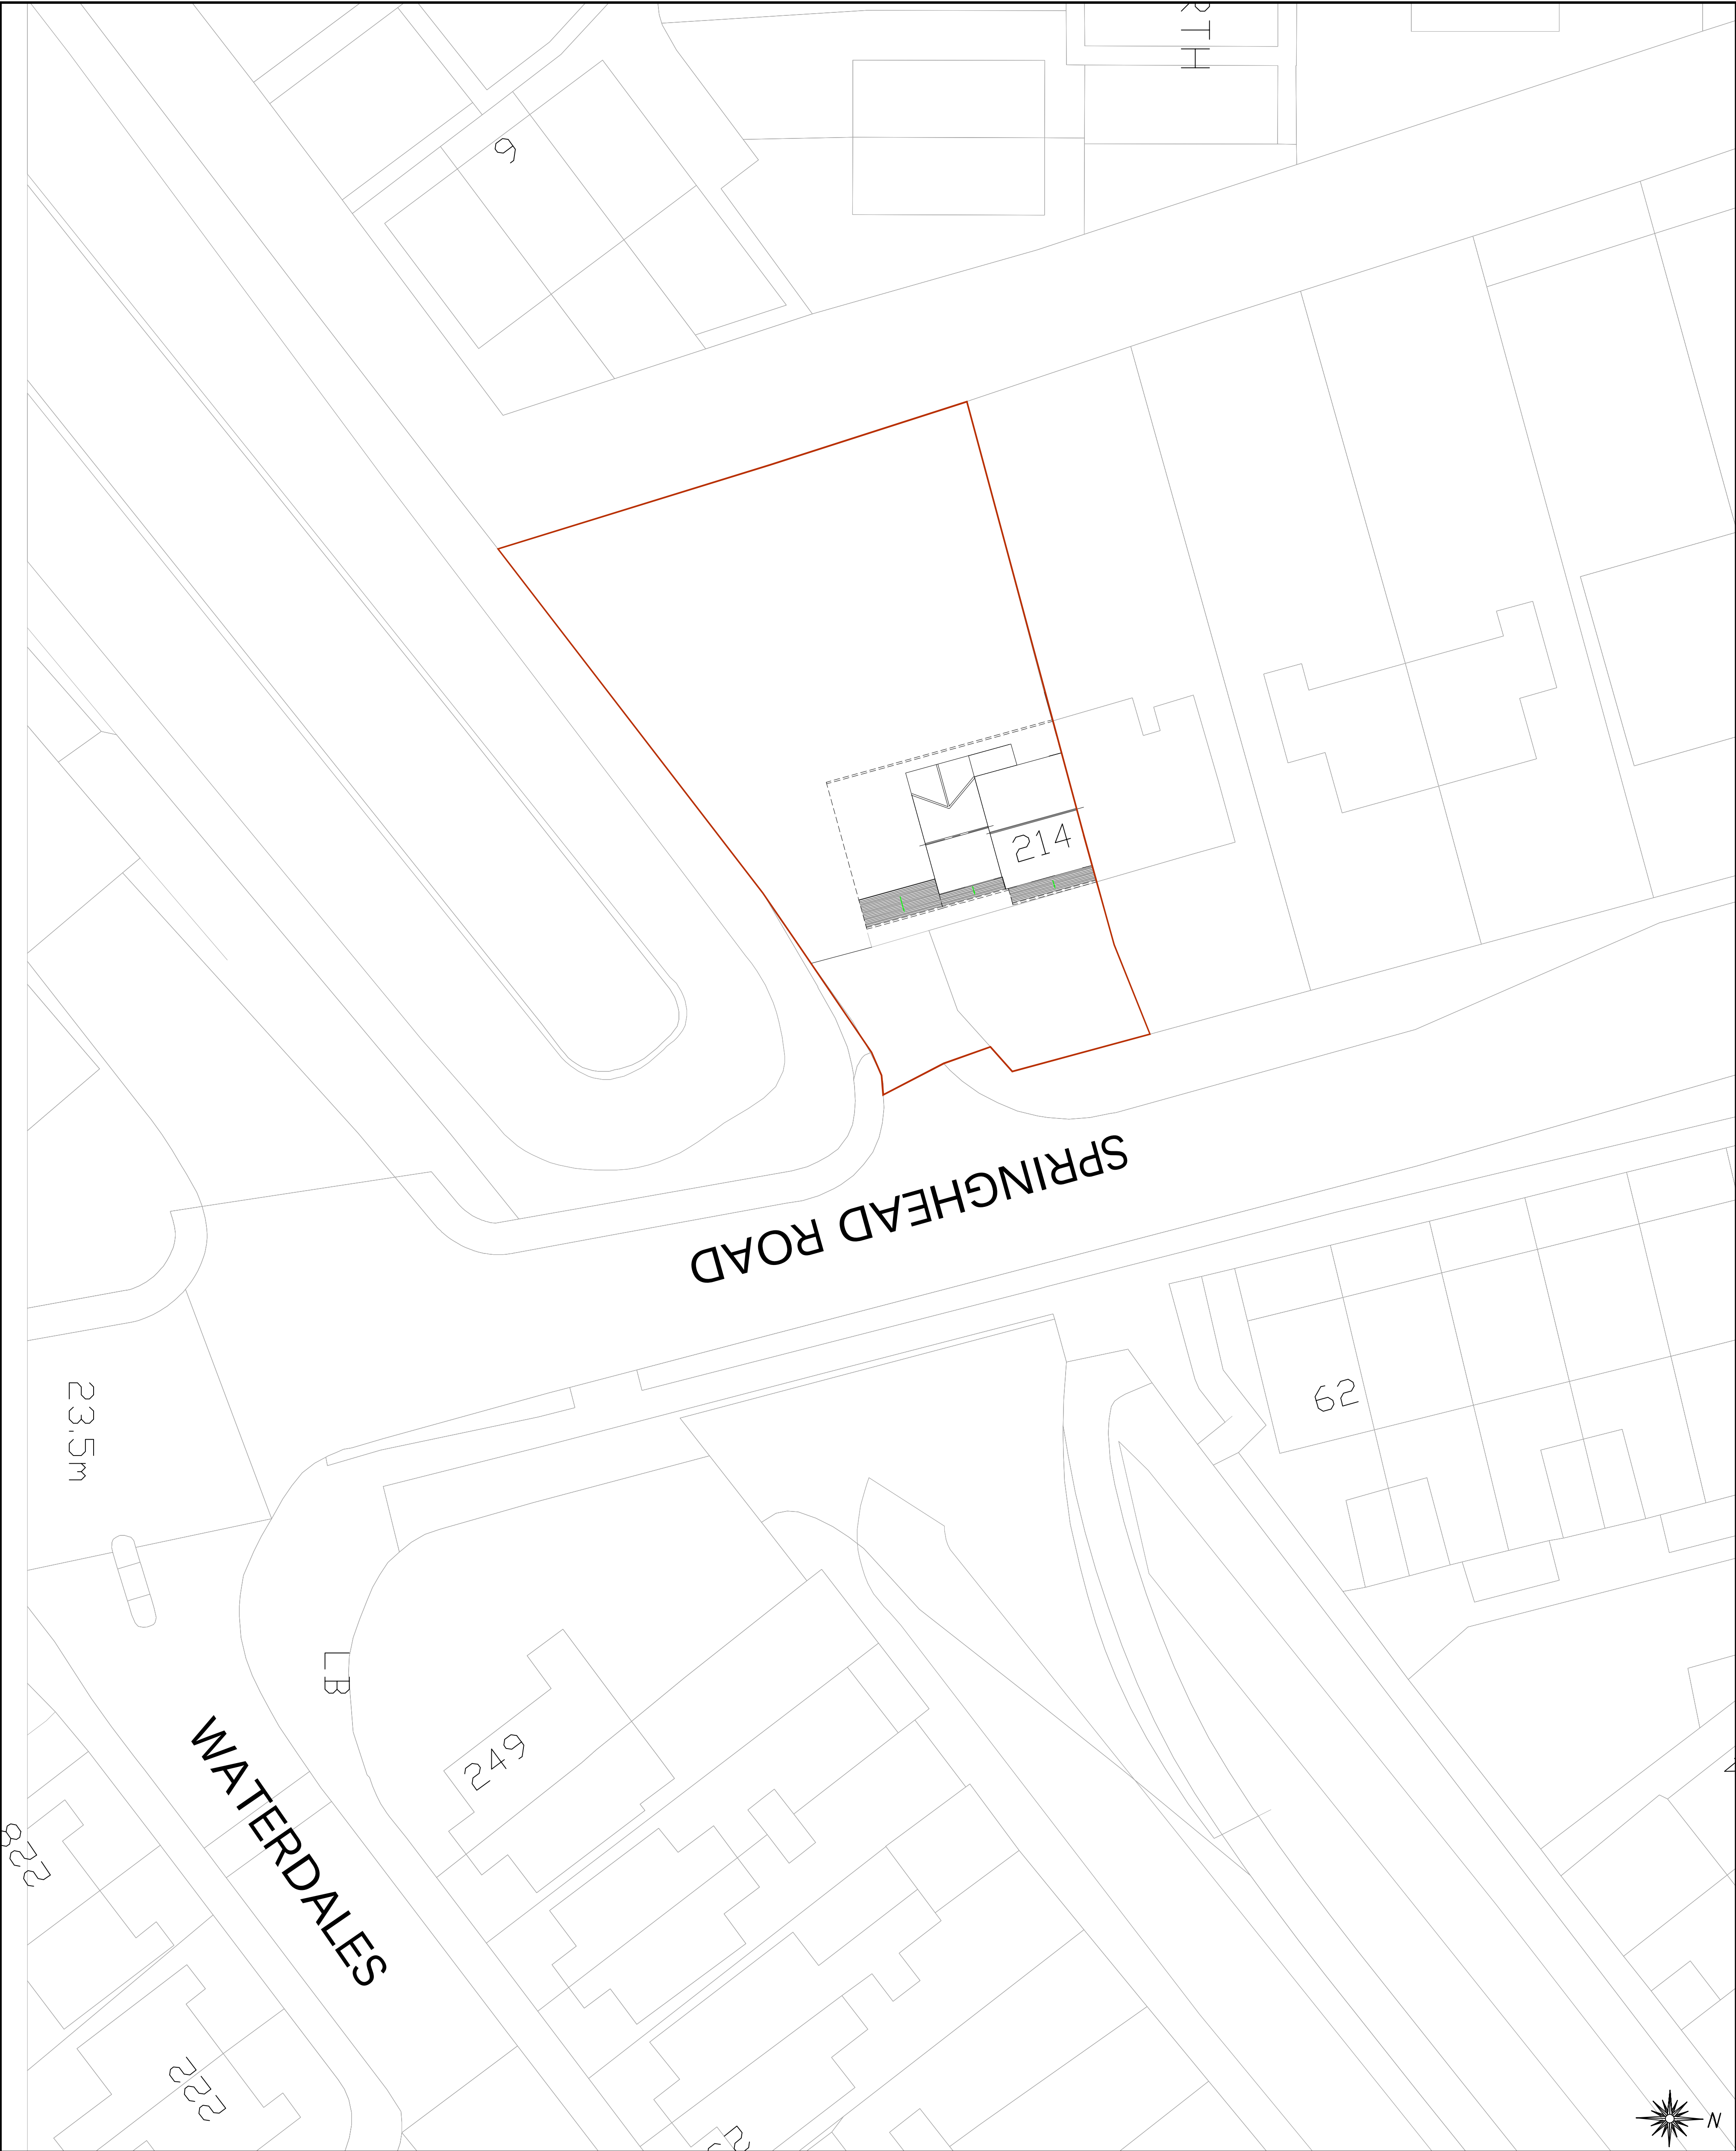

Site Plan
Scale 1:1250

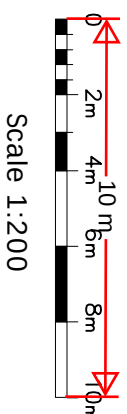

Scale 1:200

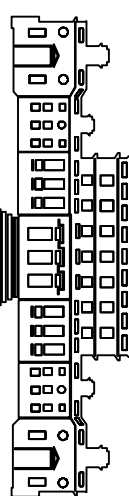

OFFICE: 49, 95 WILTON ROAD, VICTORIA, LONDON, SW1V 1EZ
020 7410 1232
www.designplans.co.uk
info@designplans.co.uk

Job Title

214 Springhead Road
Northfleet Kent DA11 8HS

Drawing Title

EXISTING BLOCK AND SITE

Scale	Date	Drawn By
as shown at all	Nov 21	MC

Job No.	Draw No.	Rev
63-1000-944	P01	P1