



DRAWING SHOWING EXISTING AND
PROPOSED GROUND FLOOR PLANS


PROPOSED KITCHEN AND UTILITY
ROOM SIDE EXTENSION

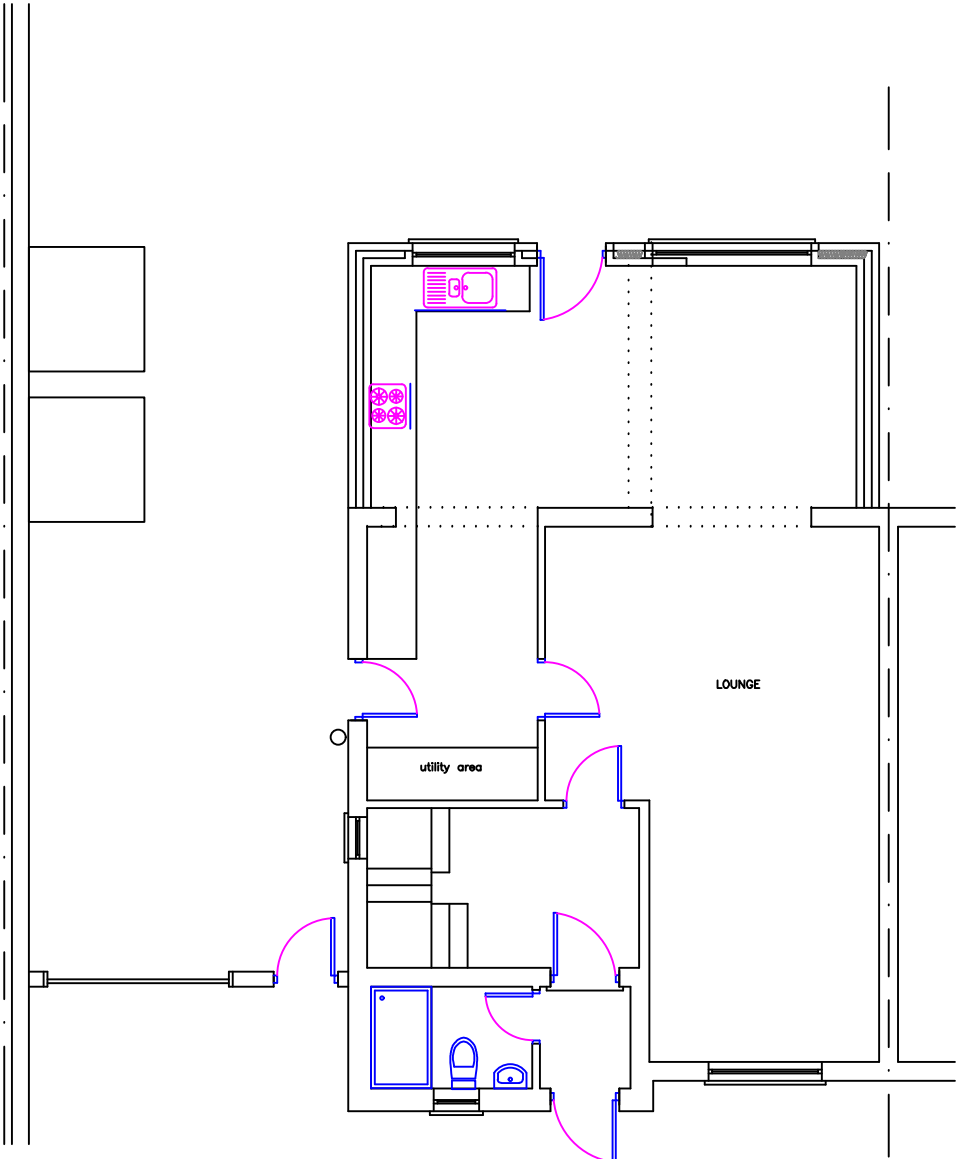

EXISTING GROUND FLOOR PLAN

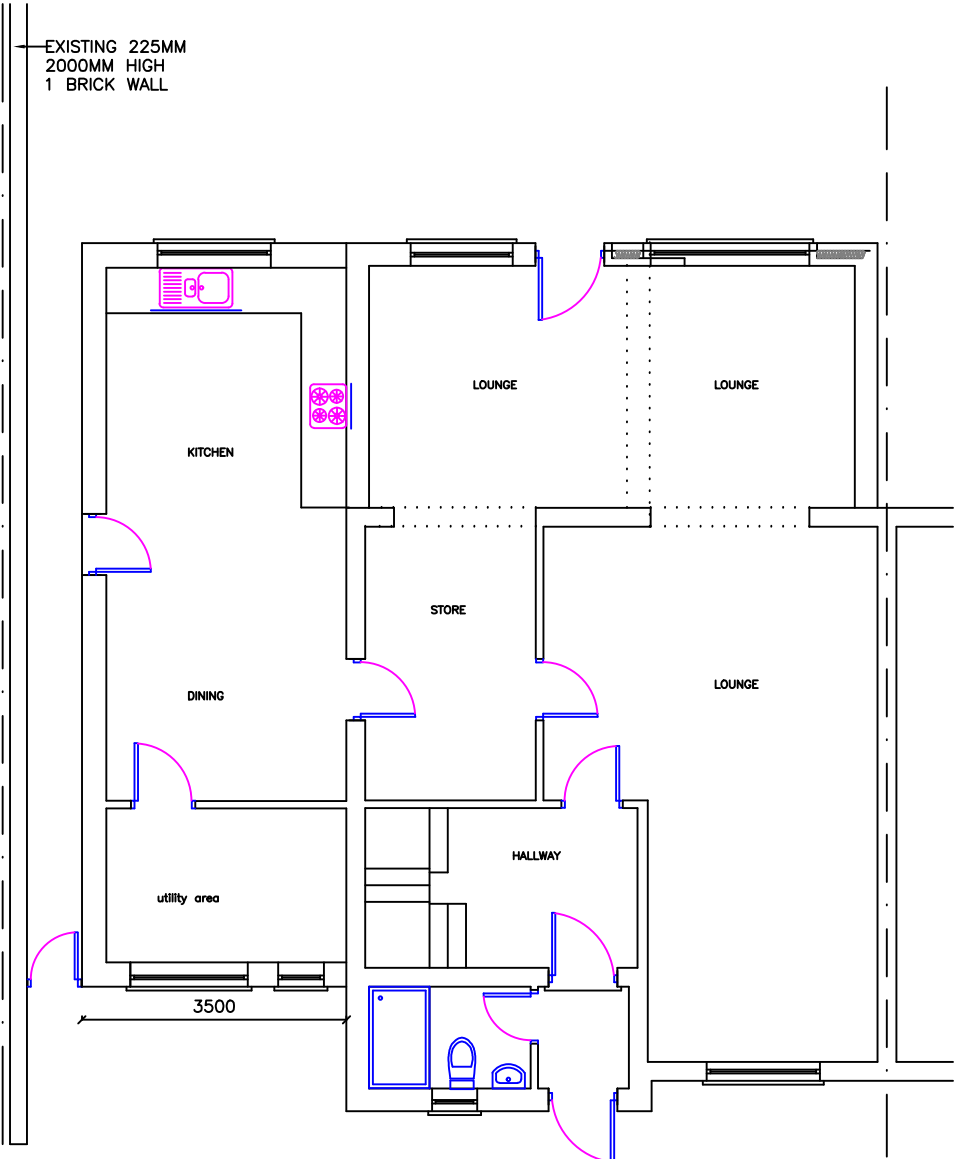

PROPOSED GROUND FLOOR PLAN

 

AGENT S HANSPAL		
PROJECT SINGLE STOREY SIDE EXTENSION FOR MR AND MRS SANDHU		
ADDRESS 82 SNELLING AVENUE GRAVESEND KENT DA11 7ER		
DWG No. SAP.01R	SCALE 1:100 @ A3	DATE JUNE 2023