


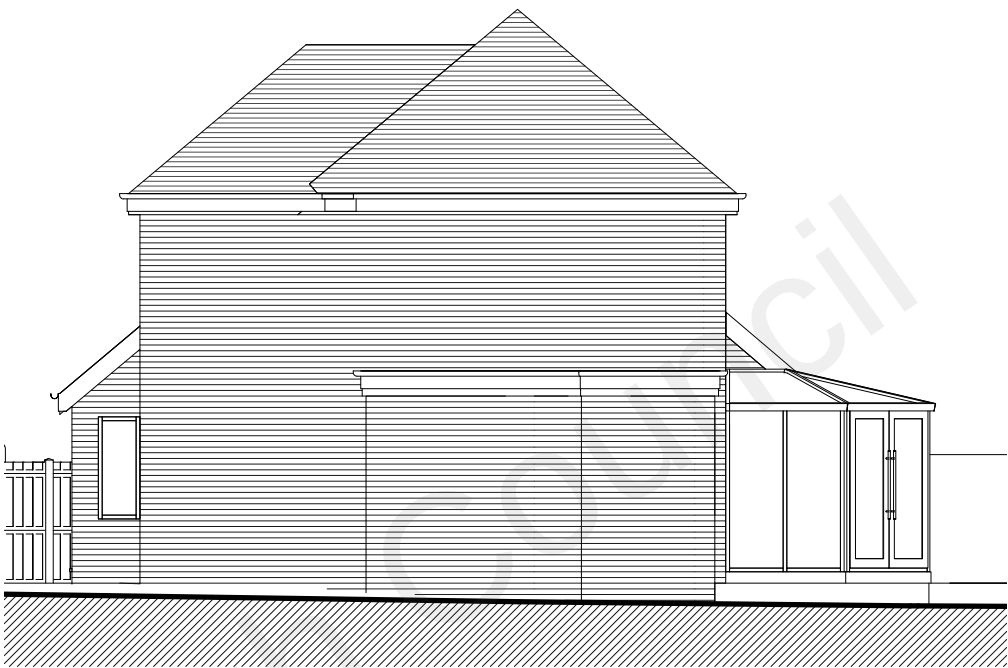


Existing North West Elevation
1 : 100




Existing North East Elevation
1 : 100



Existing South East Elevation
1 : 100

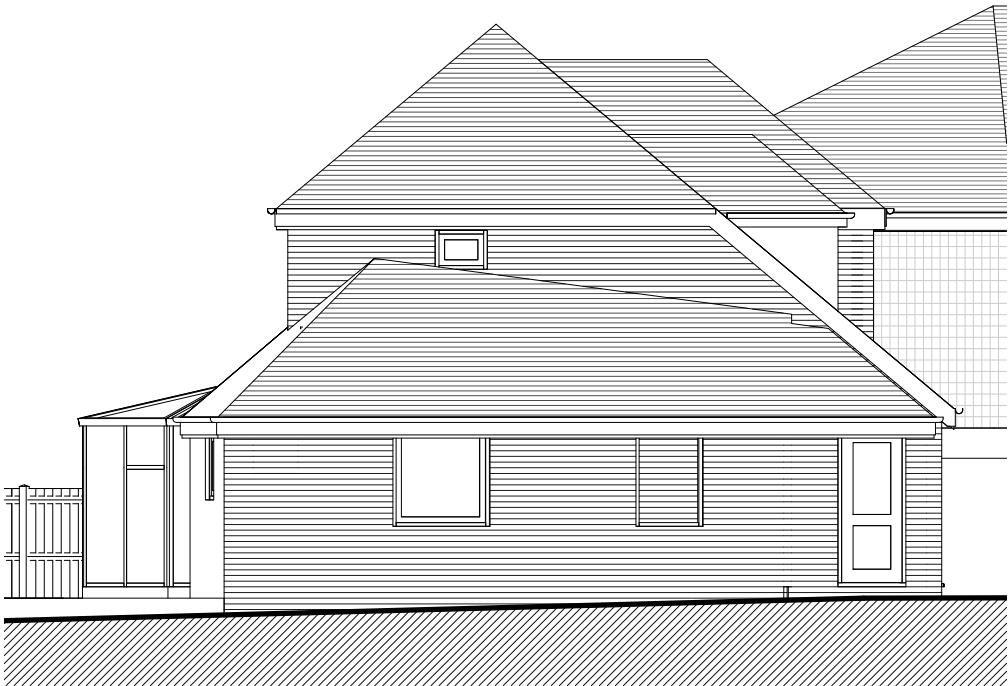

Existing South West Elevation
1 : 100

 

PLANNING

PENTANGLE

DESIGN GROUP

SUITE 1, 21 BANCROFT HITCHIN HERTS SG5 1JW
T:01462 431133 E:pdg@pentangledesign.co.uk

JOB TITLE
Extension and Alterations to
7 Colewood Drive High Halstow

DRAWING TITLE
Existing Elevations

SCALE 1 : 100	DRAWING NUMBER 05	REVISION B
DATE Dec '18	SHT SIZE A3	JOB NUMBER 3493

ARCHITECTS AND INTERIOR DESIGNERS