




Proposed North West Elevation
1 : 100

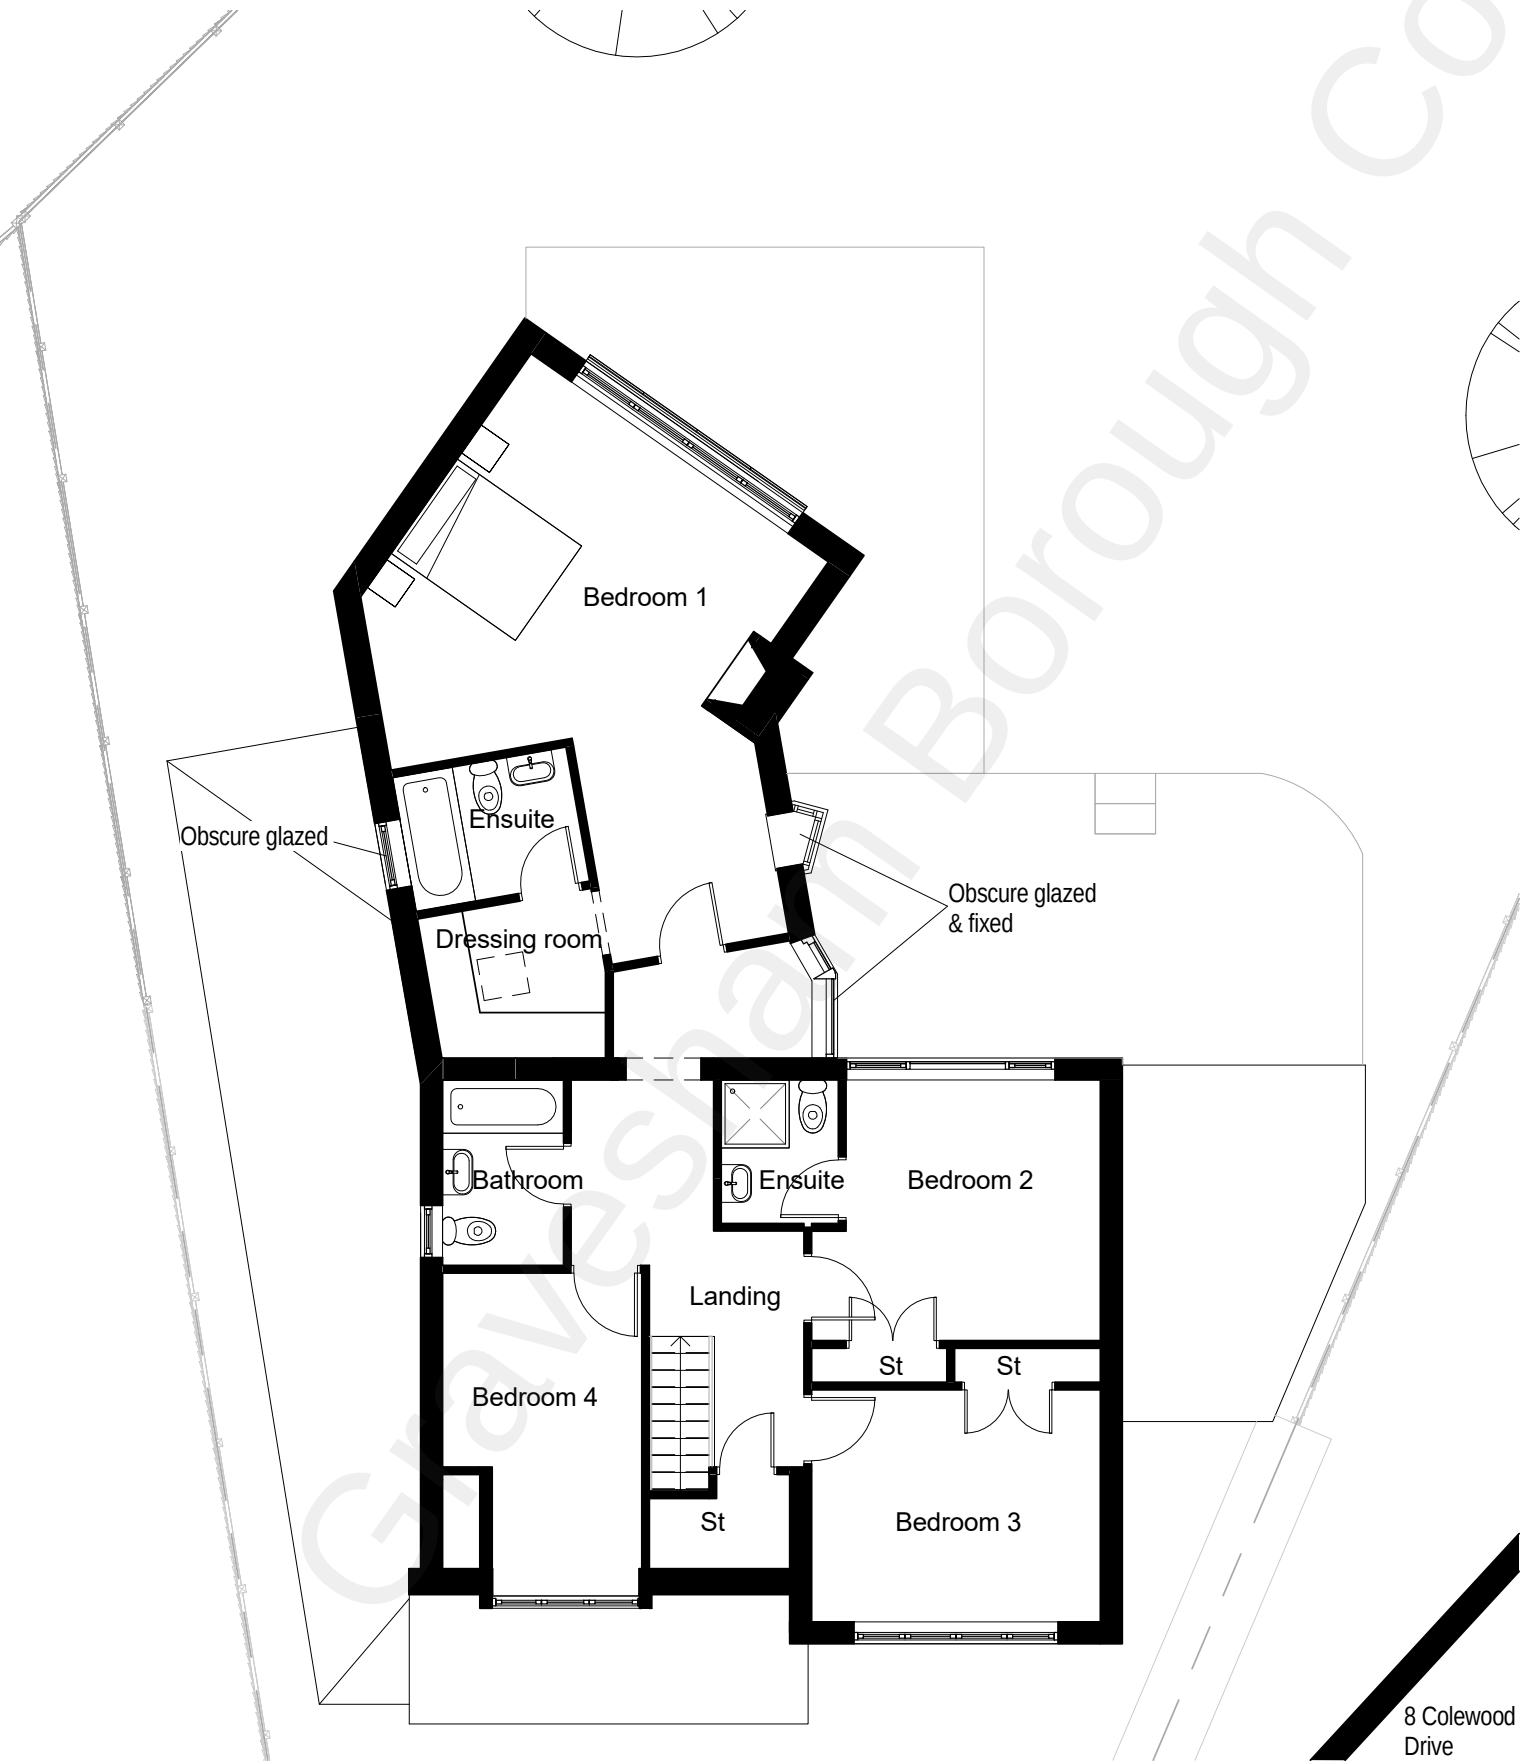

Proposed First Floor Plan
1 : 100

THIS DRAWING IS A PRINT AND MUST NOT BE SCALED.
ANY QUERIES REGARDING DIMENSIONS TO BE TAKEN UP WITH
PENTANGLE DESIGN GROUP.
ALL DIMENSIONS OF EXISTING BUILDINGS TO BE VERIFIED ON SITE.
THIS DRAWING IS THE COPYRIGHT OF PENTANGLE DESIGN GROUP
AND SHALL NOT BE IN ANY WAY USED OR REPRODUCED WITHOUT
THEIR PRIOR WRITTEN CONSENT.

NOTES

PLANNING
PENTANGLE
DESIGN GROUP
SUITE 1, 21 BANCROFT HITCHIN HERTS SG5 1JW
T:01462 431133 E:pdg@pentangledesign.co.uk

JOB TITLE
Extension and Alterations to
7 Colewood Drive High Halstow

DRAWING TITLE
Proposed First Floor Plan and Rear Elevation

SCALE	DRAWING NUMBER	REVISION
1 : 100	51	A
DATE Jan '19		
SHT SIZE A3		
JOB NUMBER 3493		

ARCHITECTS AND INTERIOR DESIGNERS